


This drawing is the copyright of the
PLATT WHITE PARTNERSHIP.


All dimensions are to be checked on site prior
to commencing work.
DO NOT SCALE FROM THIS DRAWING.

NOTES

-
- THE APPLICATION SITE
- OTHER LAND OWNED BY THE APPLICANT
- PUBLIC RIGHT OF WAY

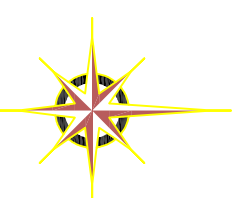

NORTH

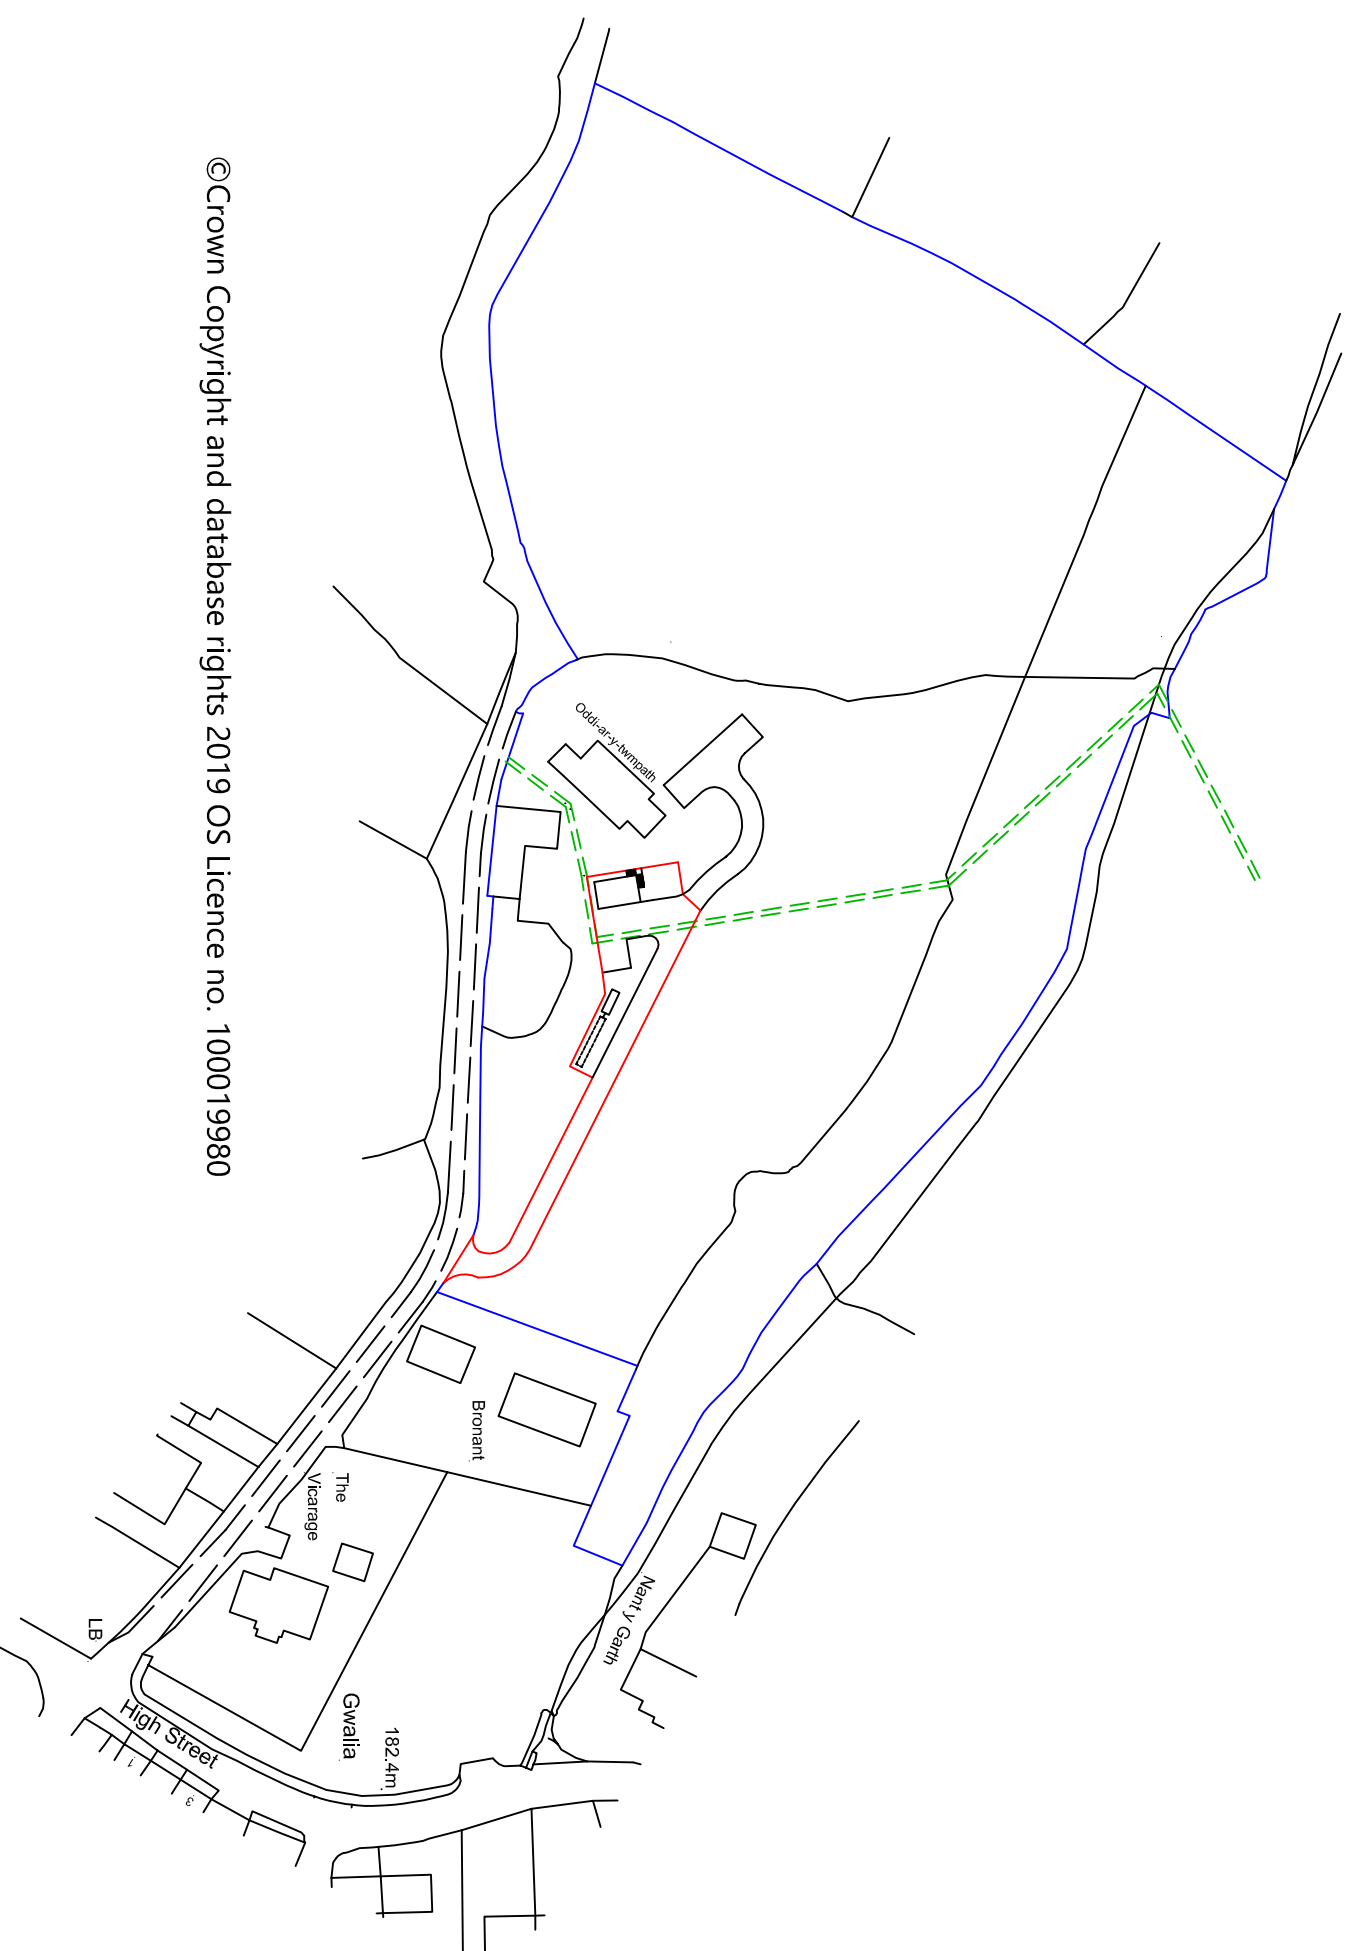

©Crown Copyright and database rights 2019 OS Licence no. 100019980

LOCATION PLAN
Scale 1 / 1250



Partnership
Nova House, 94 Boughton
Chester, CH3 5AQ.
Tel: 01244 314111, Fax: 01244 314700
e-mail: info@plattwhite.co.uk
Web: www.plattwhite.co.uk

Client MR J LLOYD

Project
NEW ACCESS AT
ODDI-AR-Y-TWMPATH, GARTH
GLYN CEIRIOG, LL20 7LY

Subject	LOCATION PLAN
---------	---------------

Drwg. No. 3971-01-3	Drawn by	AL
	Checked by	DL

Scale 1 / 1250 @ A3 Date Oct 2020