


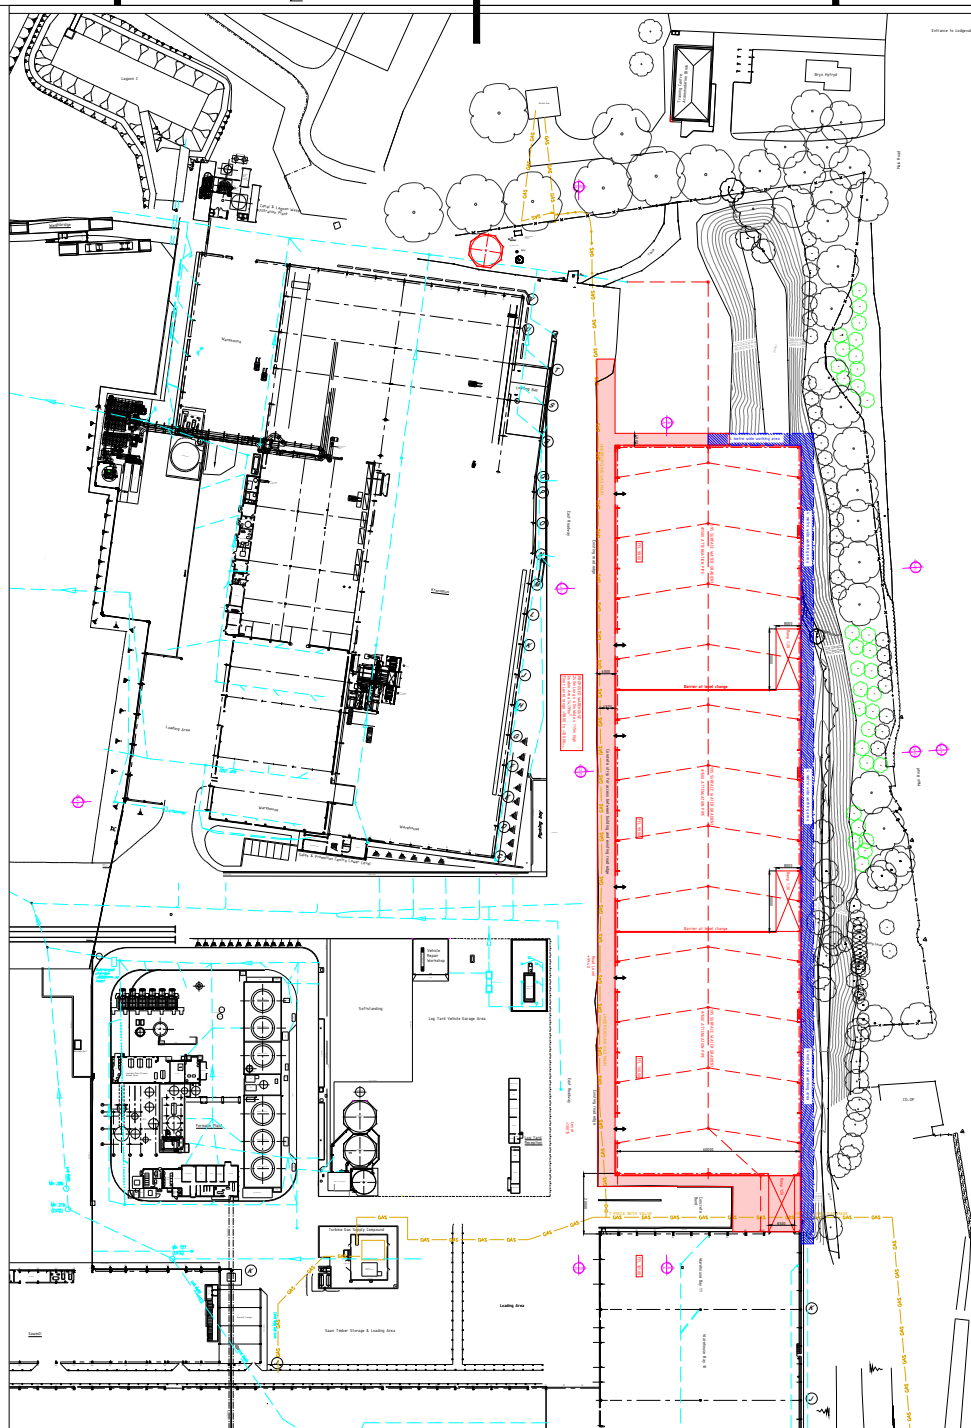

C								
B								
A								
Index	Modification					Date	Name	
Confidentiality This drawing is the property of Kronoplus Technical AG. Unauthorised distribution or utilisation without prior written authorisation is forbidden and may be unlawful.	Status		Date	Name	Size	Scale		
		Project leader	10.05.2021	M.Titcombe	A4	1:2500		
		Drawn	10.05.2021	A.Hilditch		origin	Norm ISO 	
		Checked	10.05.2021	M.Titcombe				
	 Xylo Technologies AG Rütihofstrasse 1 CH-9052 Niederteufen Schweiz	Project number		Project name				
	Technology	East Warehouse Proposal Services plan						
	 Kronospan Ltd Maesgwyn Farm LL14 5NT Chirk, Wrexham United Kingdom	Description						
		Drawing number					Index	Sheet/Number
		7000_607						4 / 4
	Sub Category				Process			
Division				Subprocess				