


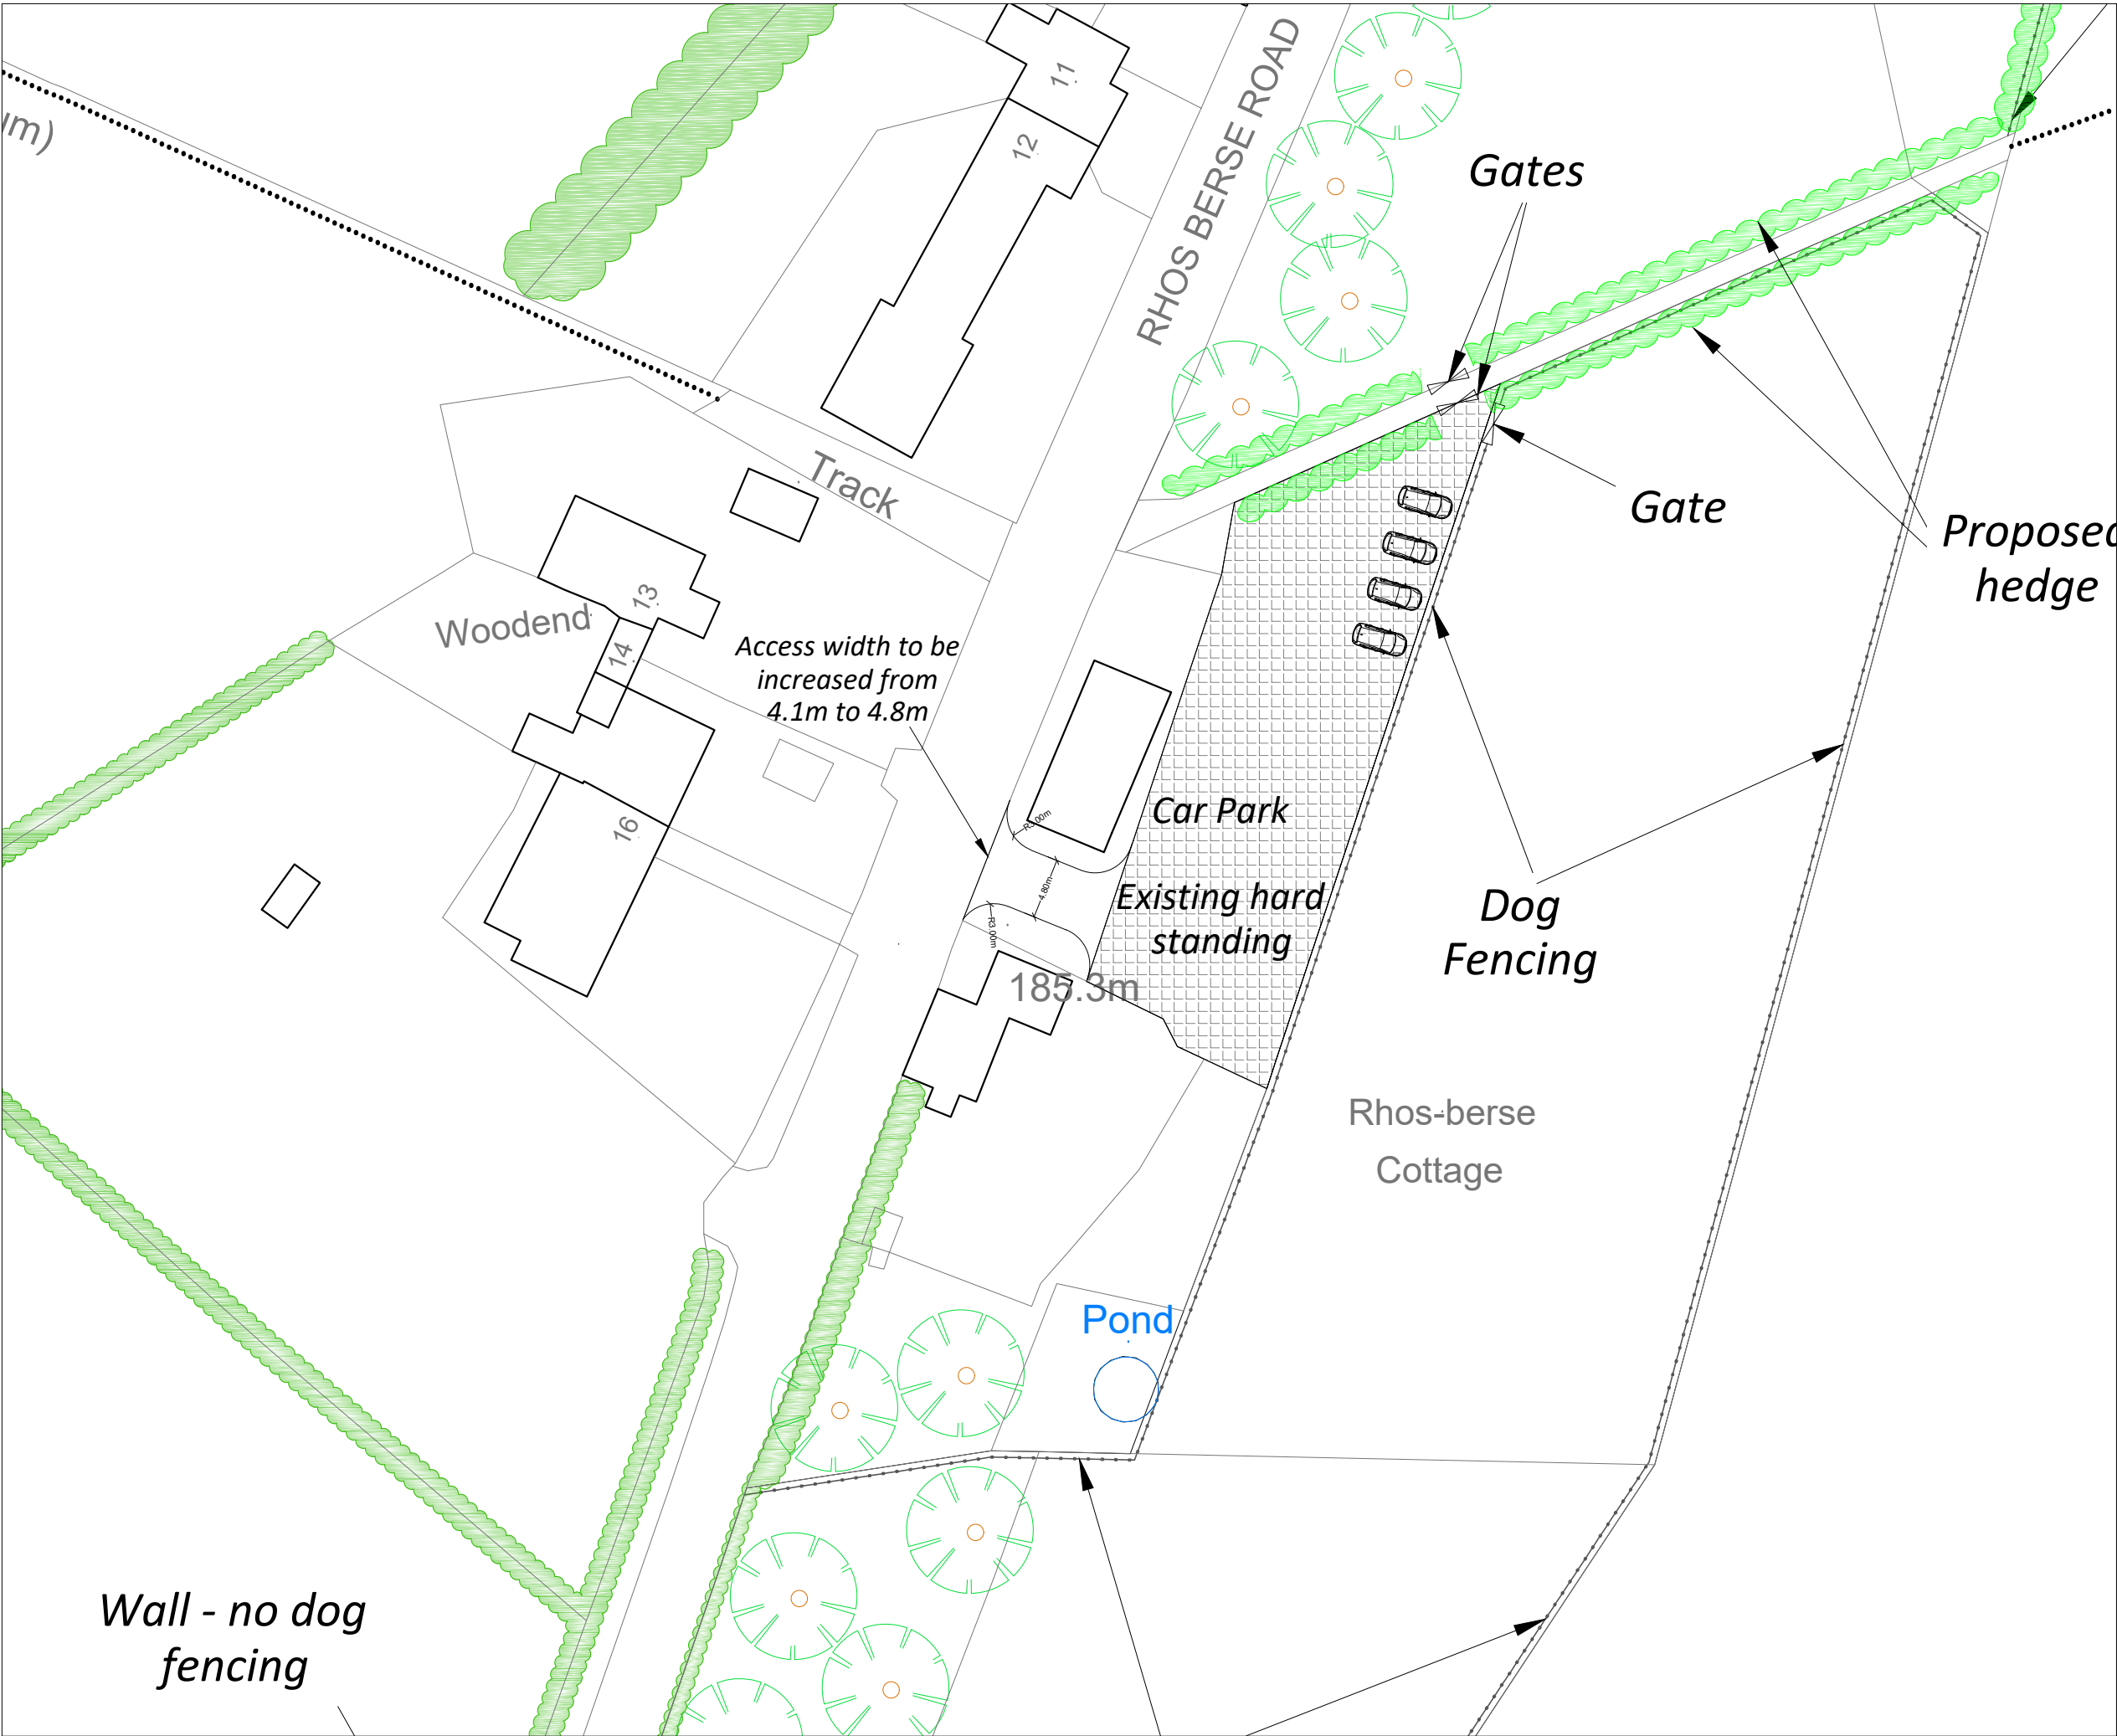

THIS DRAWING IS TO BE READ IN CONJUNCTION WITH ALL RELATED DRAWINGS. ALL DIMENSIONS MUST BE CHECKED AND VERIFIED ON SITE BEFORE COMMENCING ANY WORK OR PRODUCING SHOP DRAWINGS. THE ORIGINATOR SHOULD BE NOTIFIED IMMEDIATELY OF ANY DISCREPANCY. THIS DRAWING IS COPYRIGHT AND REMAINS THE PROPERTY ROGER PARRY & PARTNERS.

..... Footpath

Rev	Description	Date	Dr by	App by
Original	by			



Residential - Agricultural - Commercial	
Job	Dog walking area
Title	Access Plan
Location	17 Rhos Berse Rd Coedpoeth Wrexham LL11 3BT
Client	Ms J Hughes
Scales	1:500 @ A3
Drawing No.	RJC-MZ775-03 / 75860
Drawn by	AZ
Date 20/05/2022	

HOGSTOW HALL, MINSTERLEY
SHREWSBURY, SHROPSHIRE. SY5 0HZ
Tel: 01743 791336 Fax: 01743 792770
email: mail@rogerparry.net
Web address: www.rogerparry.net
Roger Parry & Partners LLP partnership no OC112303
Registered Office: Baginbun Hall, Minsterley, Shropshire, SY5 0HZ
A list of members of the LLP is available at the above address.