


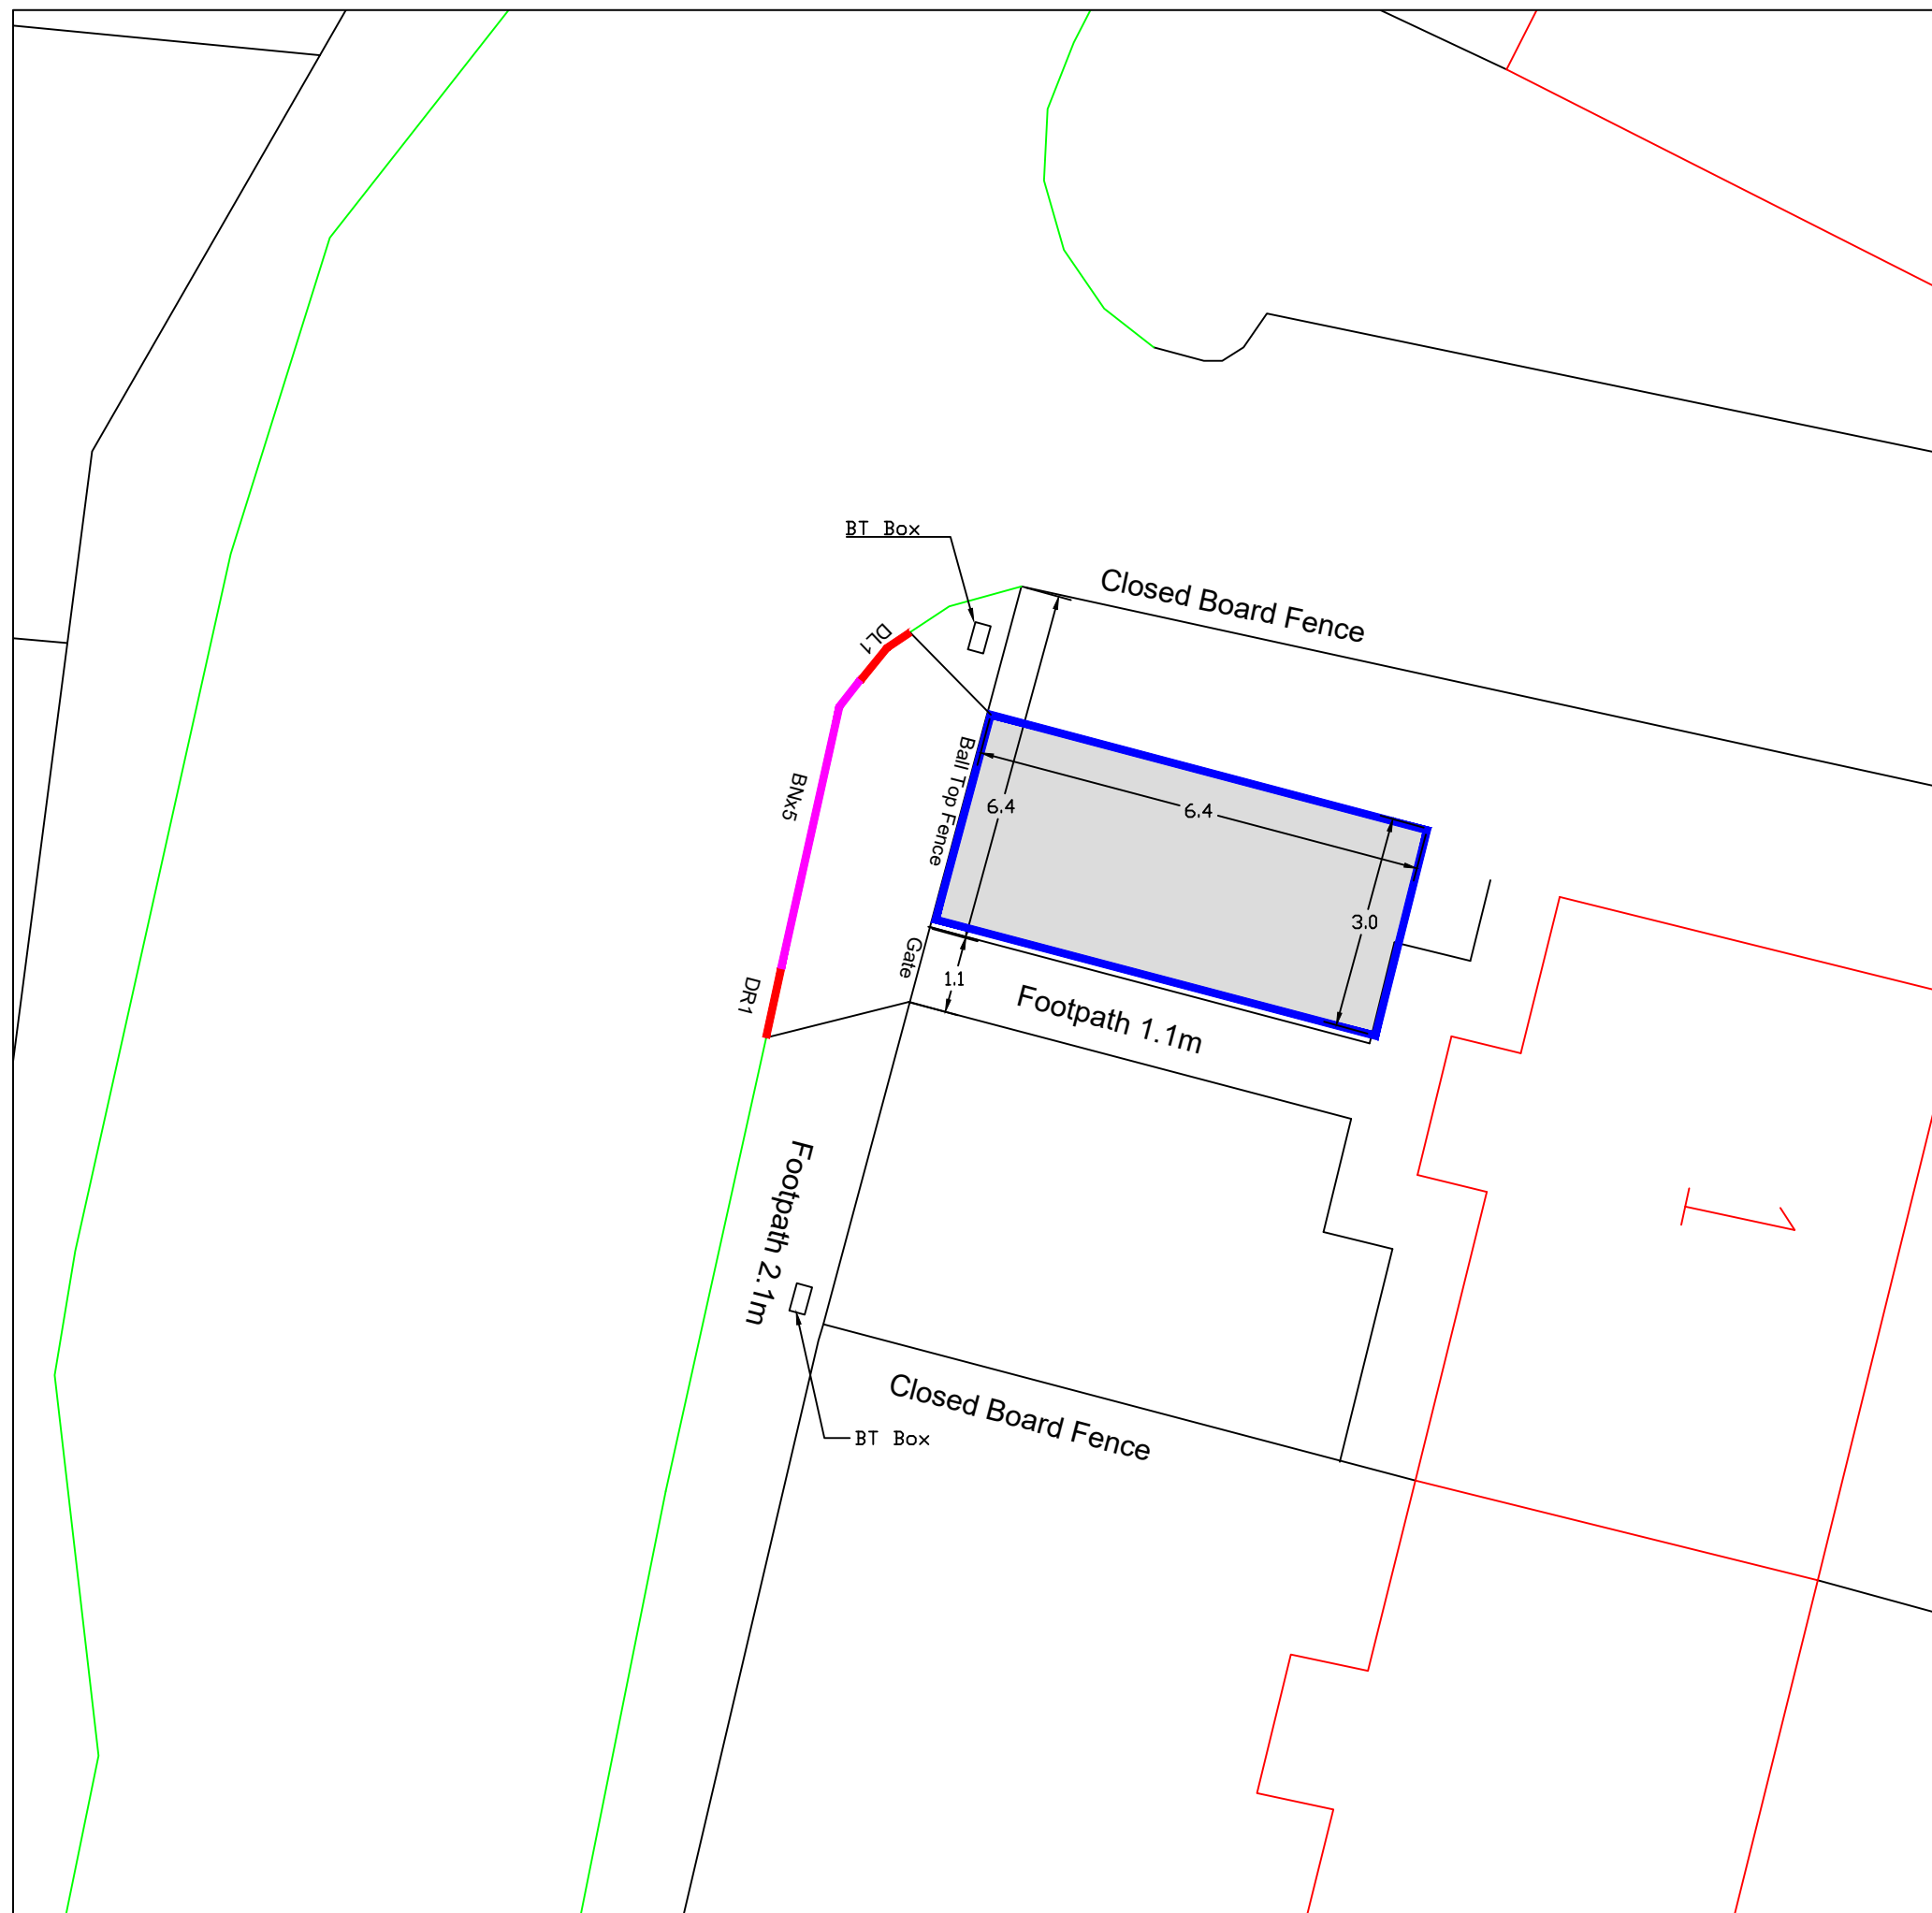

	WREXHAM COUNTY BOROUGH COUNCIL Housing Services, Housing and Public Protection Department, Ruthin Road, Wrexham, LL13 7TU	
	Tel: (01978) 315300	Fax: (01978) 315355

Project: Ael Y Bryn

Detail: Proposed Hardstanding and dropped kerb
--

Drawn By: AC	Date: Aug 2022	Checked By:
Scale: 1:200@A3 1:2500@A3	Project No: 2223163	Dwg No: 01 Preliminary