

0 1 2 3 4m

1:100 @ A1

Notes:

- Figured dimensions are to be used in all cases.
- Dimensions should not be scaled from existing plans for planning application purposes.
- All existing dimensions should be checked on site before commencement of the works.
- Local height and existing boundaries are provided by [Red Jagd] architecture. All materials are provided by [Red Jagd] architecture. All materials are provided by [Red Jagd] architecture.
- [Red Jagd] architecture cannot be held responsible for costs. Discrepancies in plans supplied by others.
- All dimensions in dimensions should be checked on the ground at the address below prior to commencement of the works.
- No deviation from this drawing will be permitted without the prior written consent of the Architect.
- This drawing is to be used in conjunction with all the relevant documents and drawings. Material specifications and recommendations.
- This drawing is to be used in conjunction with the relevant Fire Safety Strategy drawings.
- Please note that the use of any quantification data is done on the basis of the information provided.
- This drawing is the copyright of [Red Jagd] architecture and is to be returned to the Architect on completion of the contract. The drawing should not be reproduced without the written permission of [Red Jagd] architecture.

Revision Notes:

Rev. No. Description Date Drawn By

C1 20-10-21 First Issue of Drawing PAF NA



1 PlantDeck GA Elevation Existing_01

Scale: 1 : 100



2 PlantDeck GA Elevation Existing_02

Scale: 1 : 100

Legend | Elevations Material Key | Proposed

Element | Wall
Product | Existing Facing Brick
Finish | Red | Stretcher Bond

Element | Wall
Product | Existing Facing Brick
Finish | Black | Stretcher Bond

Element | Wall
Product | Existing Feature Brick
Finish | Red | Stretcher Bond

Element | Wall
Product | Existing Facing Brick
Finish | Red | Soldier

Element | Lintols and Cills
Product | Stone
Finish | Painted Black

Element | Roof
Product | Existing Slate Roof
Finish | Grey

Element | Wall
Product | Cement Fibre Board Cladding Type 1
Finish | Mid-Grey

Element | Wall
Product | Cement Fibre Board Cladding Type 1
Finish | Dark-Grey

Element | Wall
Product | Facing Brickwork
Finish | Black/Grey | Stretcher Bond | Mid-Grey Mortar

Element | Wall
Product | Colour-through Render
Finish | Light Blue


Element | Louvre
Product | Louvred Panel
Finish | RAL 7037 | Dusty Grey

Element | Signage
Product | Aluminium Signage
Finish | Stainless | Brushed

Element | Flashing and Coping
Product | Aluminium Flashing
Finish | RAL 7037 | Dusty Grey

Element | Roof Finish
Product | Single Ply Membrane
Finish | Dark Grey

Element | Curtain Wall | Door | Window
Product | Aluminium Frame Curtain Wall
Finish | RAL 7037 | Dusty Grey

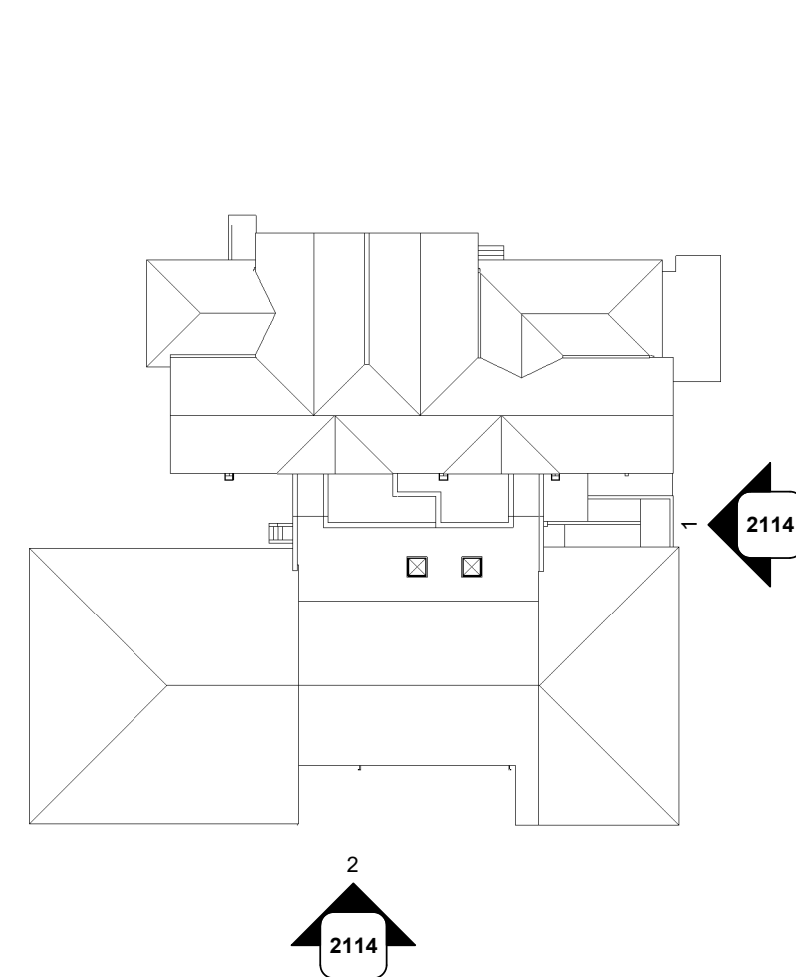

HAF-NJA

A-2114

[Refurbishment]
PlantDeck_GA_Elevations_Existing_01

Ysgol Yr Hafod
Johnstown, Ruabon Road

Revision: C1

Status: A3 | Planning

Project Number: NJA0978

Drawn By: PAF

Authorised By: PAF

Date: 23-01-09

[NOT JUST]
architecture

10 Nicholas Street | CH1 2NX
CHESTER | 01244 478505
www.notjustarchitecture.com