
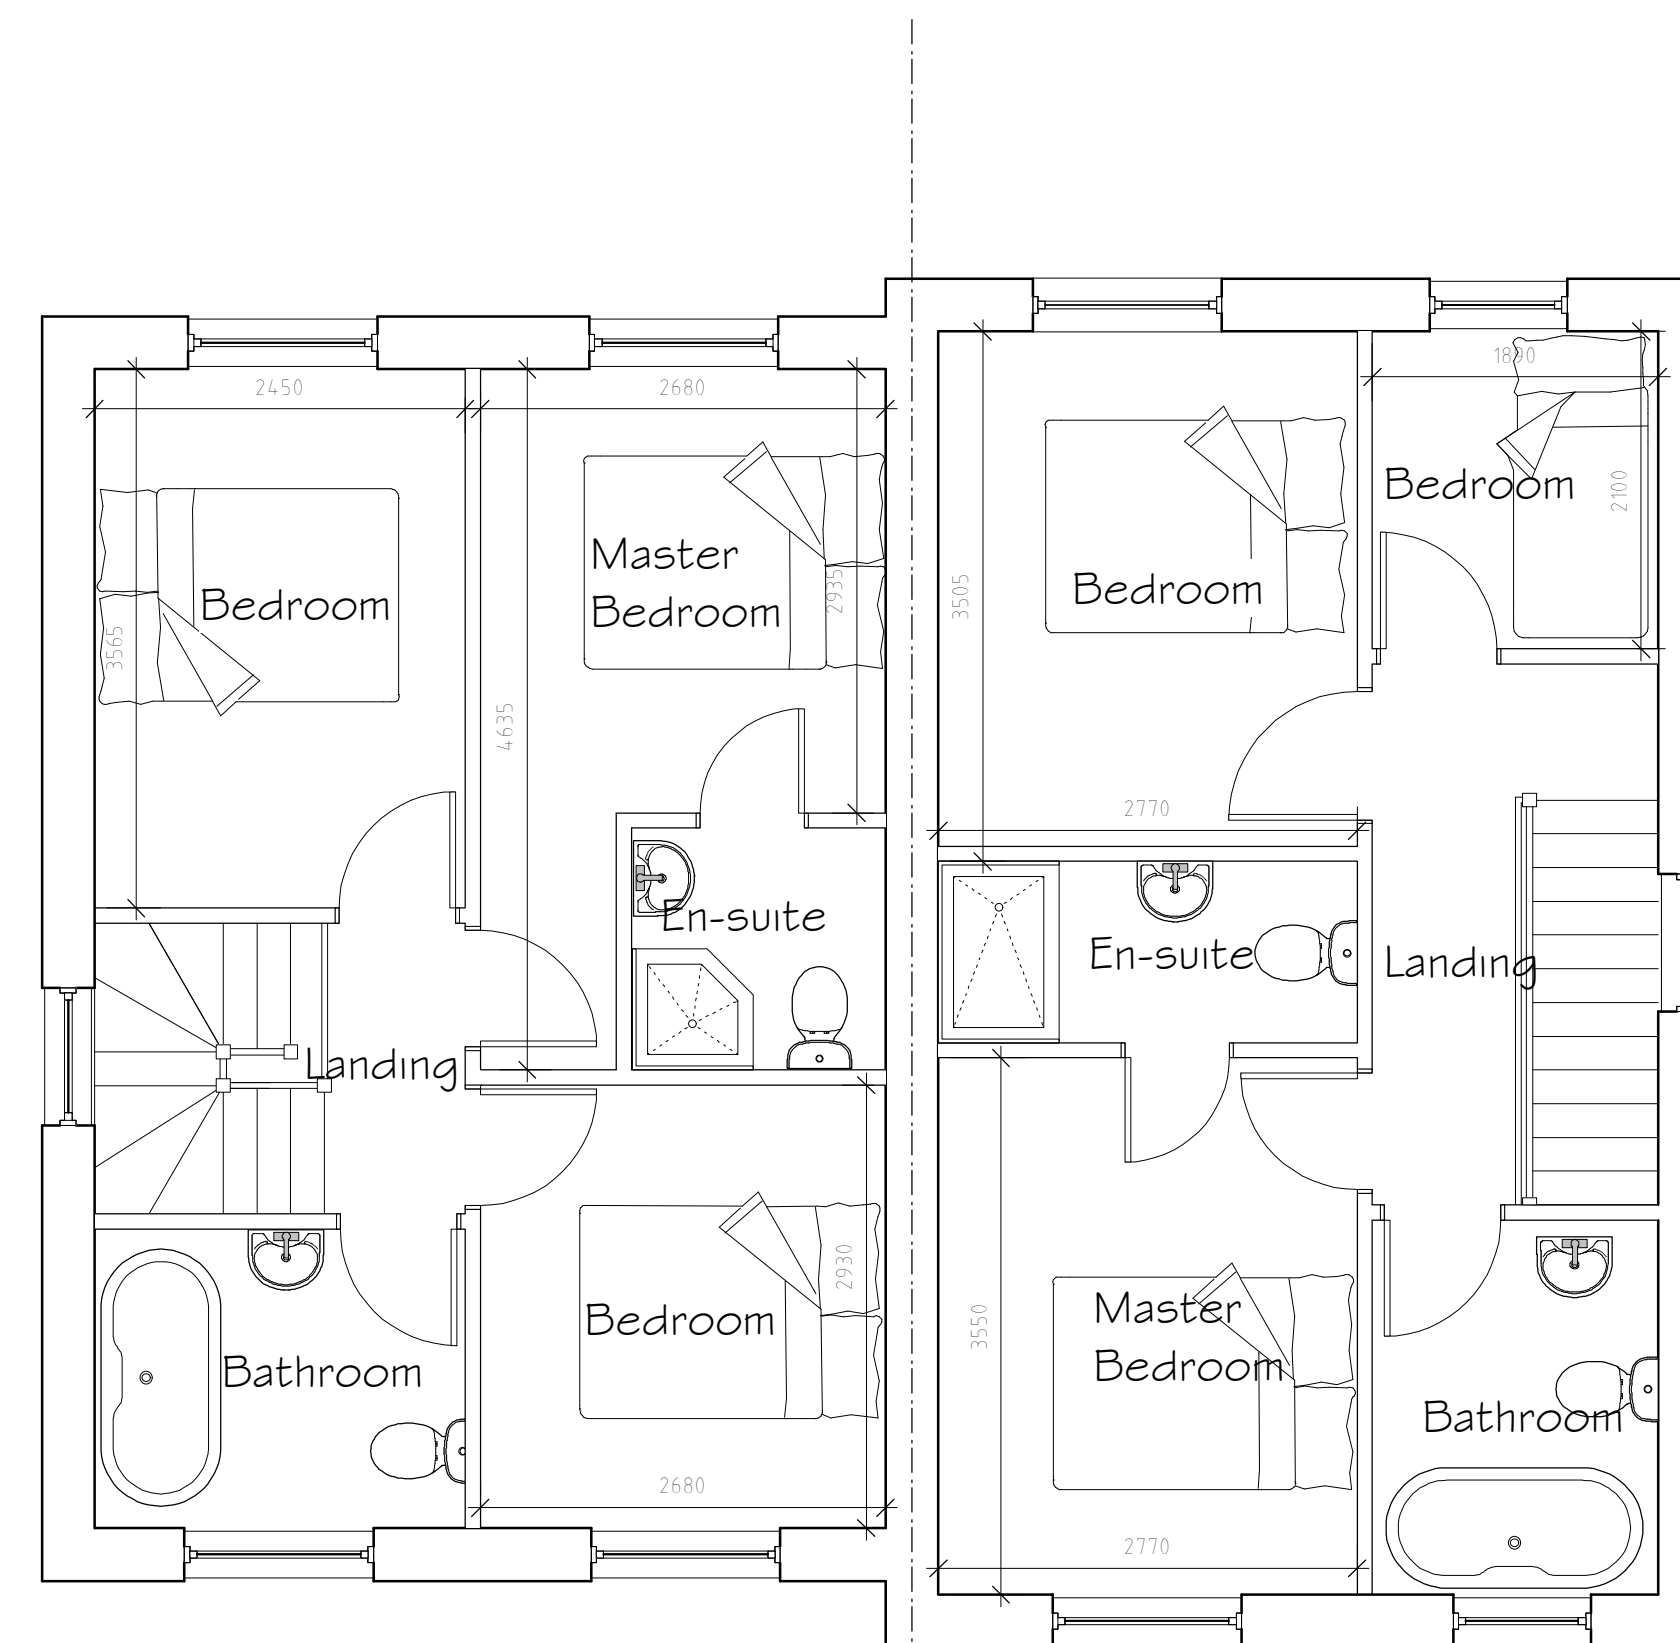
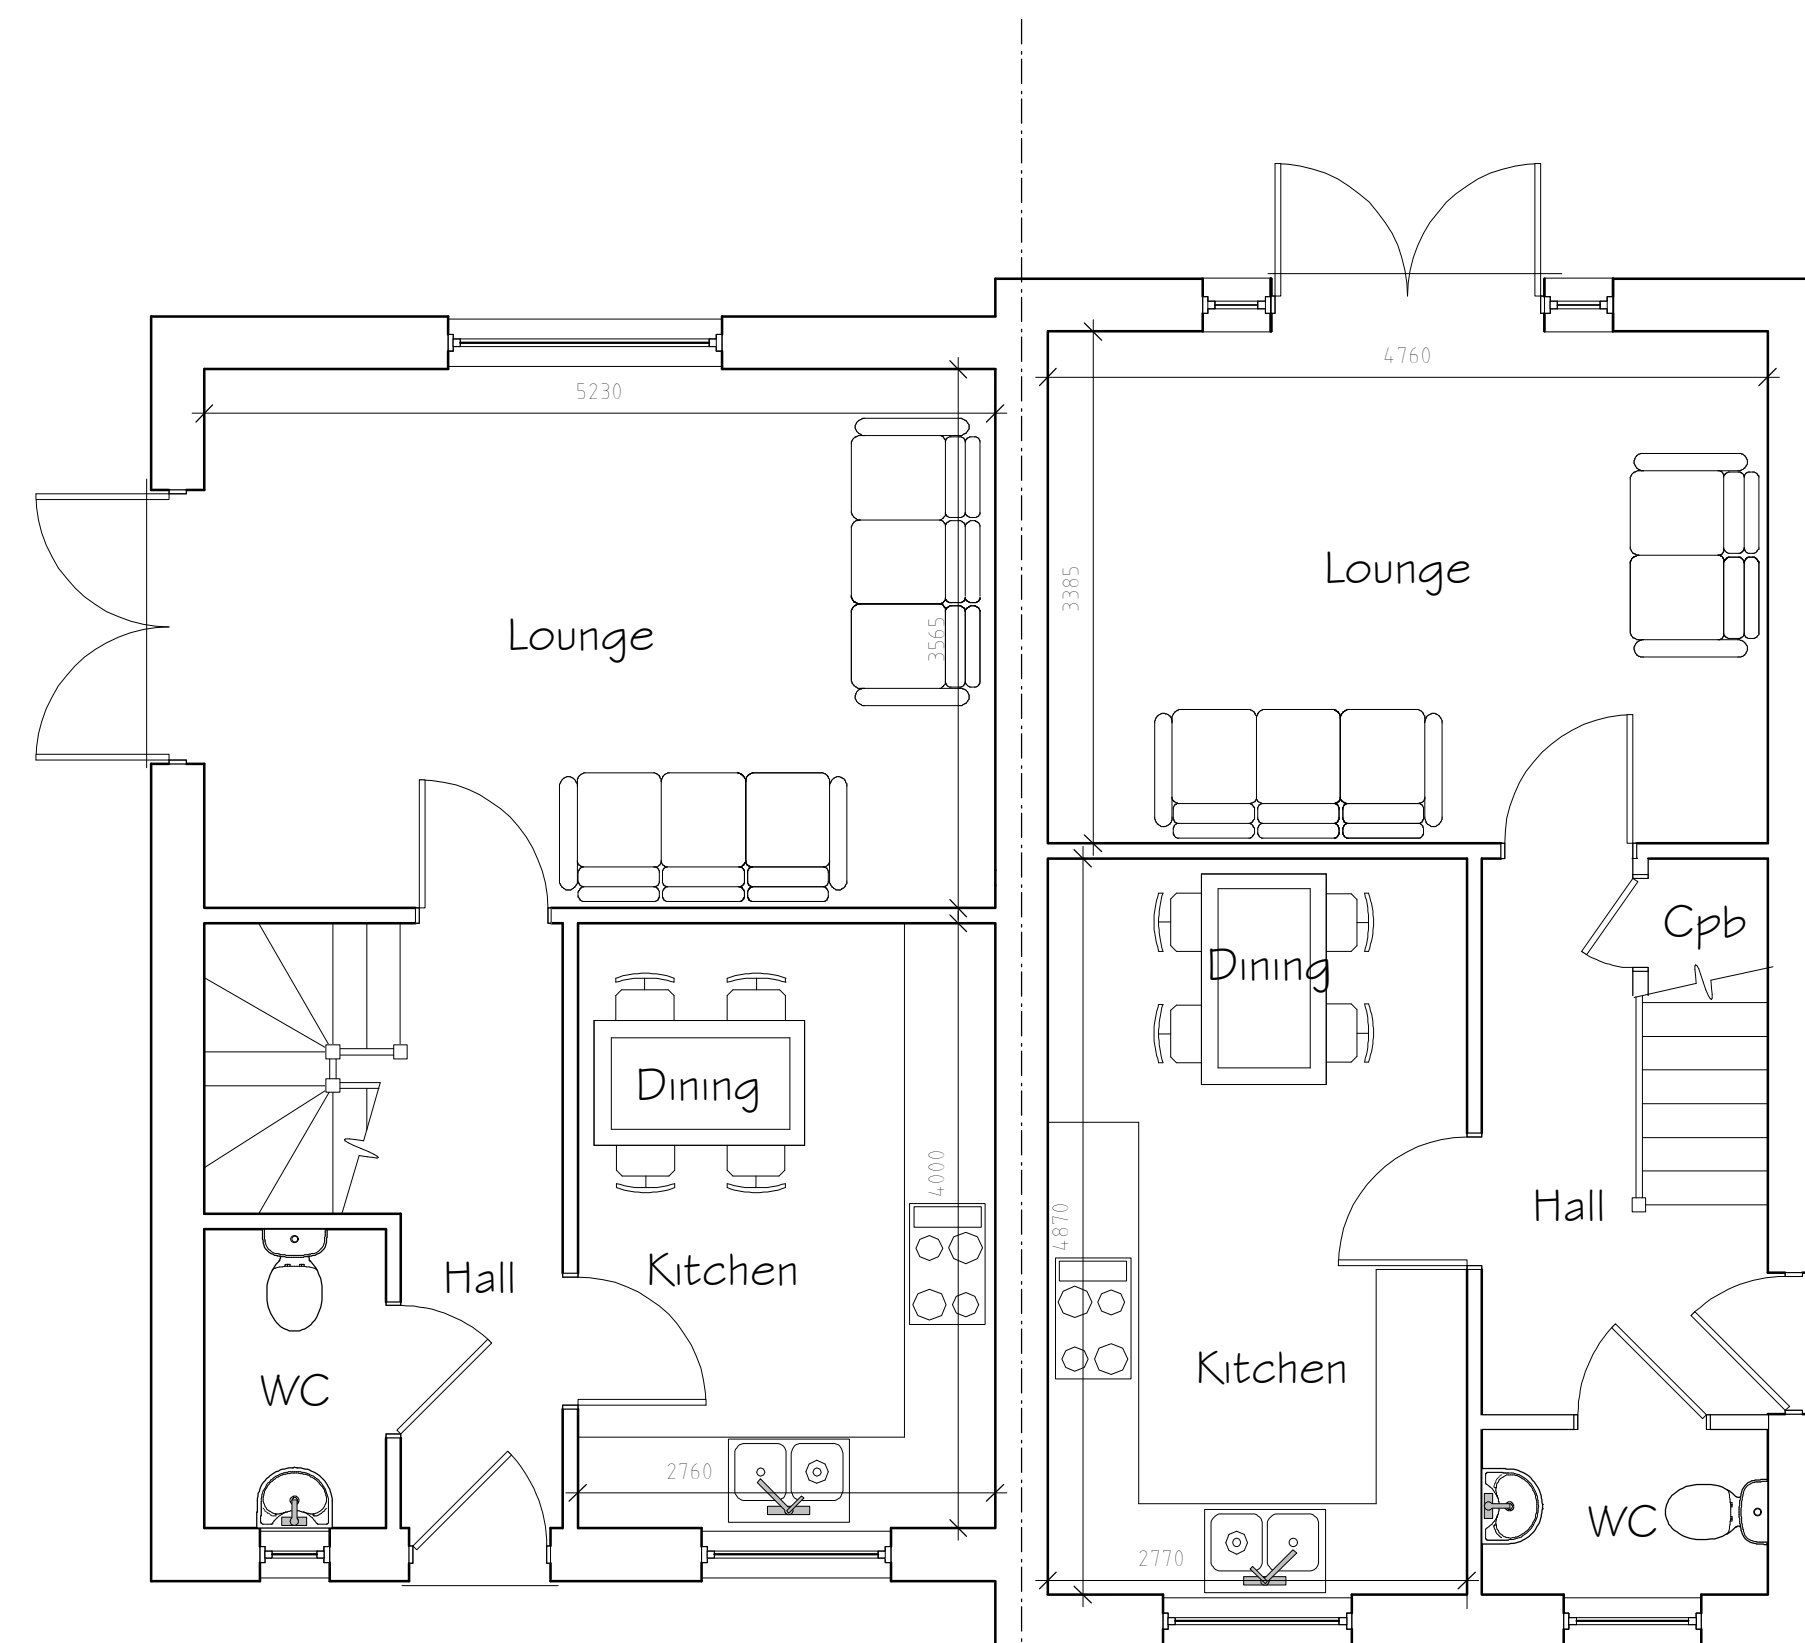
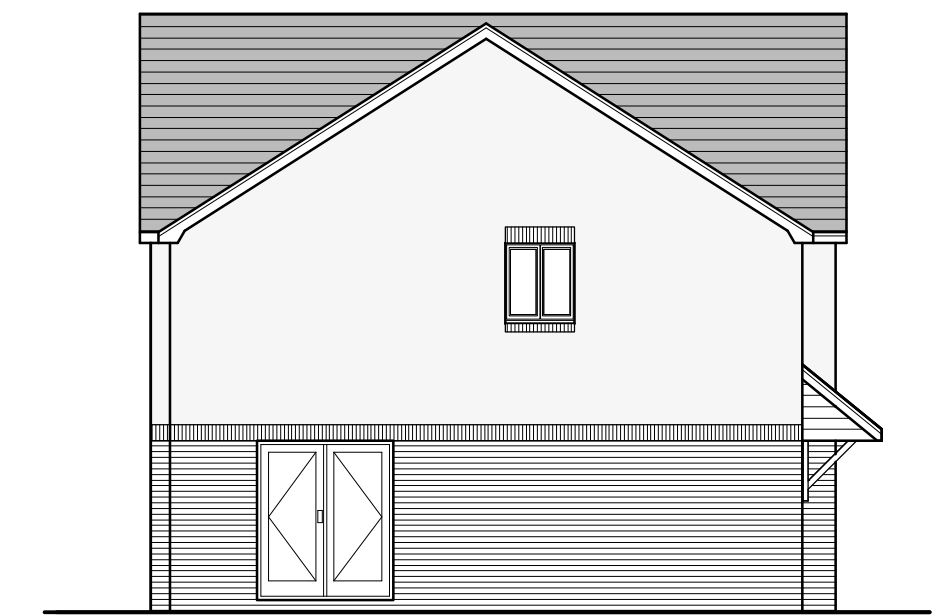


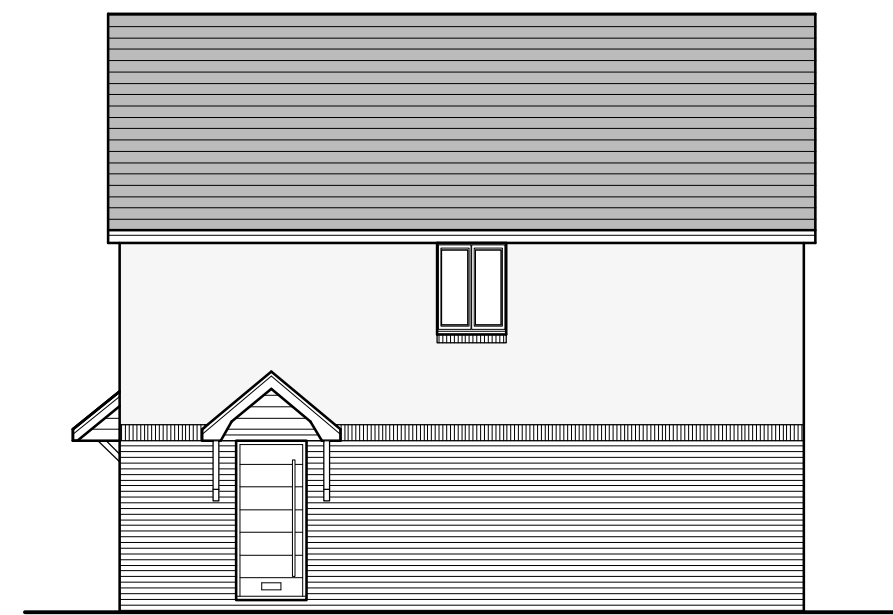

All fascias and soffits are to comprise white uPVC to match windows.

A	07/22	Design Amends	D J E
Rev	Date	Detail	Initial

Project:
Proposed residential development
on Land South of Pinewood,
Off Afoneitha Road,
Penrycae, Wrexham

Title:	Scale: (A1)
Planning:	1:50 \$
Plot 1 \$ 2	1:100

Drawn By: A.Valentine	Date: June 2022
--------------------------	--------------------

Drawing No: R119/002	Sheet: of
-------------------------	----------------

blueprint
architectural services



Office 3K4,
Redwither Business Tower,
Wrexham. LL13 9XT
Tel: 01978 356500
www.blueprintarchitectural.com
© copyright all rights reserved

Tel: 01978 356500

www.blueprintarchitectural.com

© copyright all rights reserved