
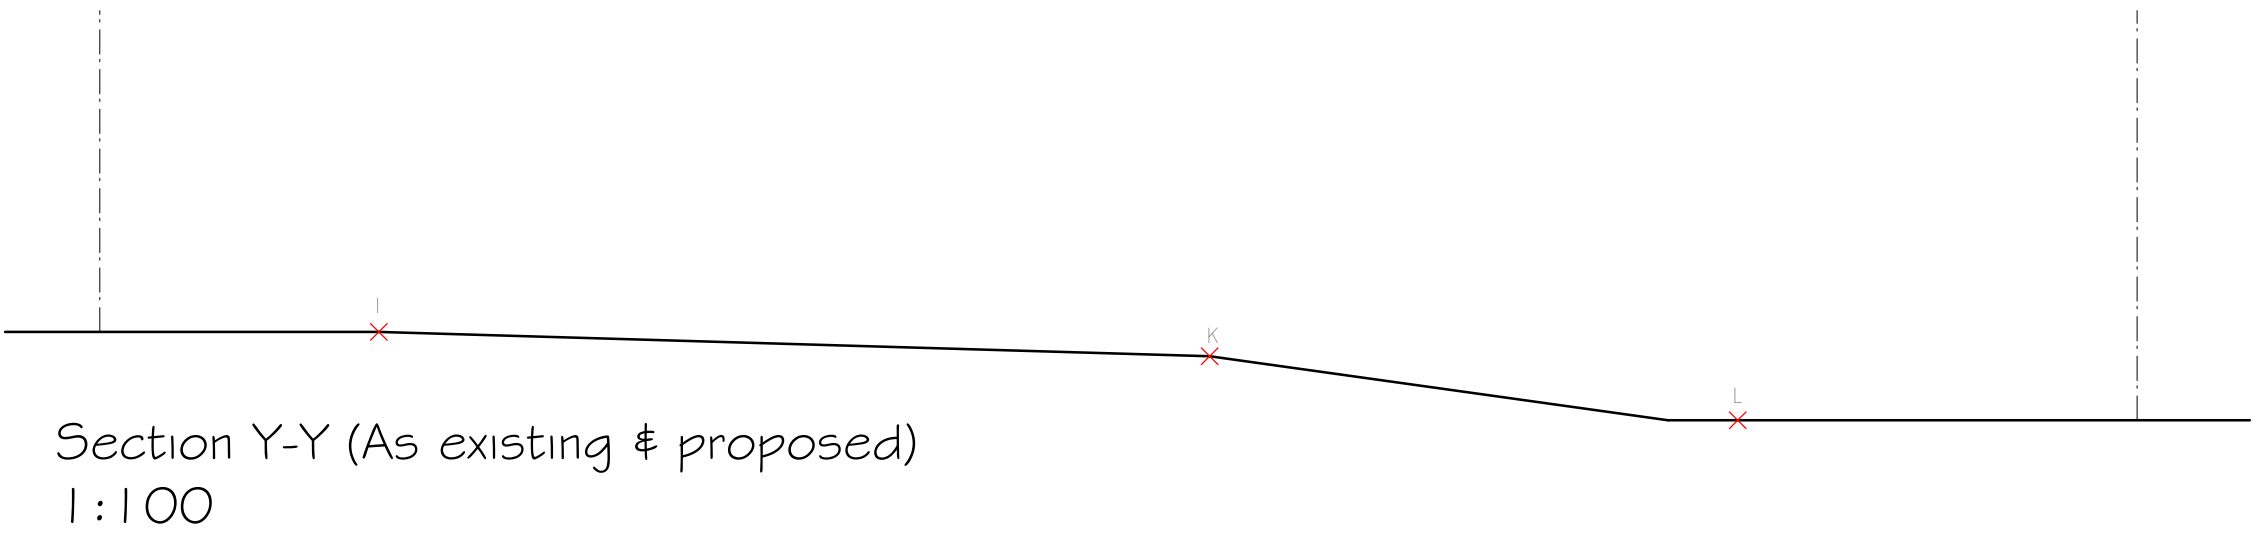
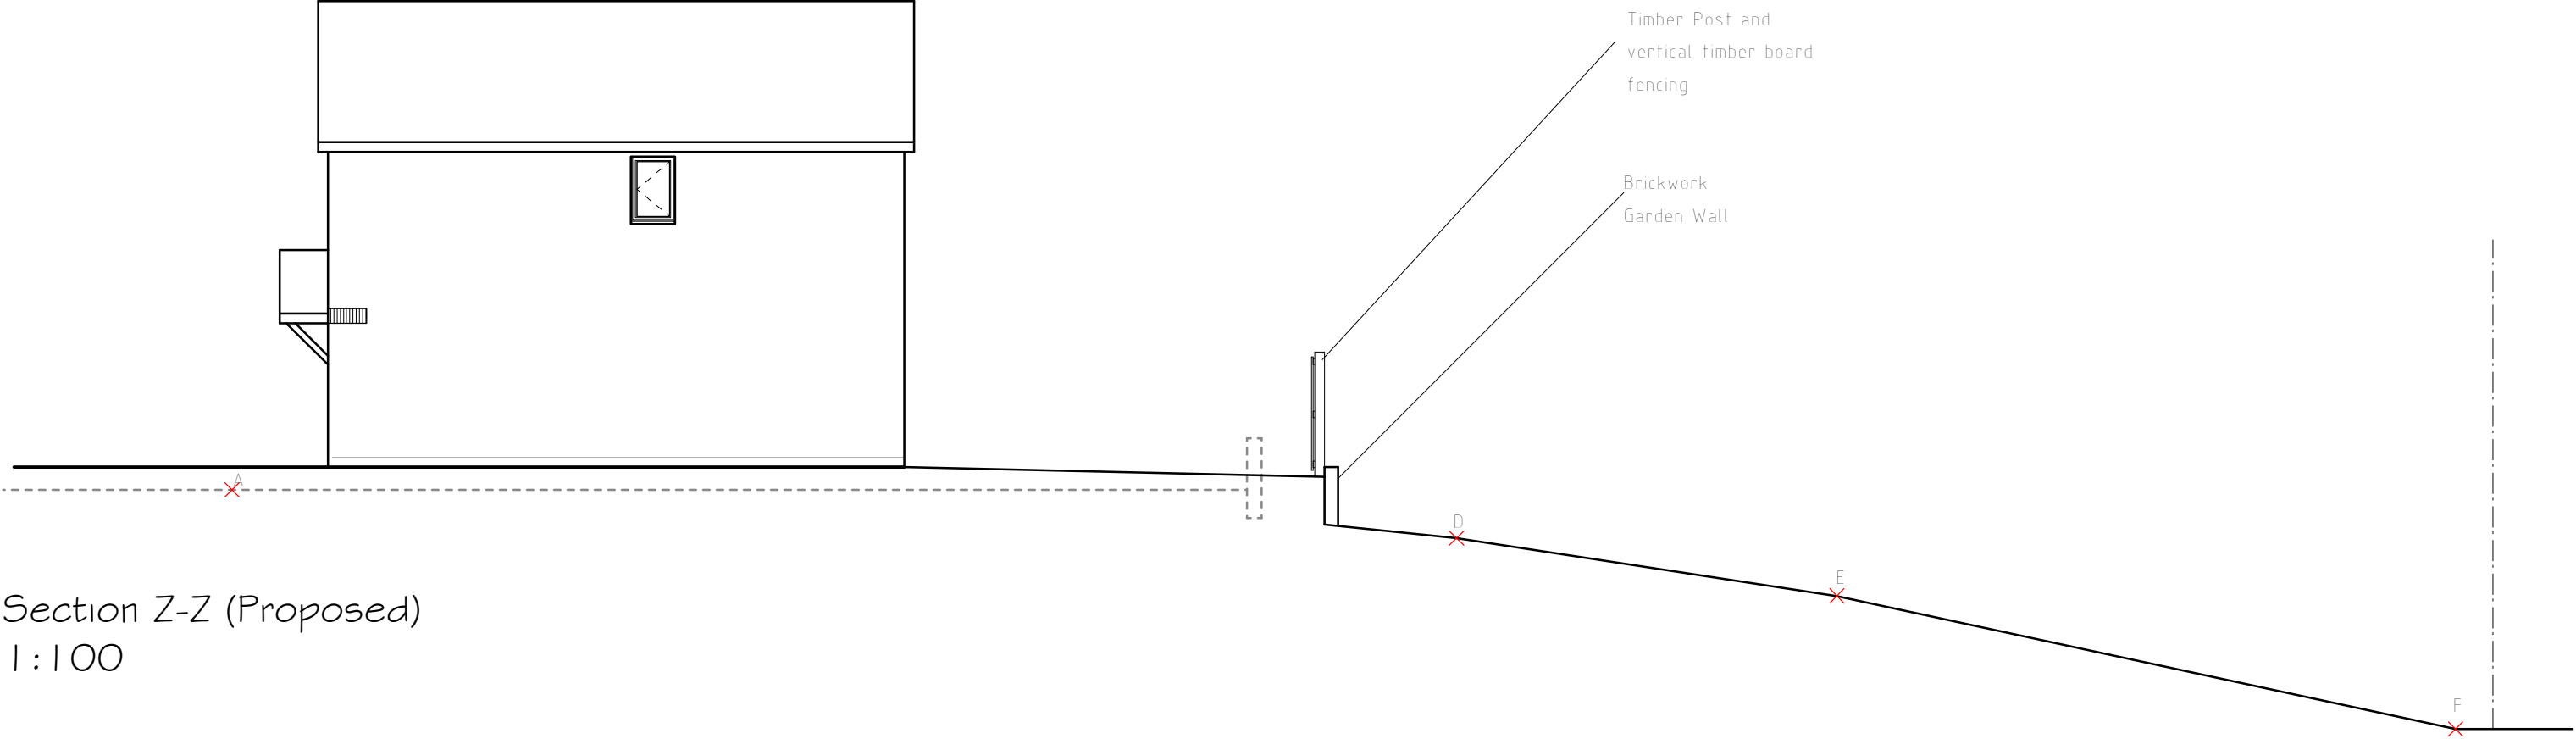


Rev	Date	Detail	Initial

Project: Proposed Development at Wern School, Rhos, Wrexham.	
Title: Planning: Sections & Boundary treatment details	Scale: (A2) 1:20 & 1:100

Drawn By: D.J.Edwards	Date: Jan 2017
Drawing No: H089/004	Sheet: 1 of 2

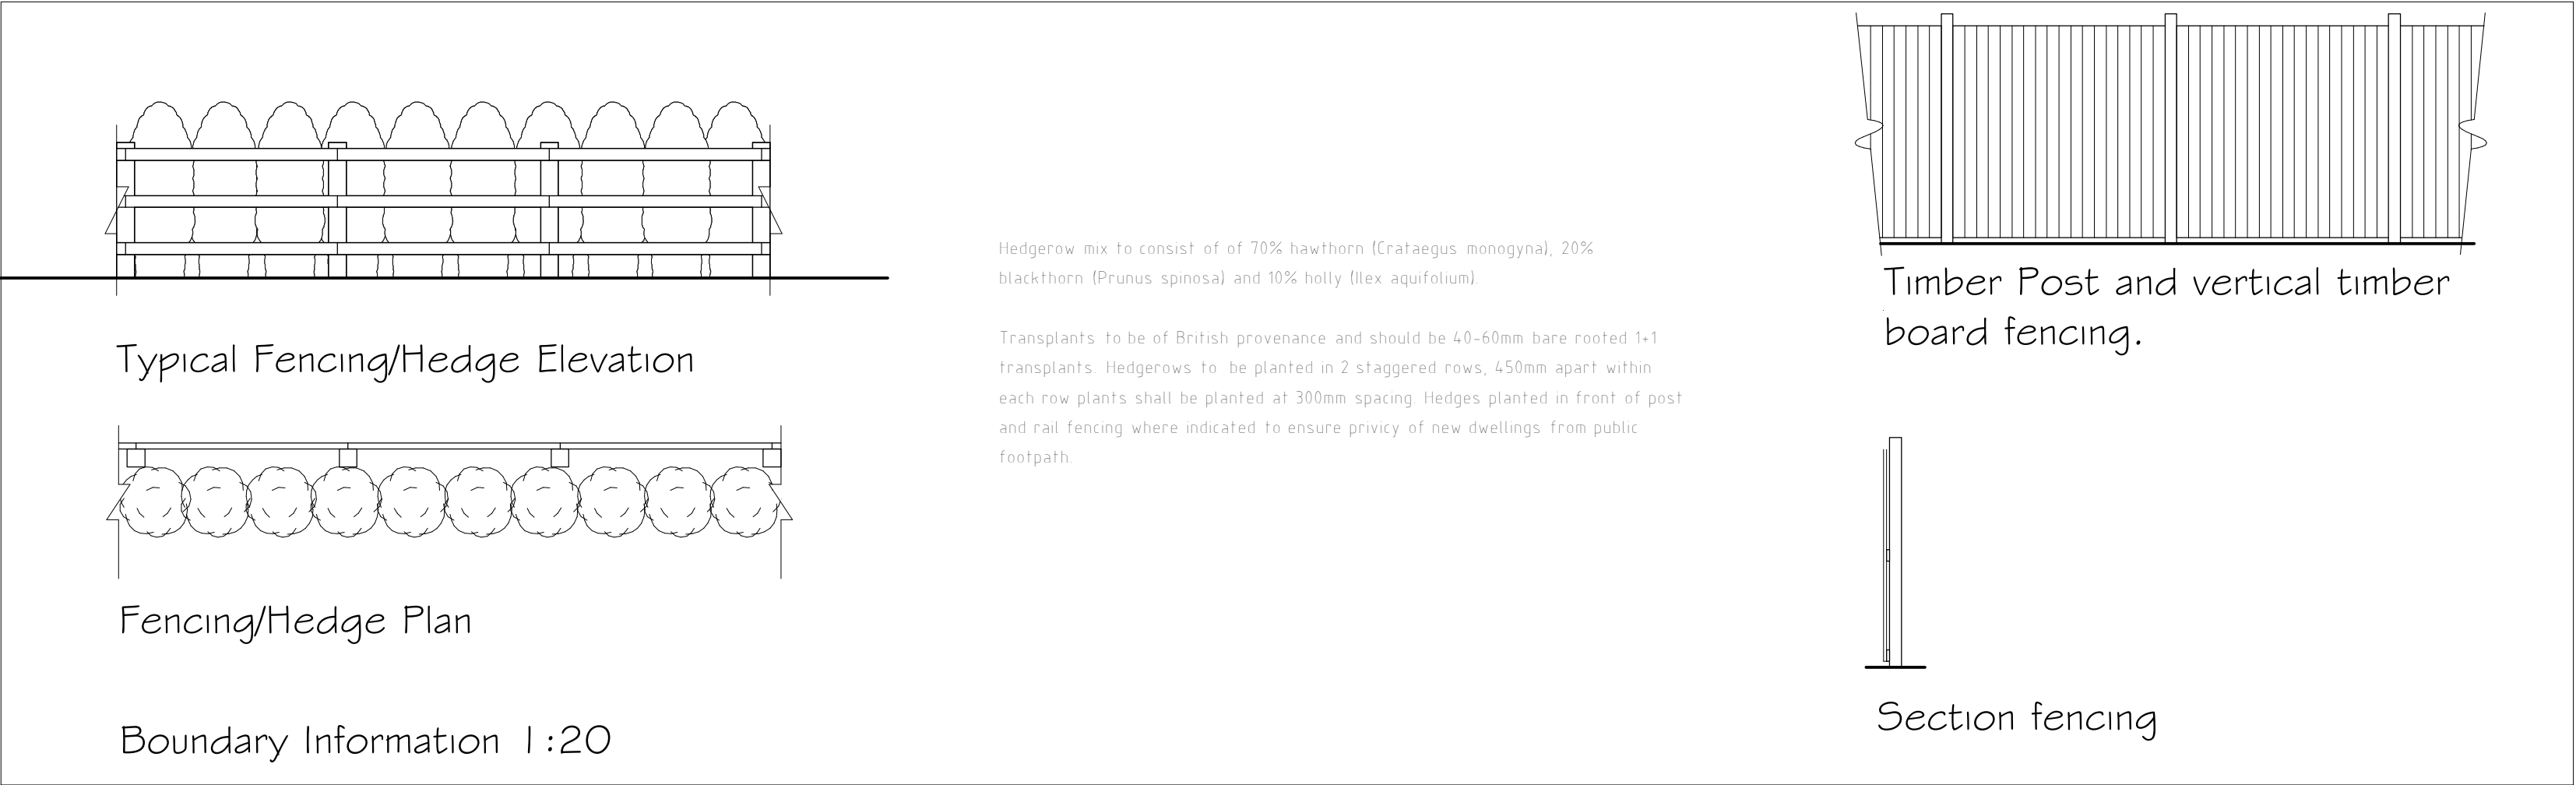

blueprint
architectural services



LABC
partner

Office 3K4, Redwither Tower,
Redwither Business Park,
Wrexham. LL13 9XT
Tel: 01978 356500
www.blueprintarchitectural.com