



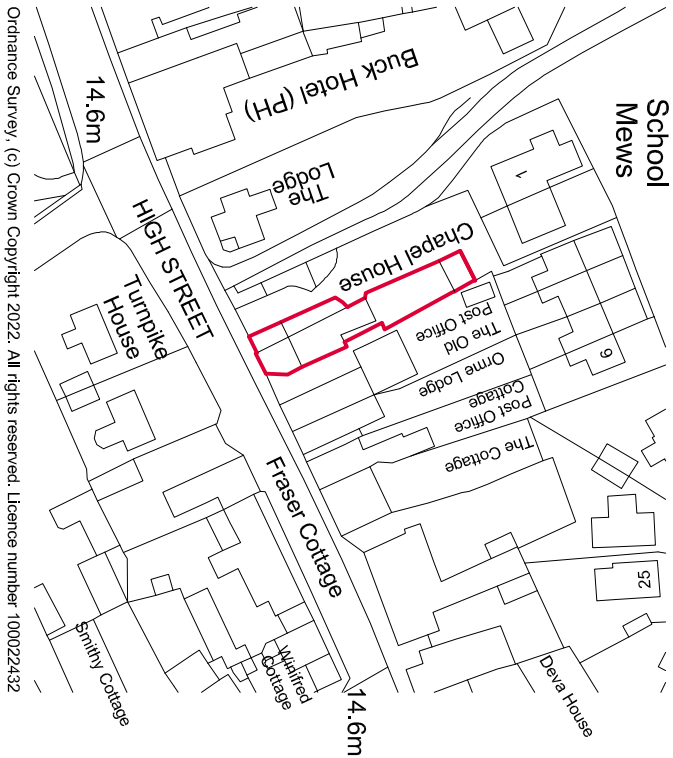

NORTH

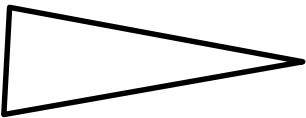

EDGE
ARCHITECTS

RIBA 
Chartered Practice

EDGE Architects NW Ltd.
Studio 55/20
North Wales Business Park, Abergele
Conwy, LL22 8LJ

CLIENT:

DEE VALLEY MEDICAL

ADDRESS:

CHAPEL HOUSE HIGH STREET BANGOR-ON-DEE

PROJECT:

PROPOSED CONVERSION
LOCATION PLAN

DRAWING No: 22.CON-057-11 | **DATE:** NOV 2022
SCALE: 1:1250 @A3