


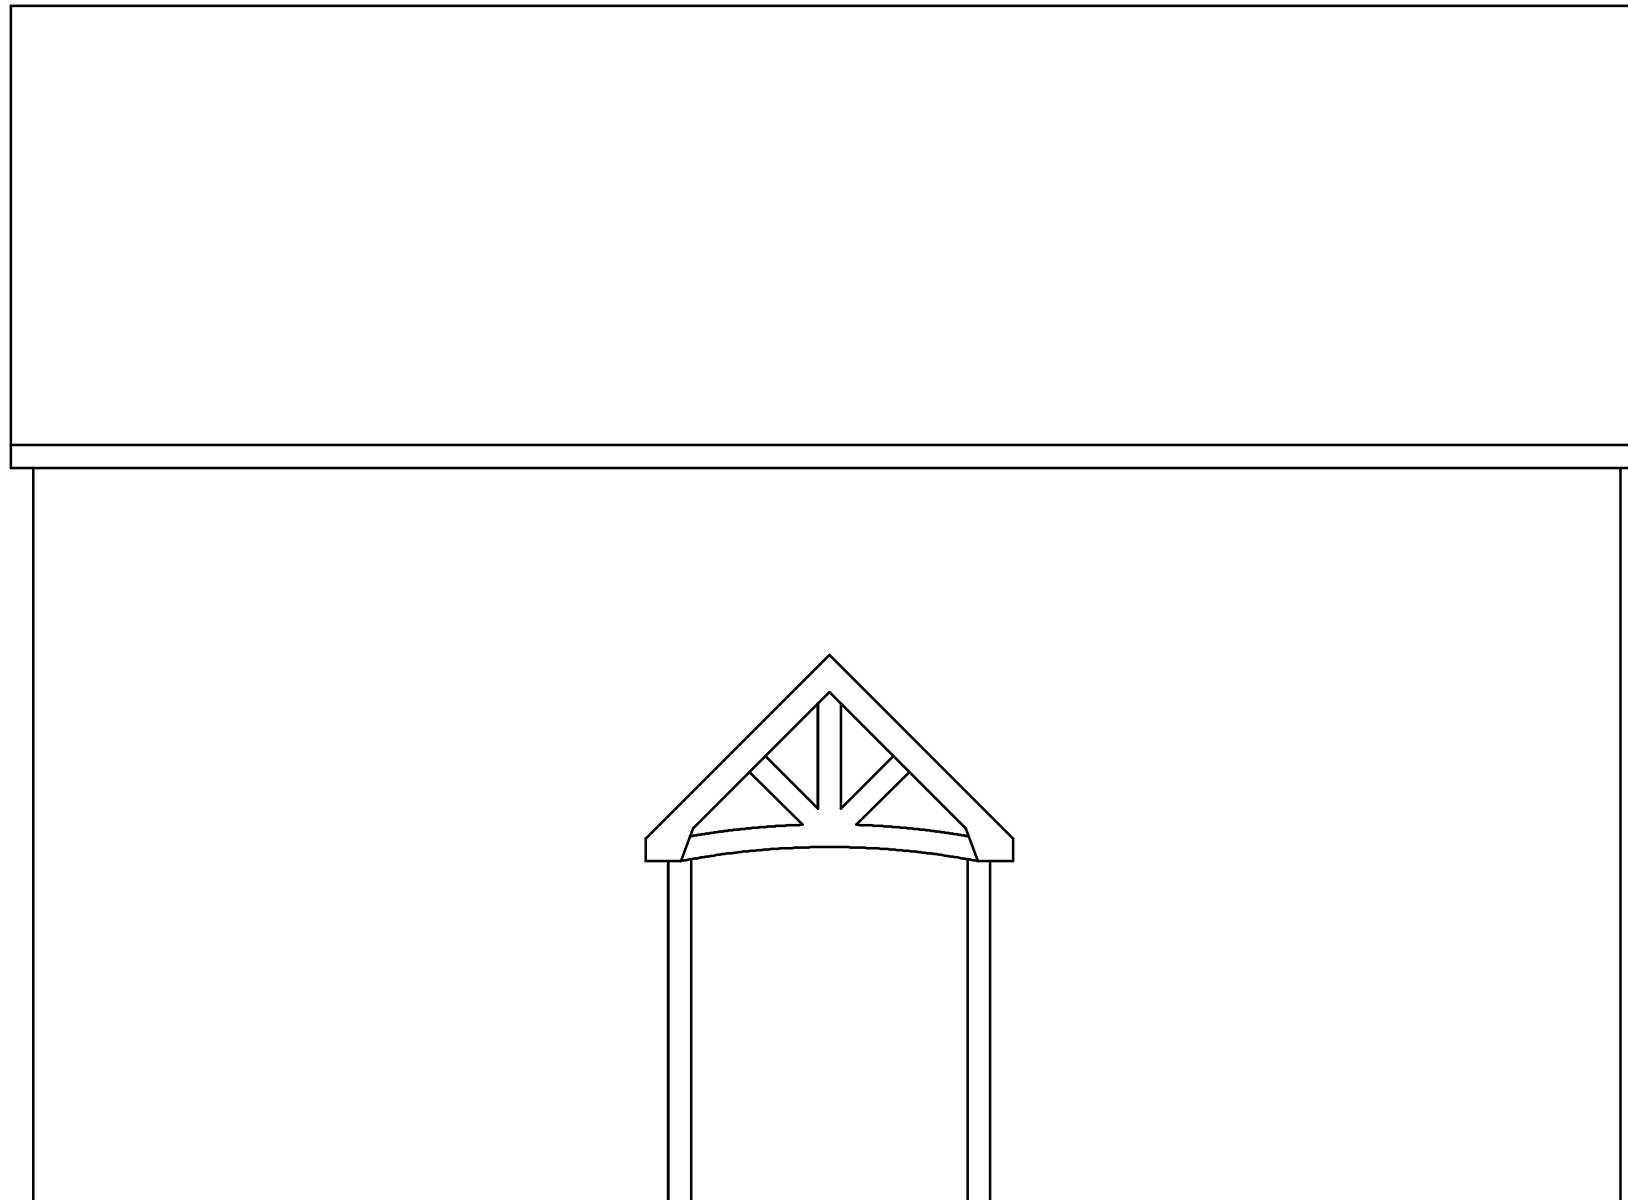

Typical Elevation 1:50

Rev	Date	Detail	Initial

Project:
 Proposed farm workers
 dwelling at Talfryn Cottage
 Erbistock, Wrexham.
 LL13 0DF

Title: Planning: Typical Elevation	Scale: (A3) 1:50
--	-------------------------

Drawn By: D.J.Edwards	Date: April 2022
--------------------------	---------------------

Drawing No: D127/003	Sheet: 1 of 1
-------------------------	------------------

blueprint
 architectural services



Office 3K4,
 Redwither Business Tower,
 Wrexham. LL13 9XT
 Tel: 01978 356500
 www.blueprintarchitectural.com

© copyright all rights reserved