


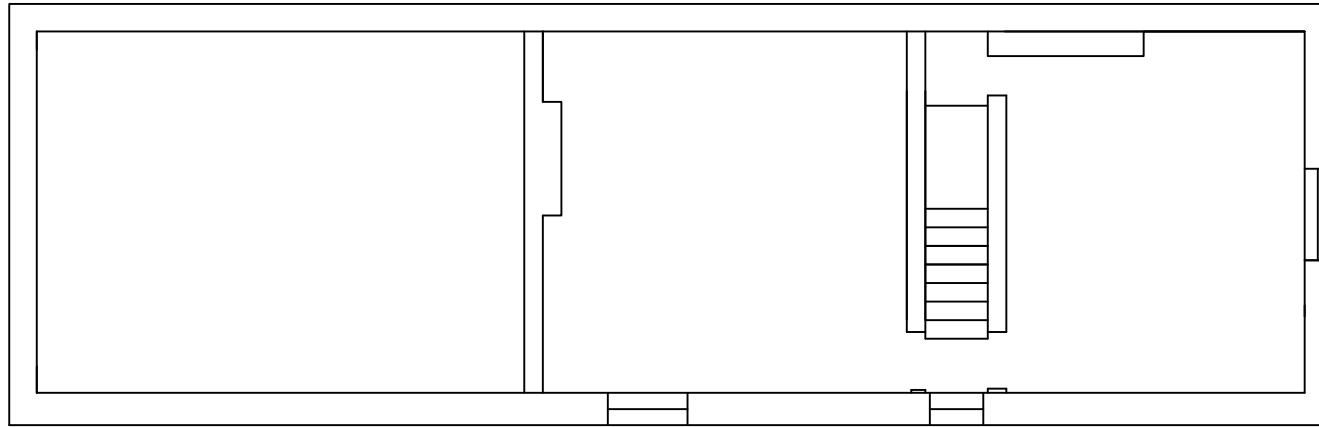

PROJECT TITLE 1 Central Buildings Hall Street Wrexham Clwyd, LL14 2LD	DRAWING TITLE Existing Second Floor	Access HDPC							
		SIZE A4	SCALE 1:1000	DATE Feb 2022	DRAWN S.L.B.	CHECKED	APPROVED	DRAWING NUMBER LR/HSW/009	REV

010mm