


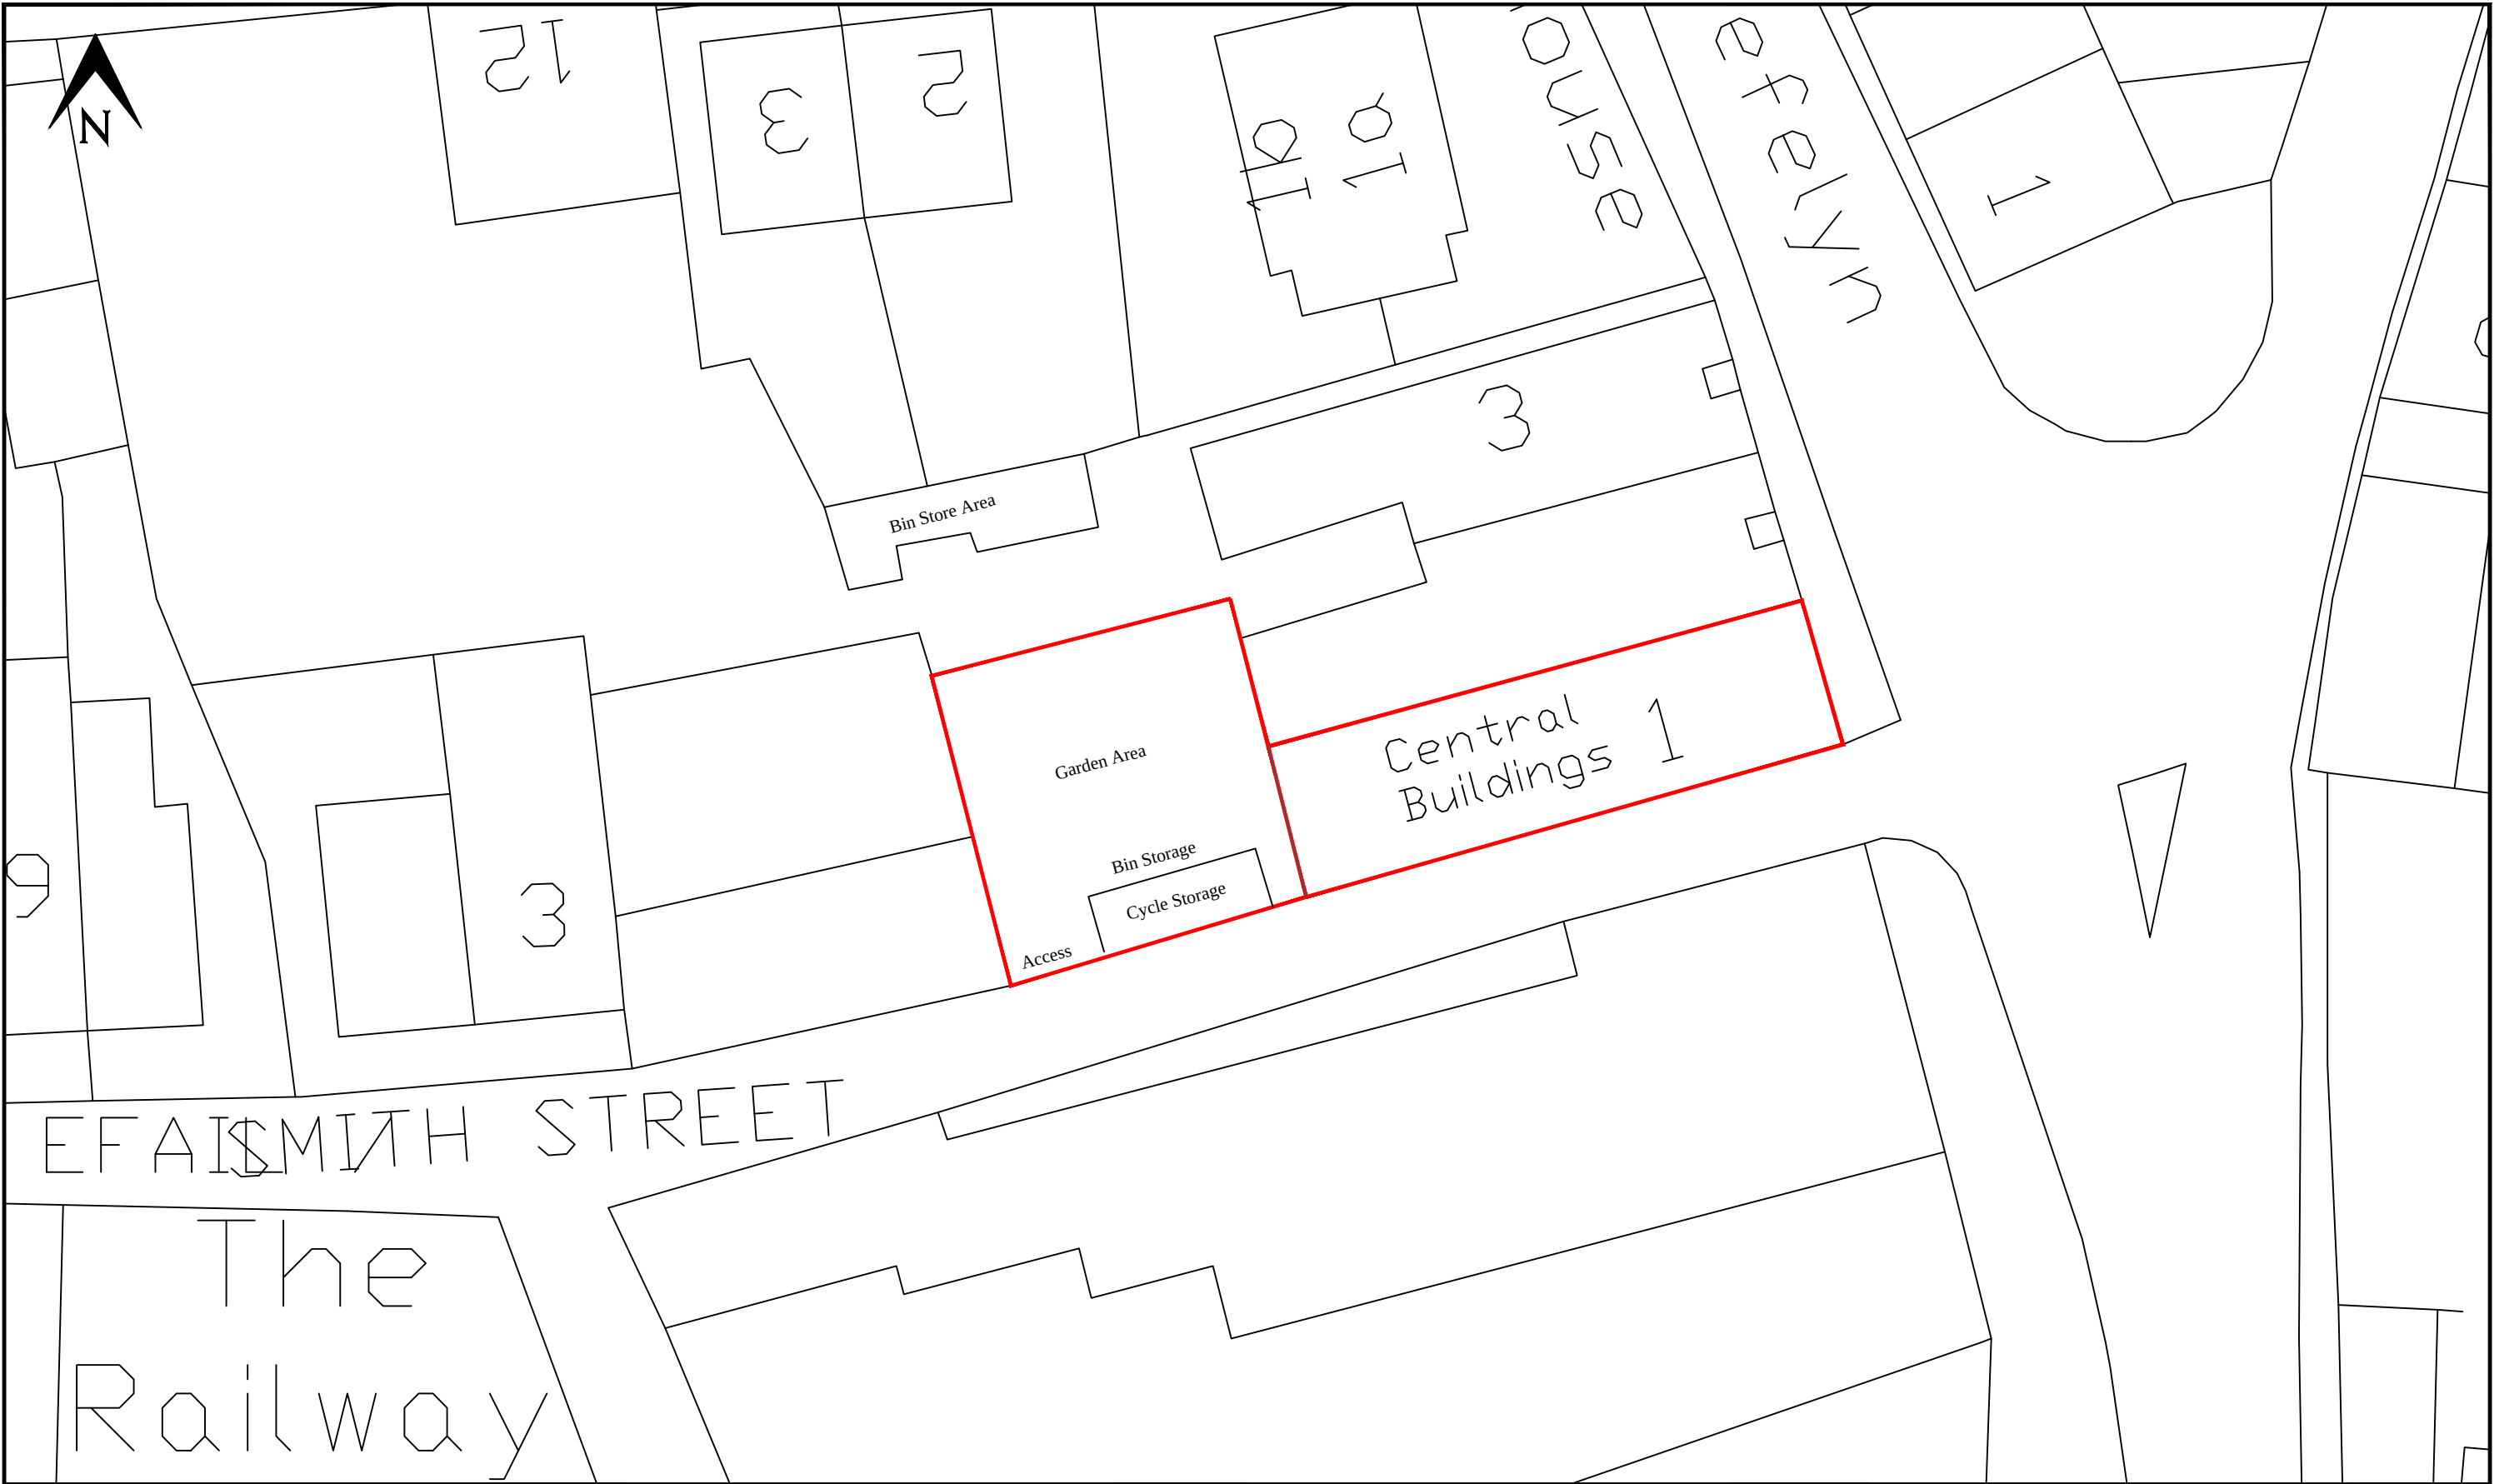

PROJECT TITLE 1 Central Buildings Hall Street Wrexham LL142LD	DRAWING TITLE Block Plan	Access HDPC						DRAWING NUMBER LR/HSW/002	REV 3
		SIZE A3	SCALE 1:200	DATE Nov 2022	DRAWN S.L.B.	CHECKED	APPROVED		

0 10 mm