

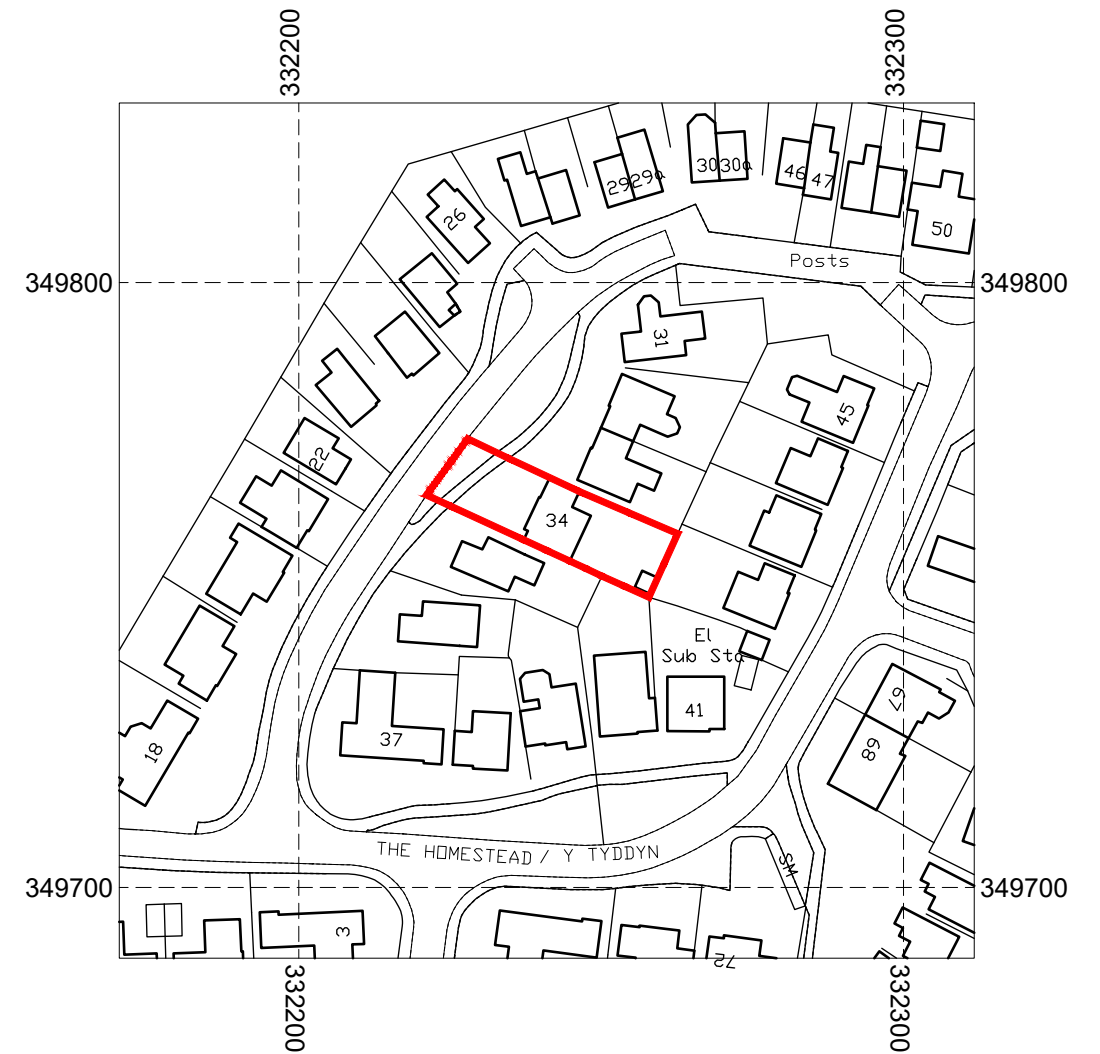


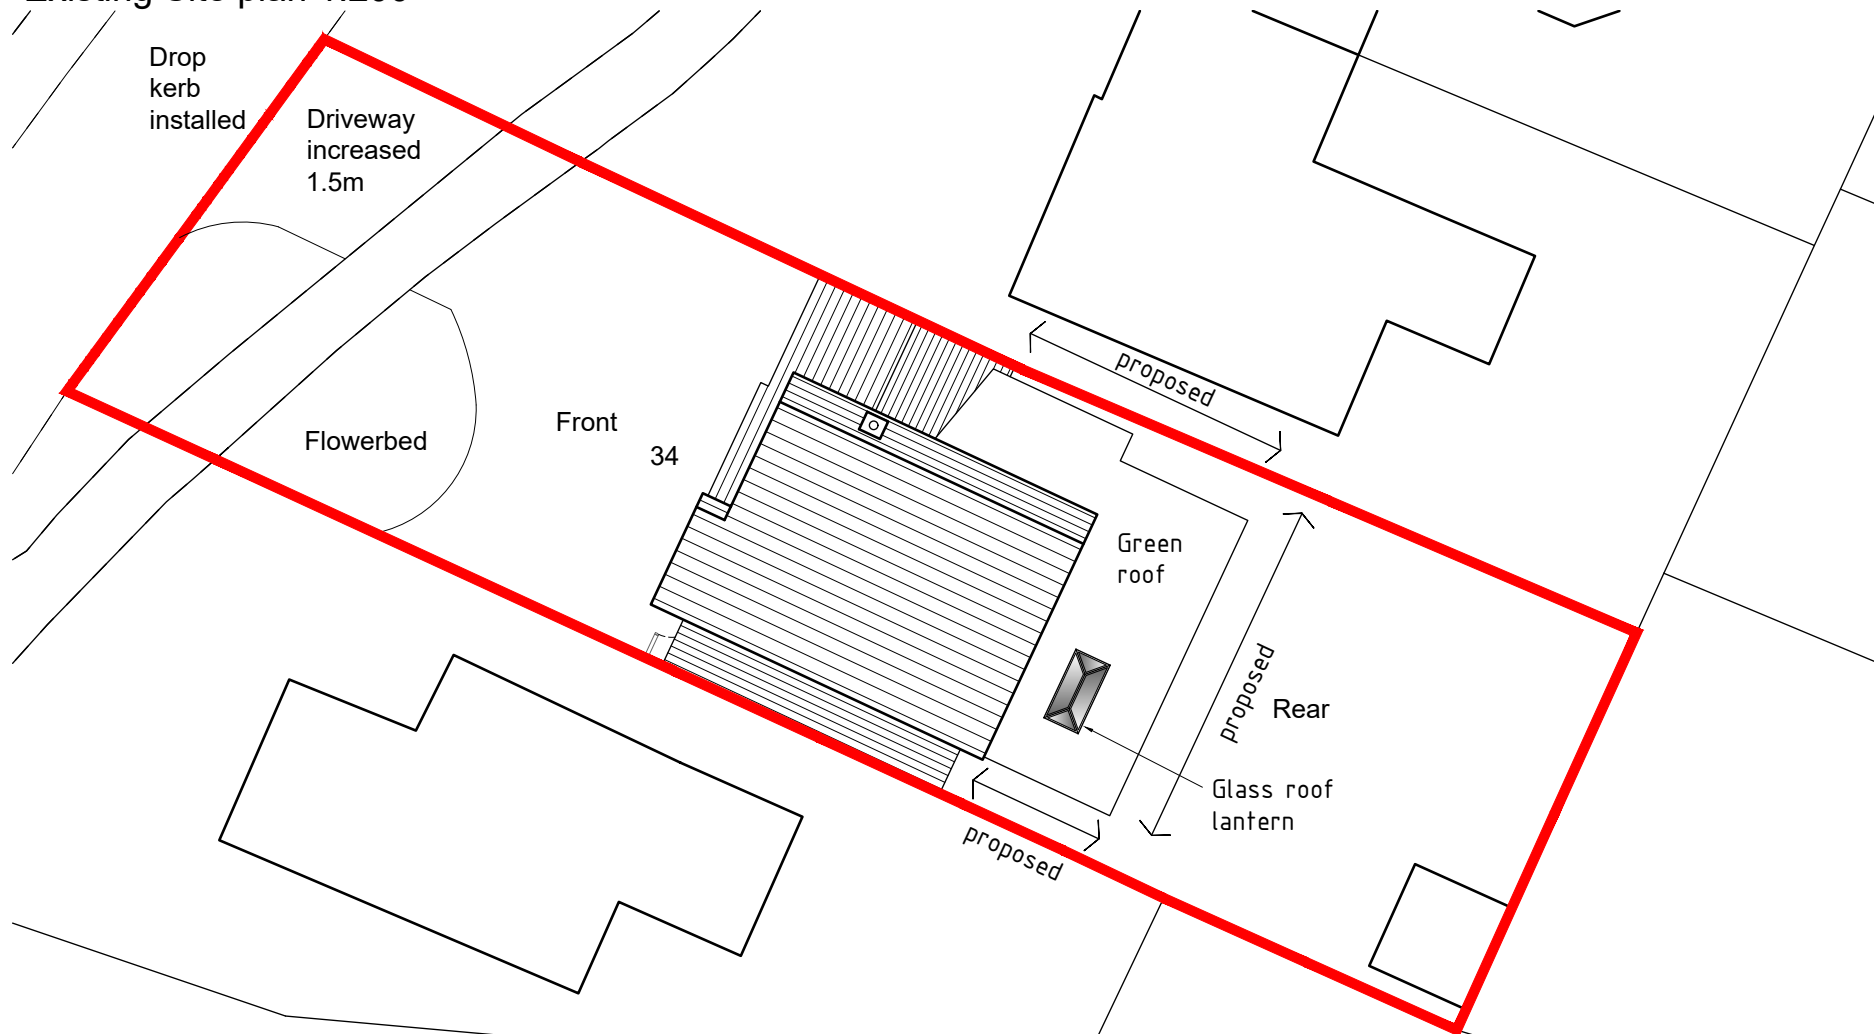


Site location plan 1:1250

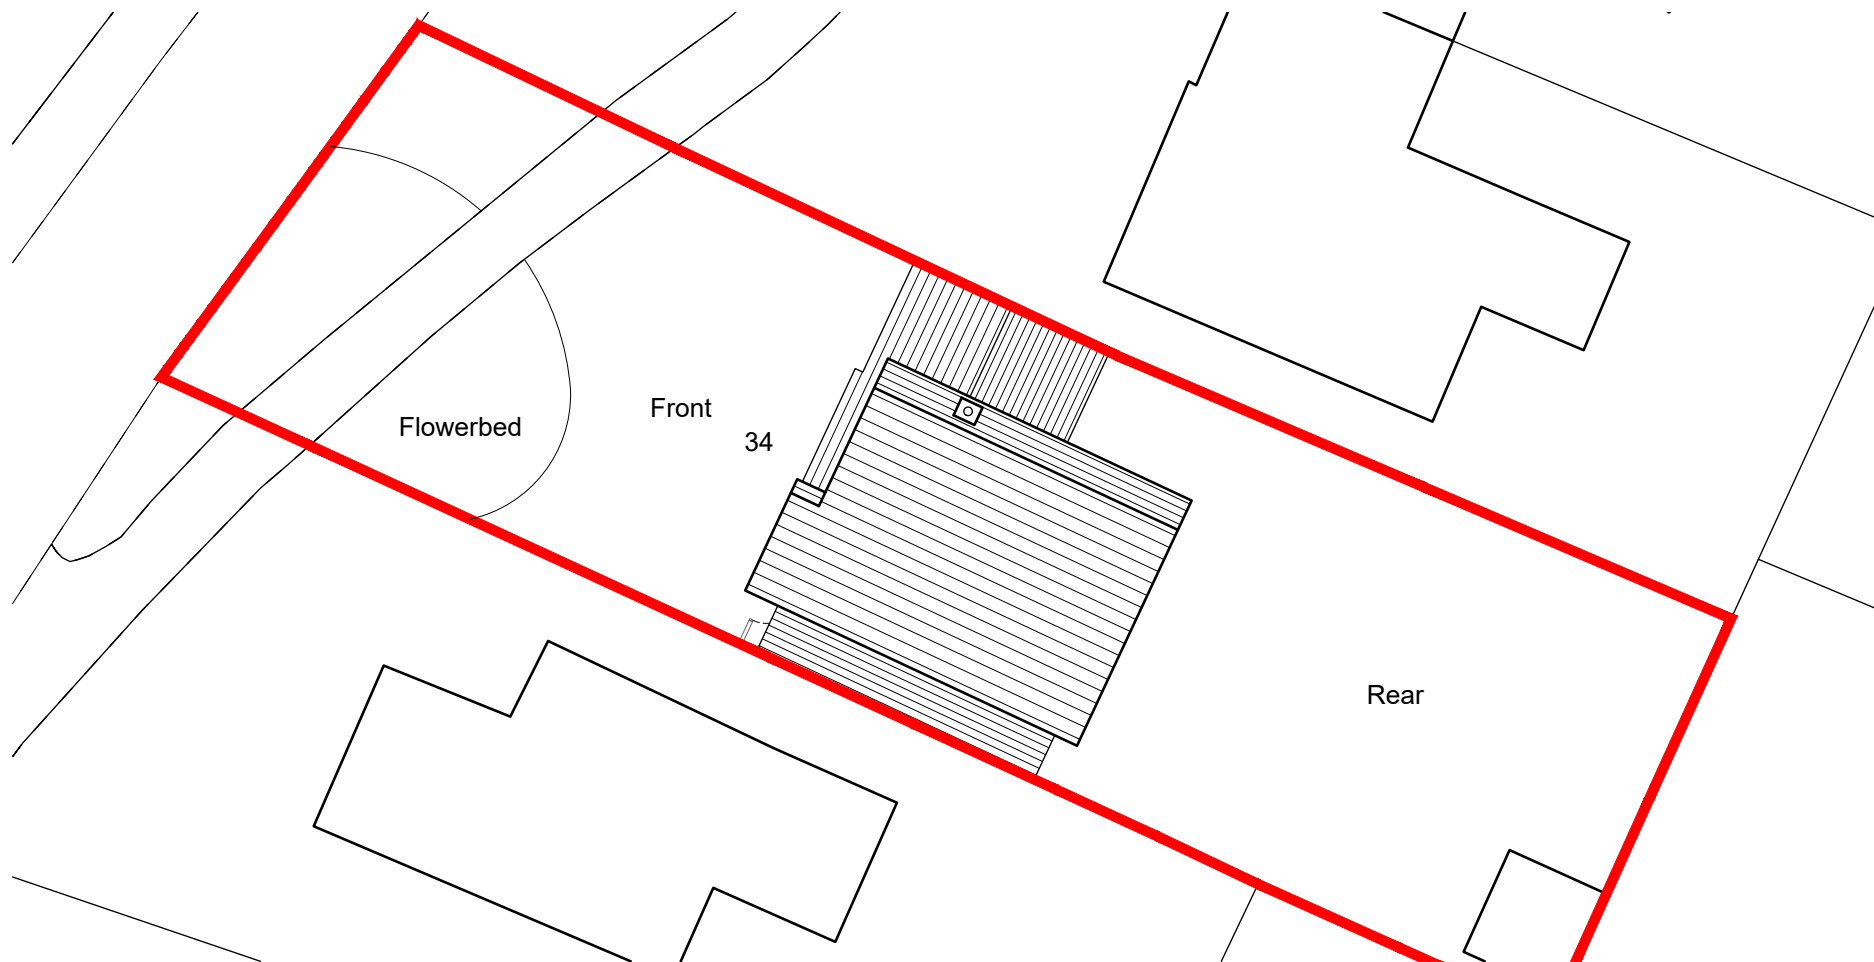

Legend

- Site boundary
- Other land in clients ownership

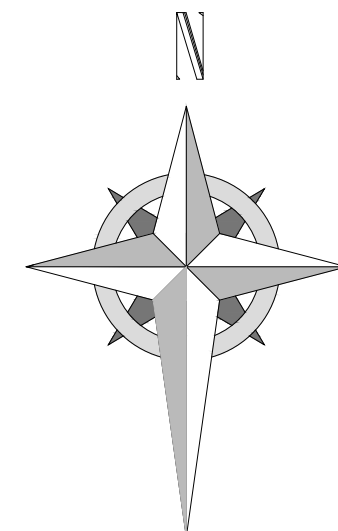

©Crown Copyright and database rights
2021 OS 100047474



Project; 34 The Homestead, Wrexham, LL14 4HQ	
Title; Site location plan	Scale (A3); 1:200/1250
Dwg No; TH/PD/07	Date; 18.07.22
Revision; Rev-A Green roof added, dropped kerb added & drive way enlarged 02.11.22	