

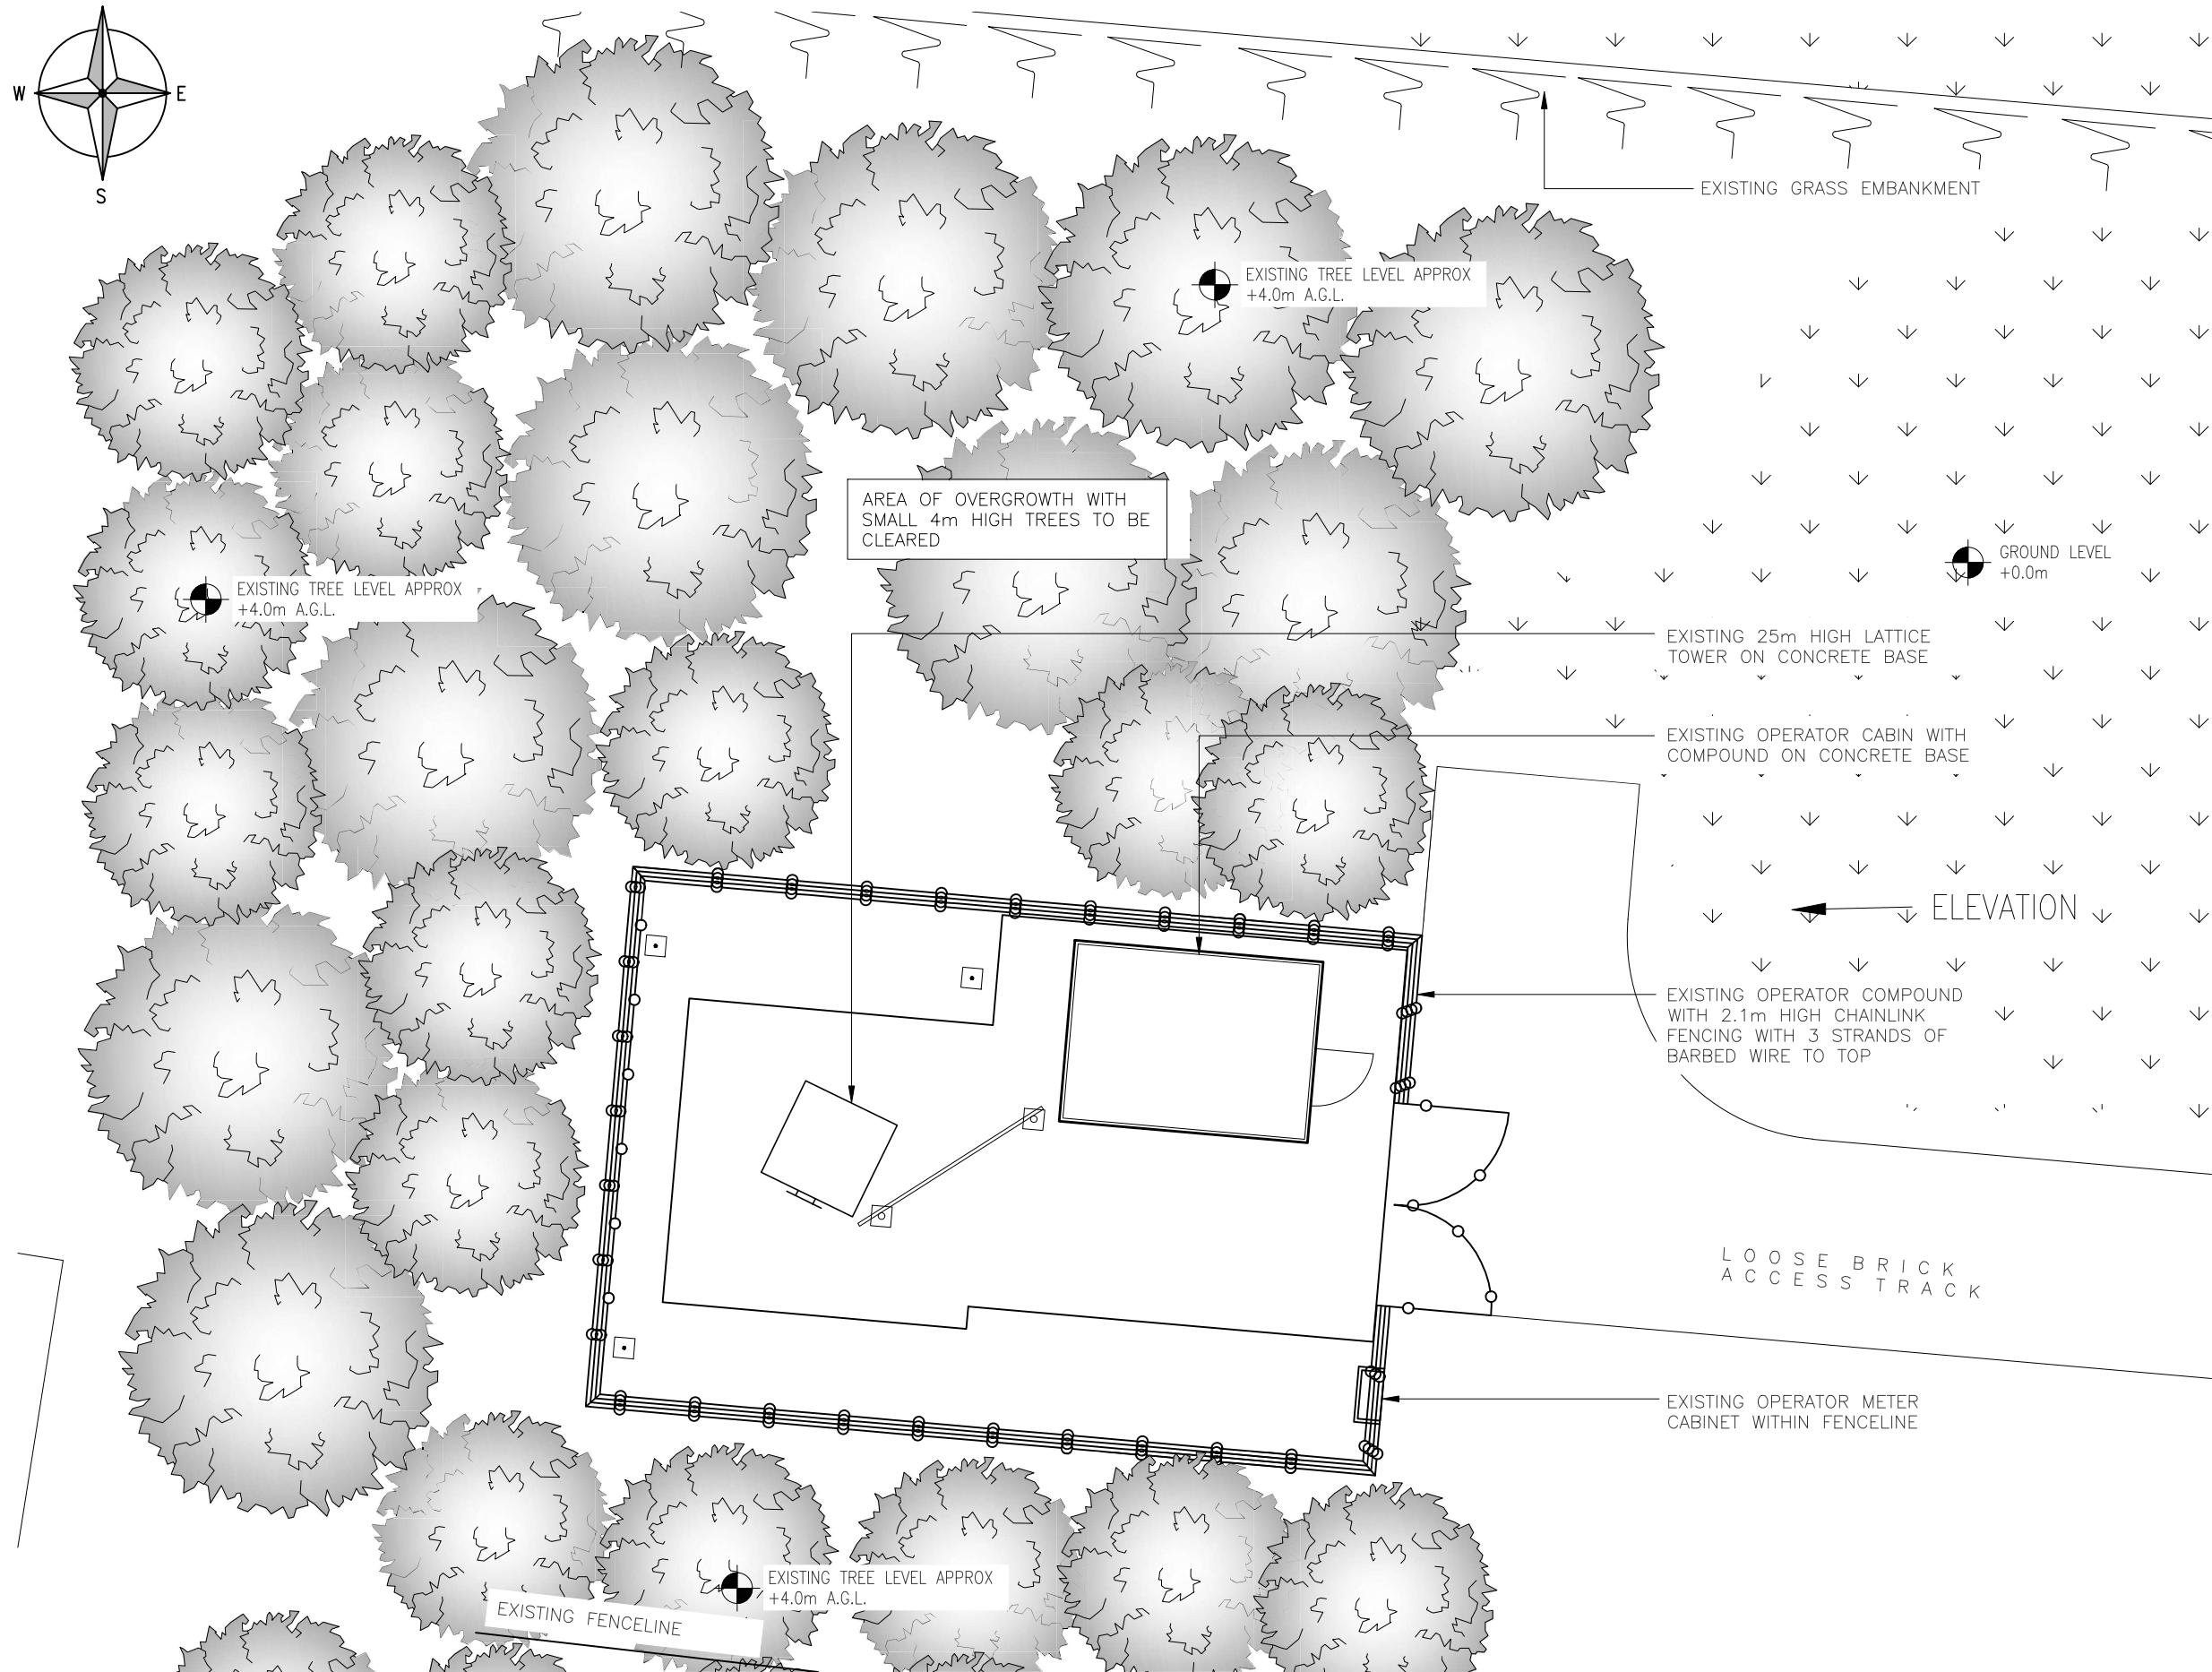


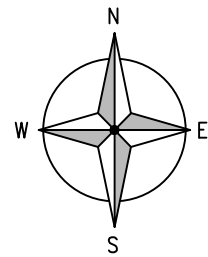

EXISTING SITE LAYOUT
(SCALE 1:100)

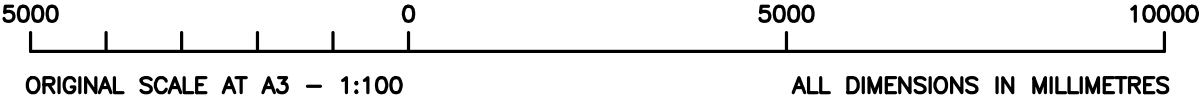

NOTES:

B	MINOR AMENDMENTS	MRM	JEM	08.12.22
A	INITIAL ISSUE	MRM	JEM	22.11.22
REV.	MODIFICATION	BY	CHK.	DATE



OPERATOR 1 REFERENCE No.:
TBC

OPERATOR 2 REFERENCE No.:
N/A

OPERATOR 3 REFERENCE No.:
N/A

SITE NAME AND ADDRESS:
DENNIS OF RUABON LTD
HALFORD TILERIES
RUABON, WREXHAM
LL14 6ET

DRAWING TITLE:
EXISTING SITE LAYOUT

PURPOSE OF ISSUE:
PLANNING

DRAWING NUMBER:
200

SURVEYED BY: JEM		ORIGINAL SIZE: A3		ISSUE: B
DRAWN: MRM	DATE: 22.11.22	CHECKED: JEM	DATE: 22.11.22	