





Side Elevation
1:100

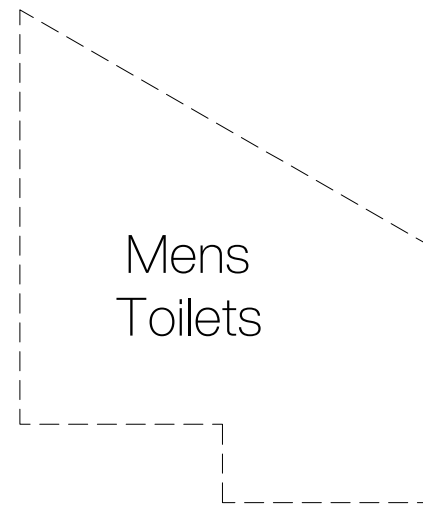

Mens
Toilets

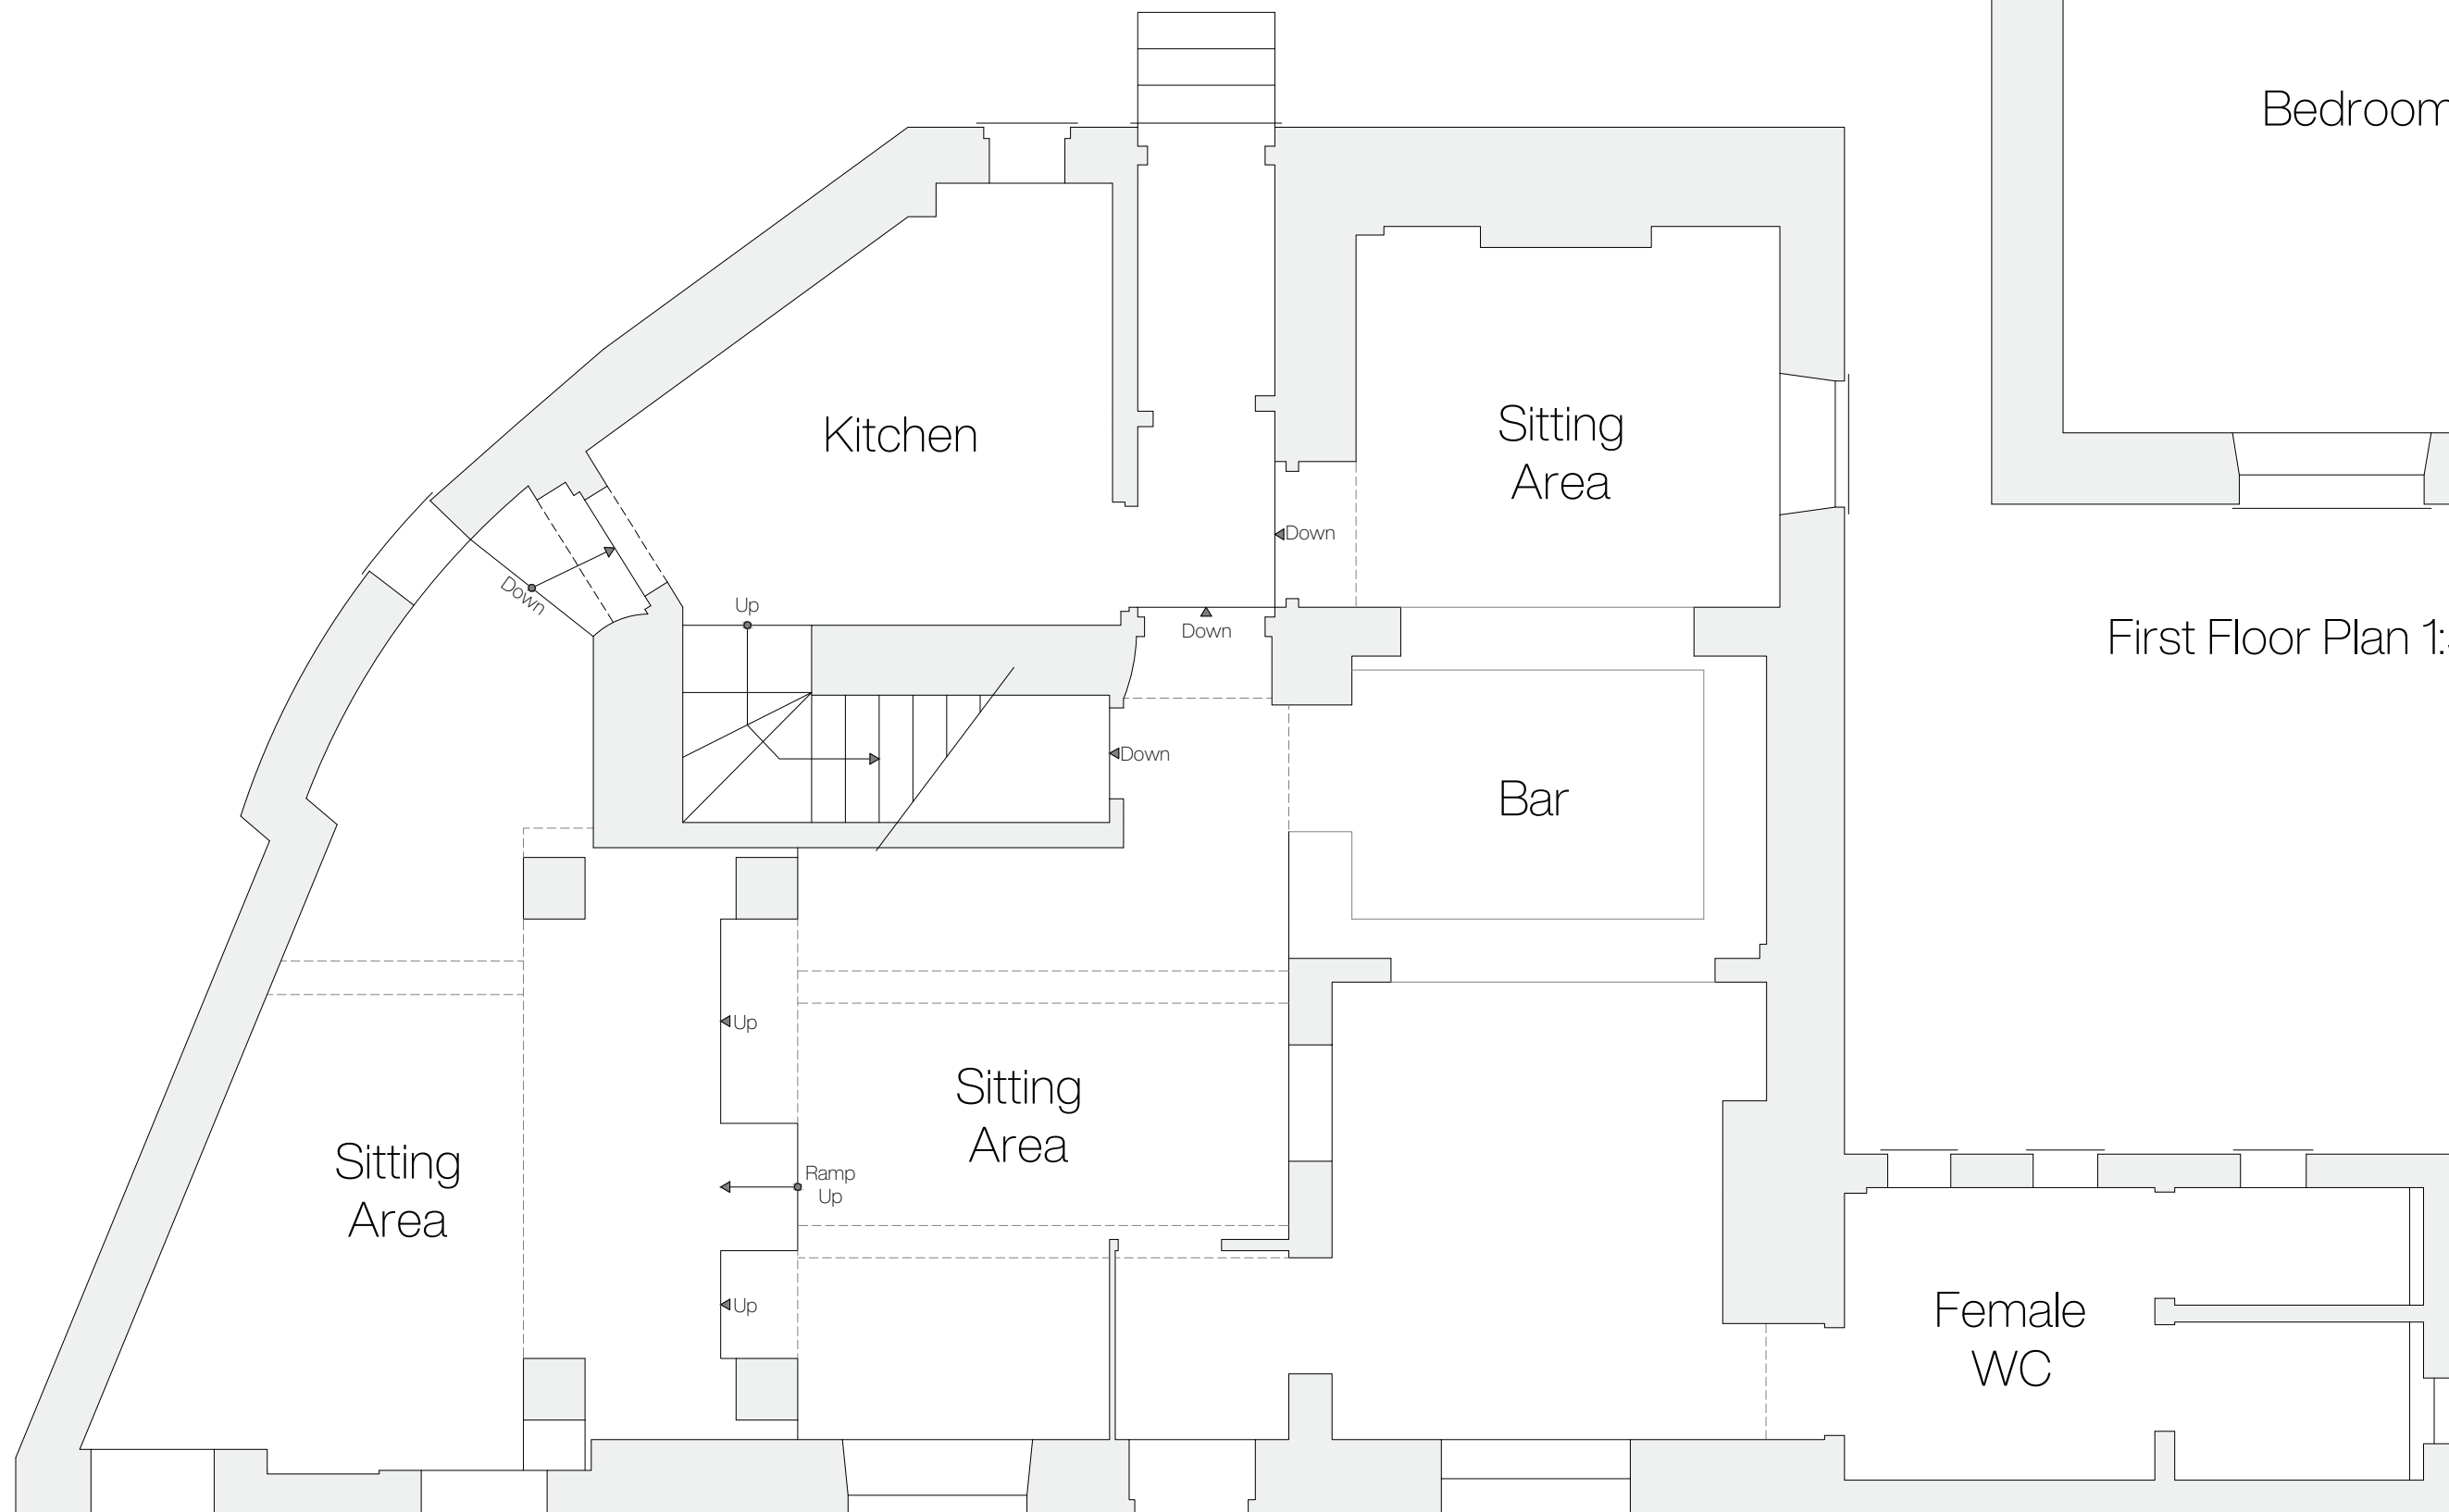

Ground Floor Plan 1:50



First Floor Plan 1:50

Rev	Notes	Date
-----	-------	------

The Mill Inn, Mill Lane, Cefn Mawr, Wrexham, LL14 3NL.		
--	--	--

Existing		
----------	--	--

May 2022		
----------	--	--

1:50 & 1:100		
--------------	--	--

A2		
----	--	--

E01.1.001		
-----------	--	--

1 - 1		
-------	--	--