




Front Elevation
1:100

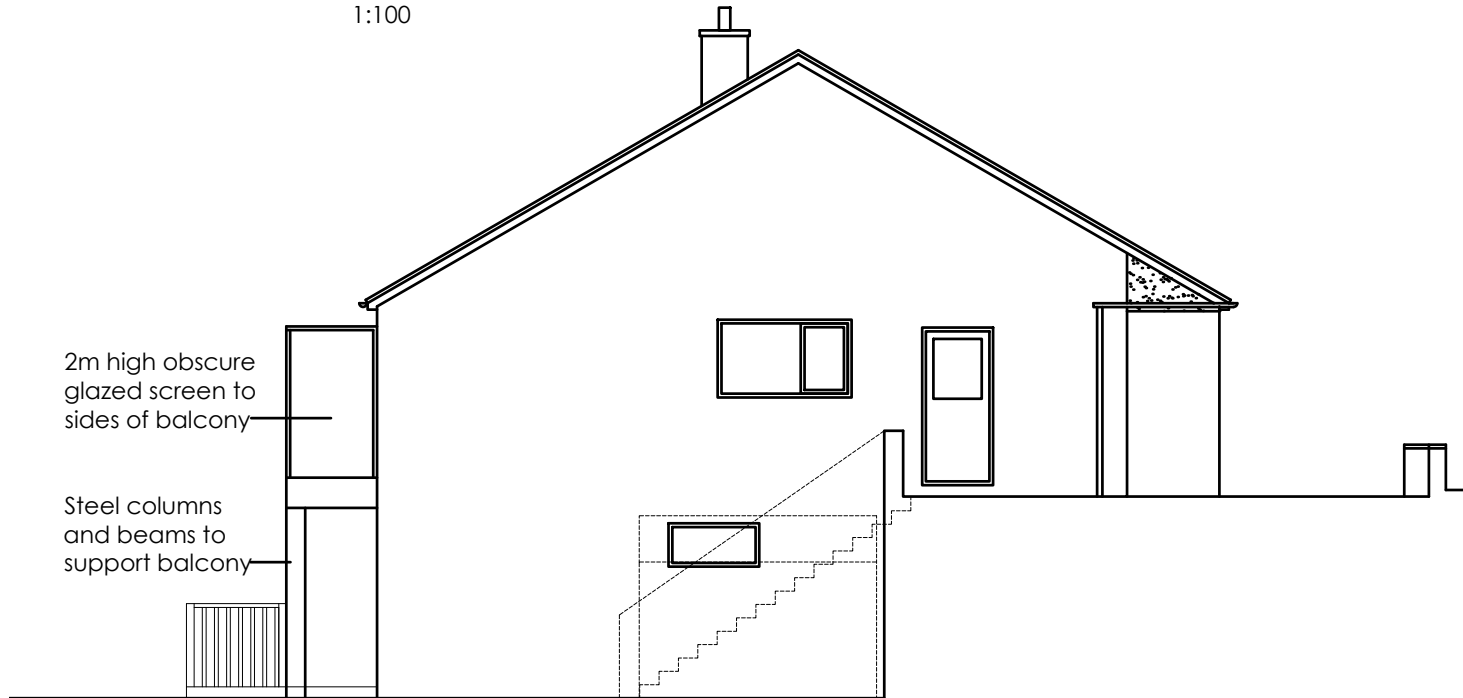

Side Elevation
1:100

Rev C : Obscure glass to sides of
Balcony added 26.09.2022

Monastir,
Middle Road,
Coedpoeth

Proposed Elevations 1:100 @ A4