



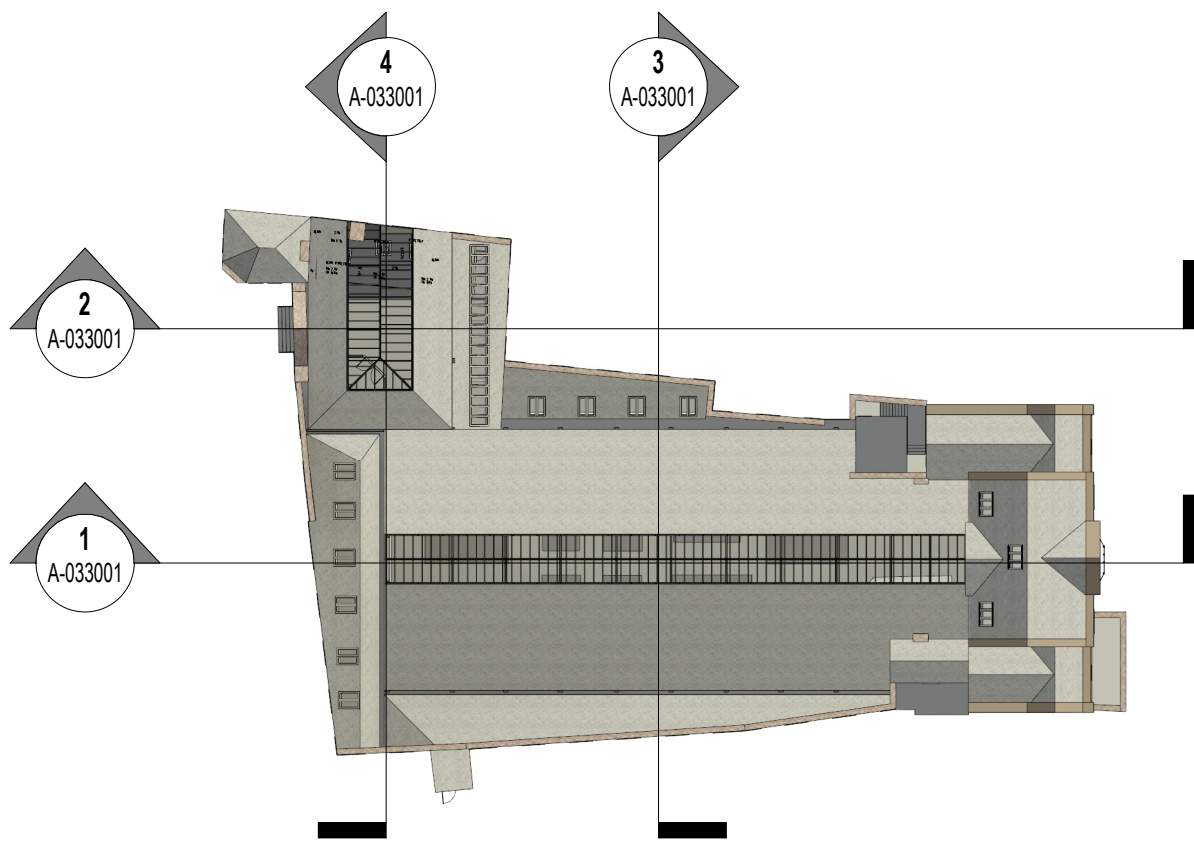

4 Section 4
1:100

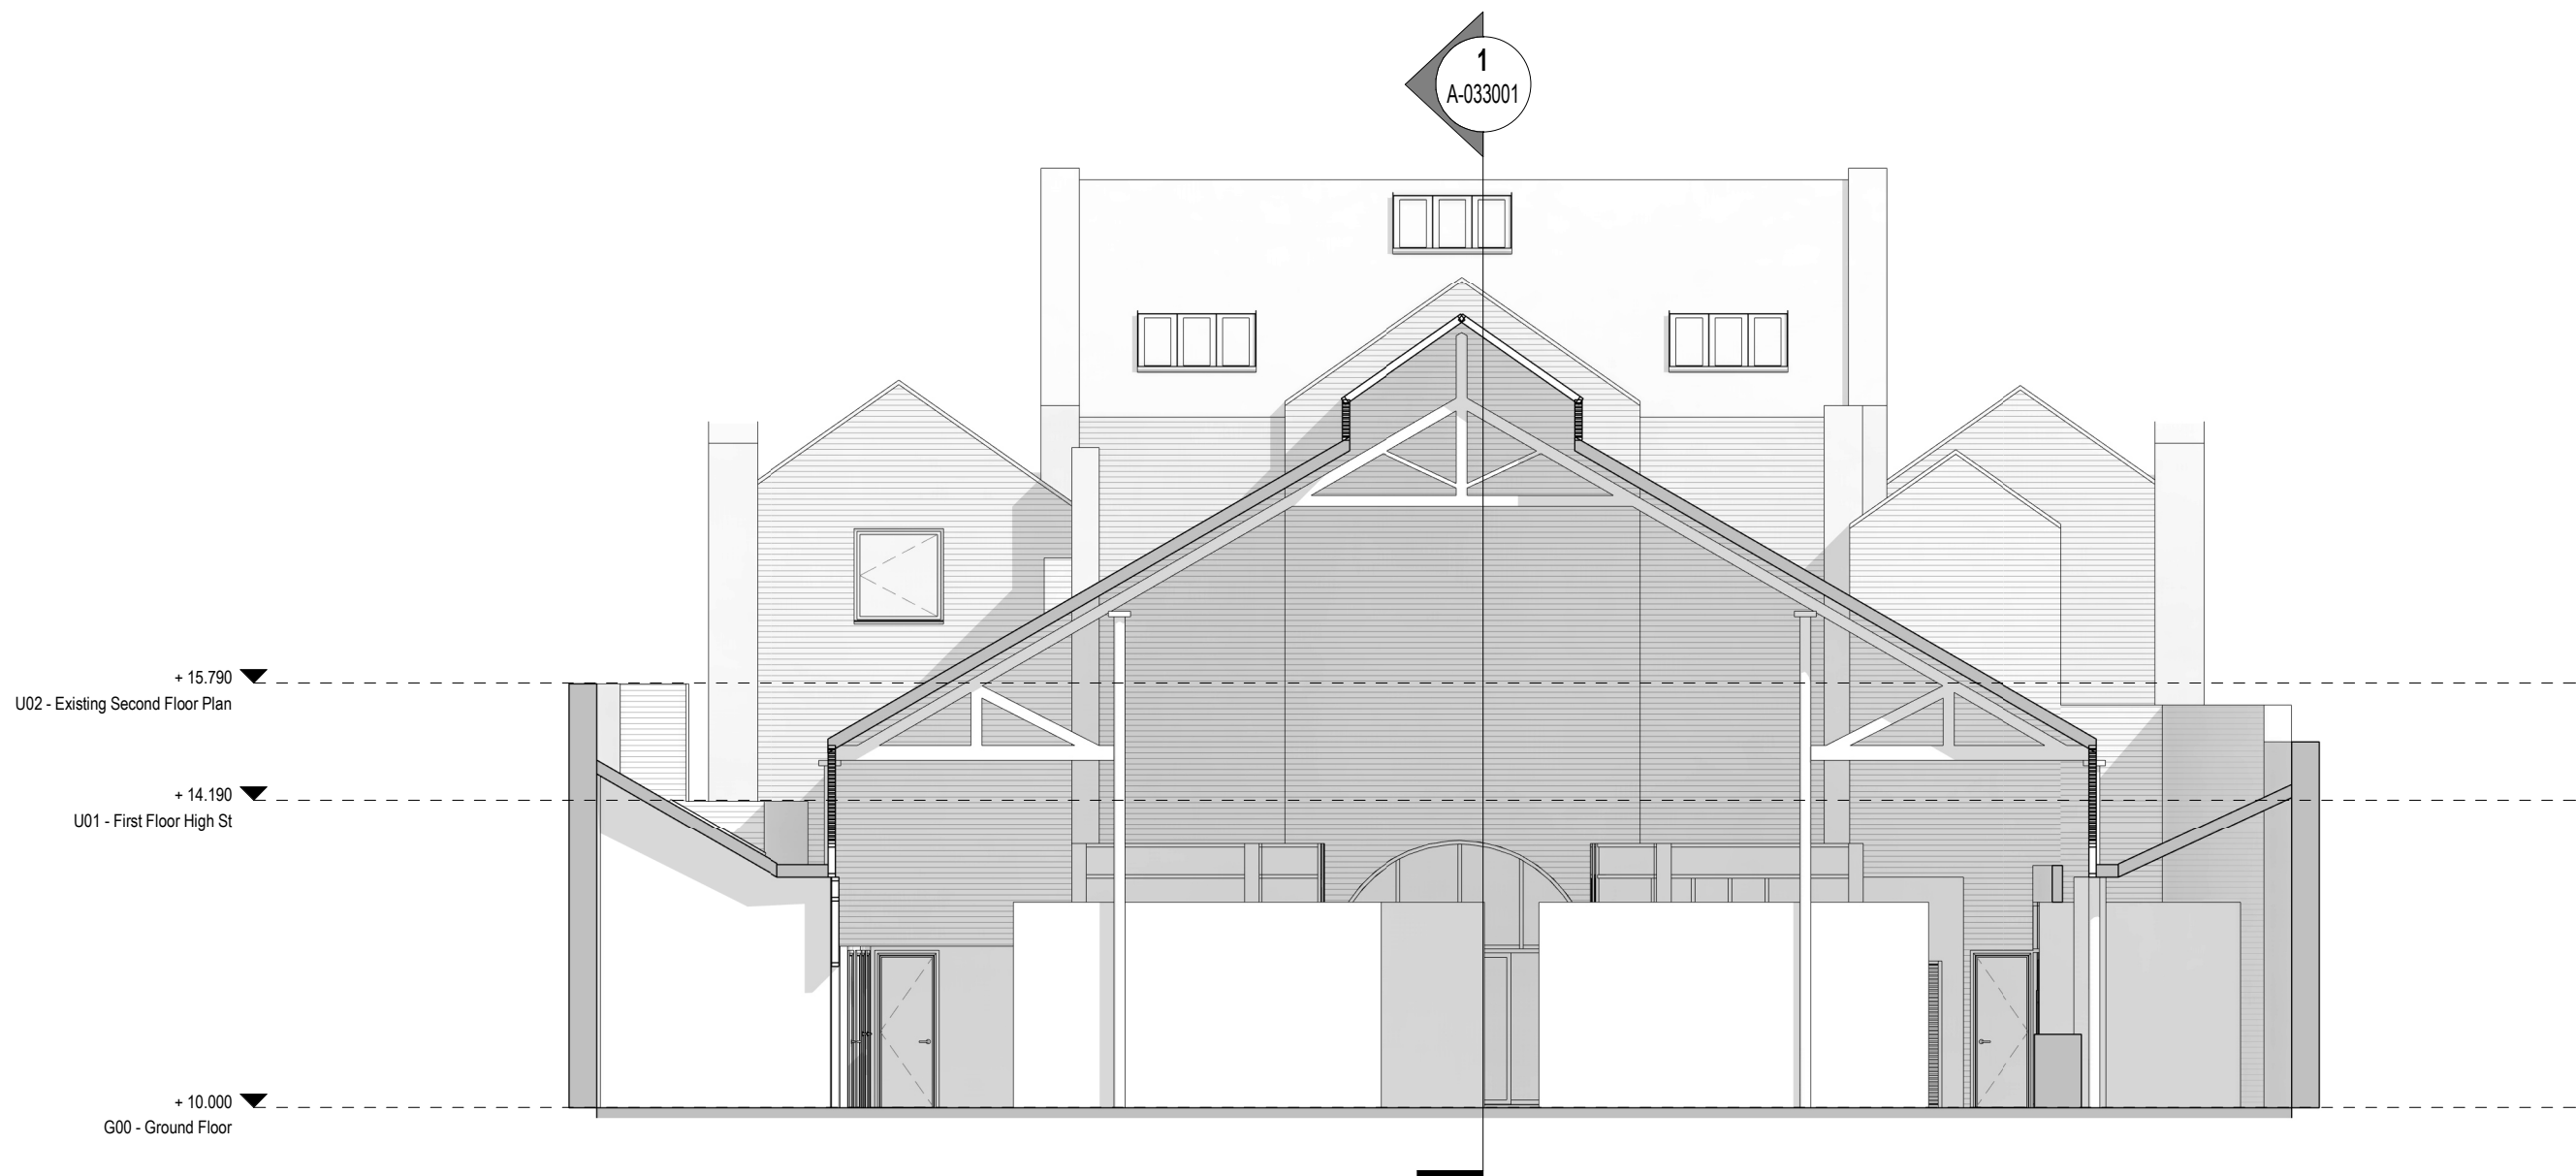

3 Section 3
1 : 100

