



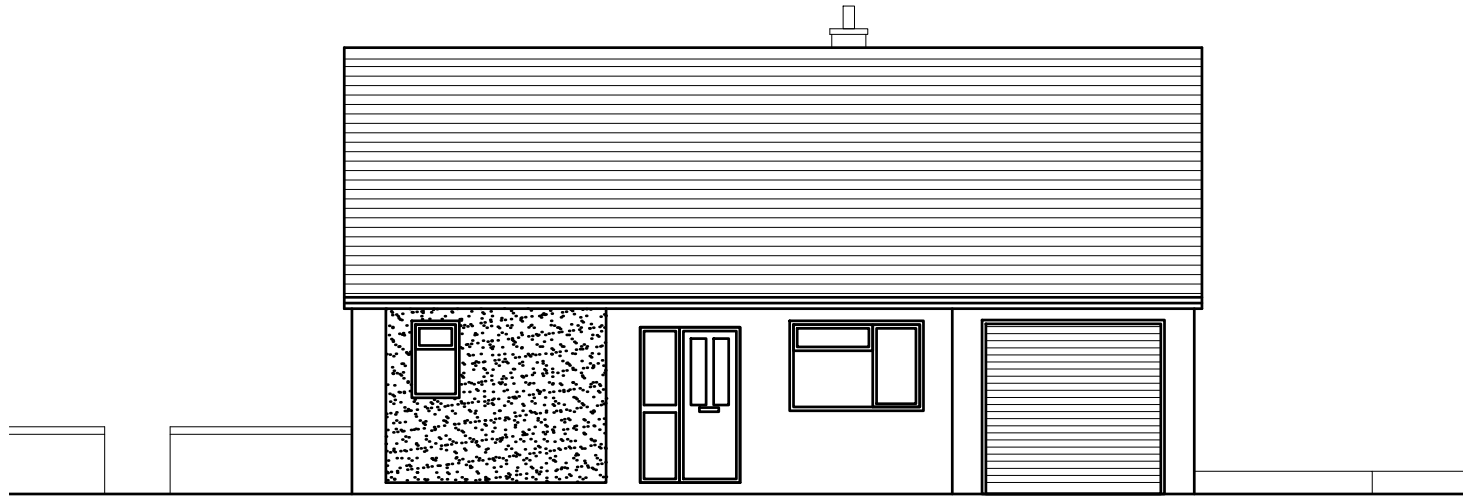

Front Elevation
1:100

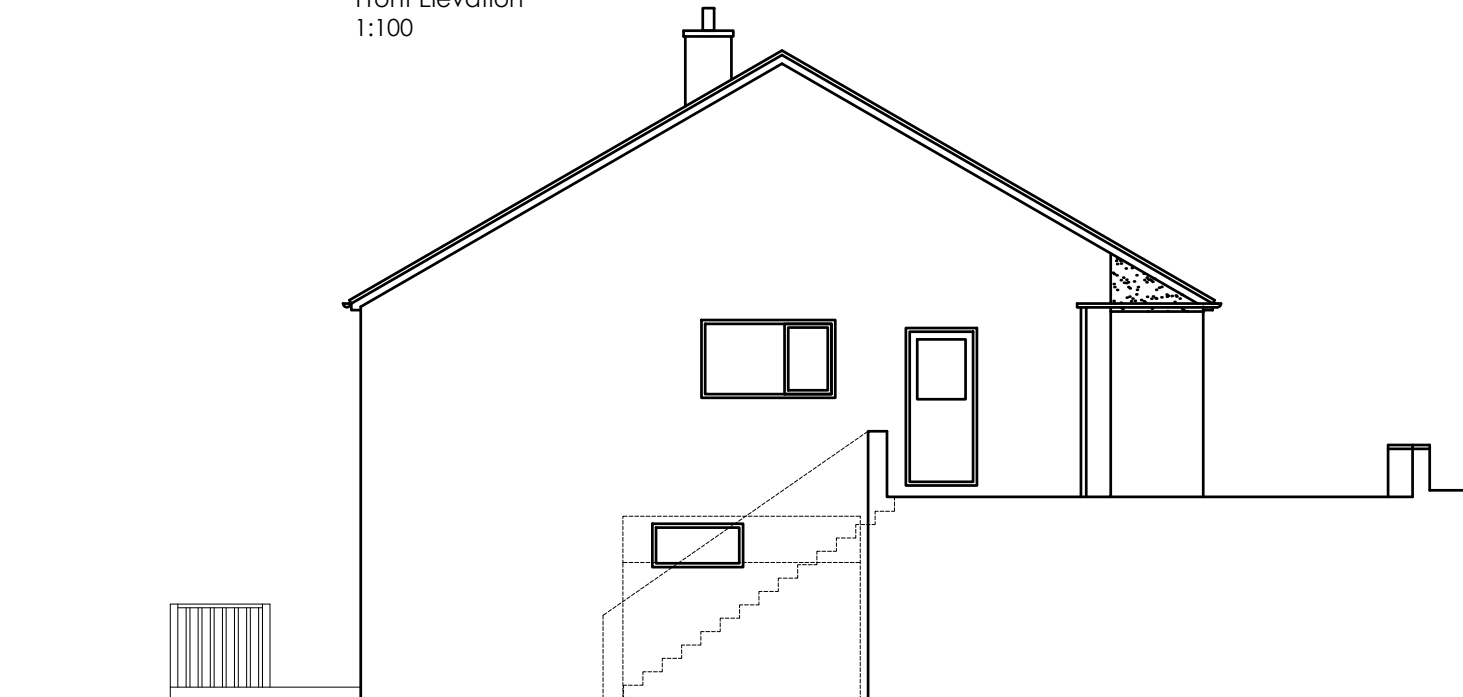

Side Elevation
1:100

Monastir,
Middle Road,
Coedpoeth

Existing Elevations 1:100 @ A4