


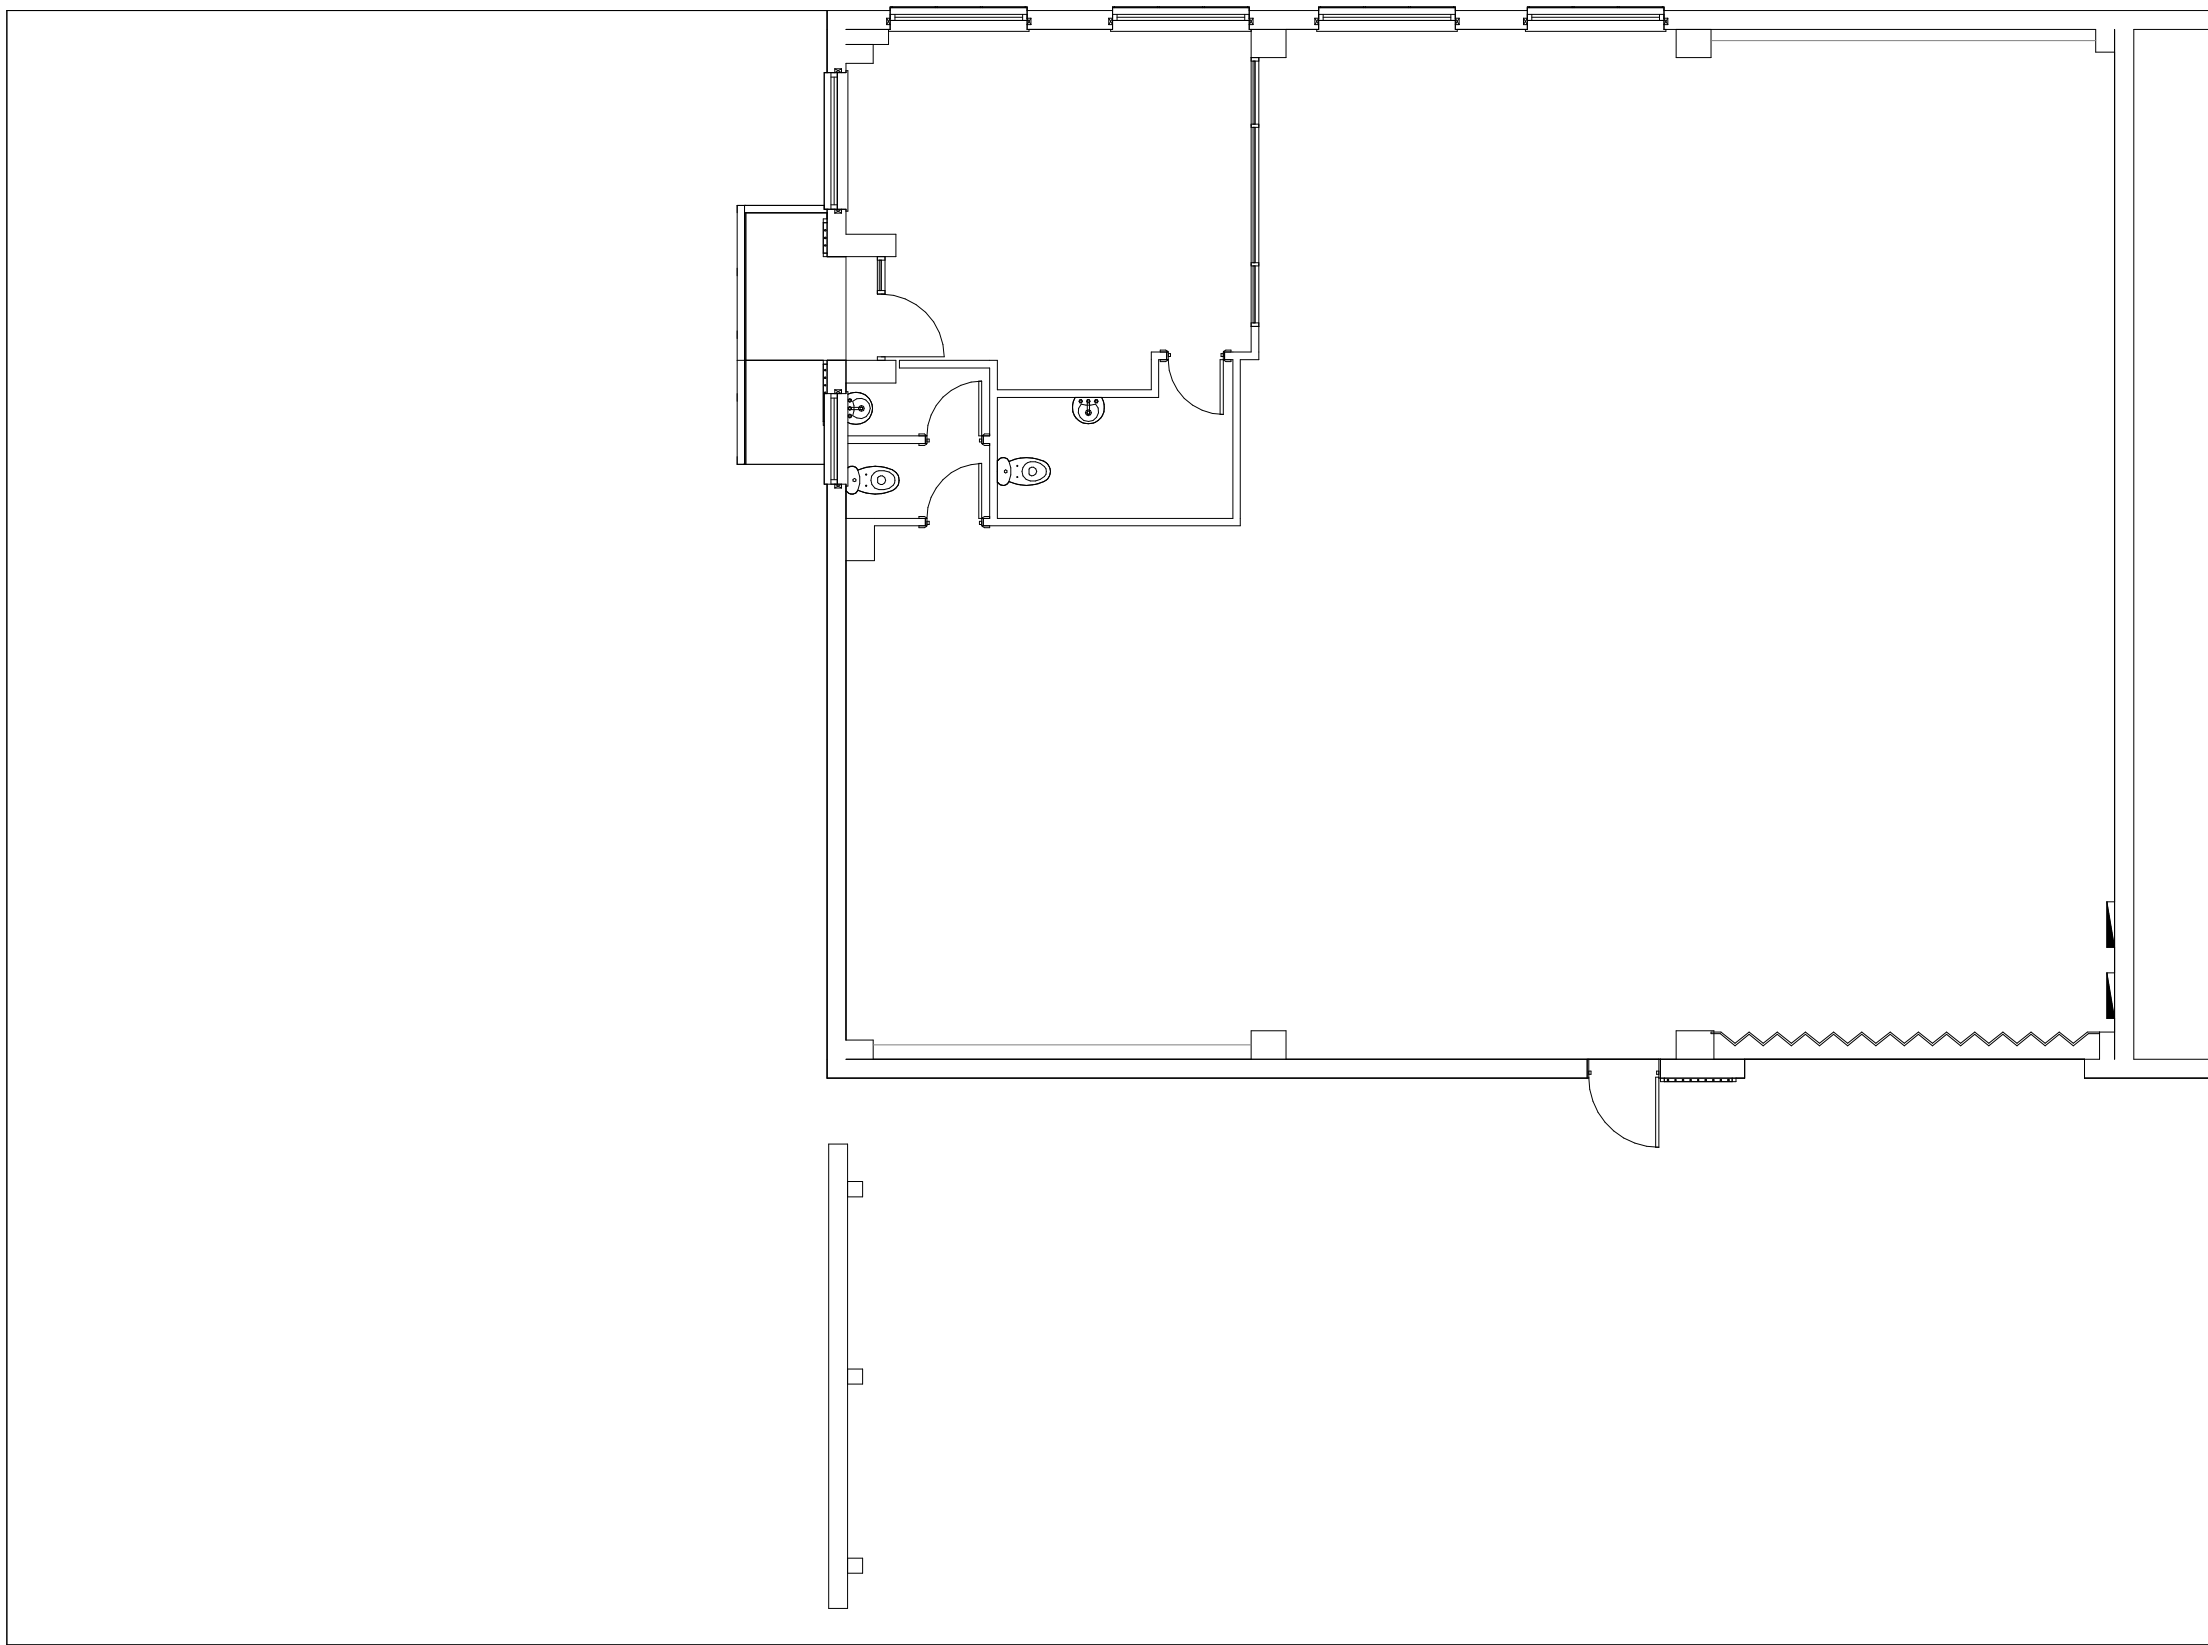

EXISTING GROUND FLOOR - PLANNING
SCALE 1 : 100

REVISIONS	DATE	INIT
-----------	------	------

ISSUED FOR
PLANNING

DRAWING PROJECT
UNIT 9 LLAY ROAD INDUSTRIAL ESTATE, WREXHAM, LL12 0TU

DRAWING TITLE
PLANNING
EXISTING GENERAL ARRANGEMENT

CLIENT
SCREWFIX DIRECT LIMITED

DRAWN BY EF	CHECKED BY CG	SCALE 1 : 100@A1	DATE 26.10.2022
----------------	------------------	---------------------	--------------------

DRAWING NUMBER
6817-SF_LLAY-RIL-00-XX-DR-I-0020-GA_EX-P3

SCALE BAR @ 1:100
0 1m 5m 10m

REGISTERED IN ENGLAND & WALES NO. 3678965
VAT REGISTRATION NO. 723652246
GEORGE SMITH WAY, LUFTON 2000 BUSINESS PARK, YEovil, SOMERSET, BA22 8QR
01935 422700
design@resolutioninteriors.com
www.resolutioninteriors.com
COPYRIGHT OF THIS DRAWING IS RESERVED BY RESOLUTION INTERIORS LIMITED. THE DRAWING IS ISSUED ON THE CONDITION THAT IT IS NOT COPIED, REPRODUCED OR DISCLOSED TO A THIRD PARTY WITHOUT CONSENT