



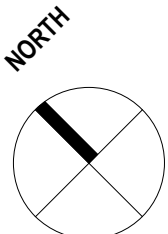

1 | Level 00 - Ground Floor As Existing
1 : 100

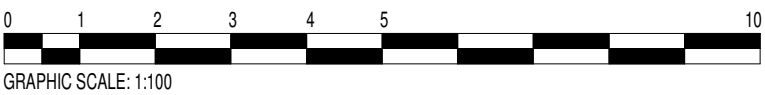

elliswilliams

Project Number: 2705
Project Name: Maes y Capel

Drawing Status: D1 Costing
Drawing Number: 2705- EWA- MYC- 00- GA- A- 00410
Drawing Name: Lv 00 Plan As Existing
Date: 26/01/22
Drawn By: JH
Rev: P2
Scale: 1 : 100

Wellfield Chester Road Preston Brook WA7 3BA
T: 01928 752200 E: info@ewa.co.uk W: ewa.co.uk