


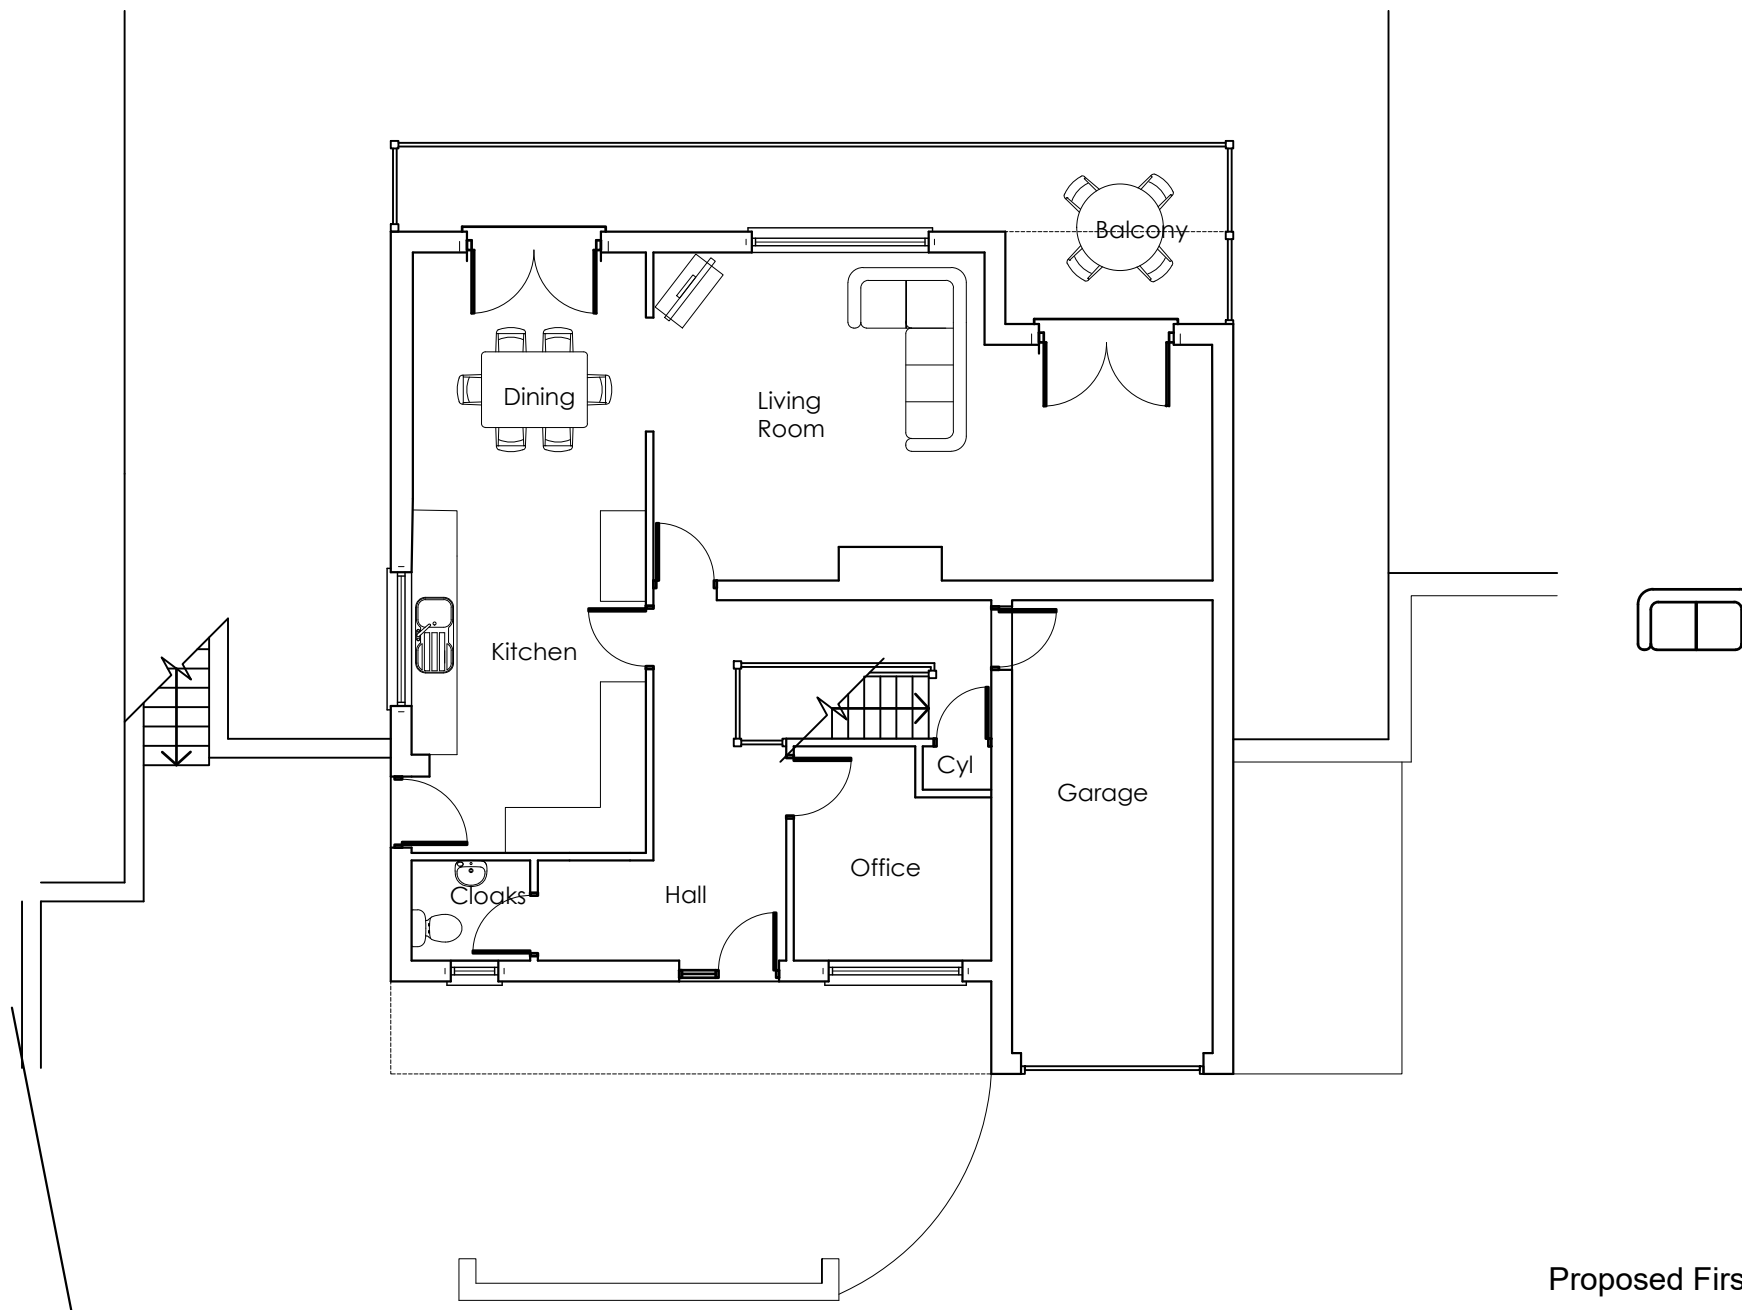

Monastir,
Middle Road,
Coedpoeth

Proposed First Floor 1:100 @ A4