


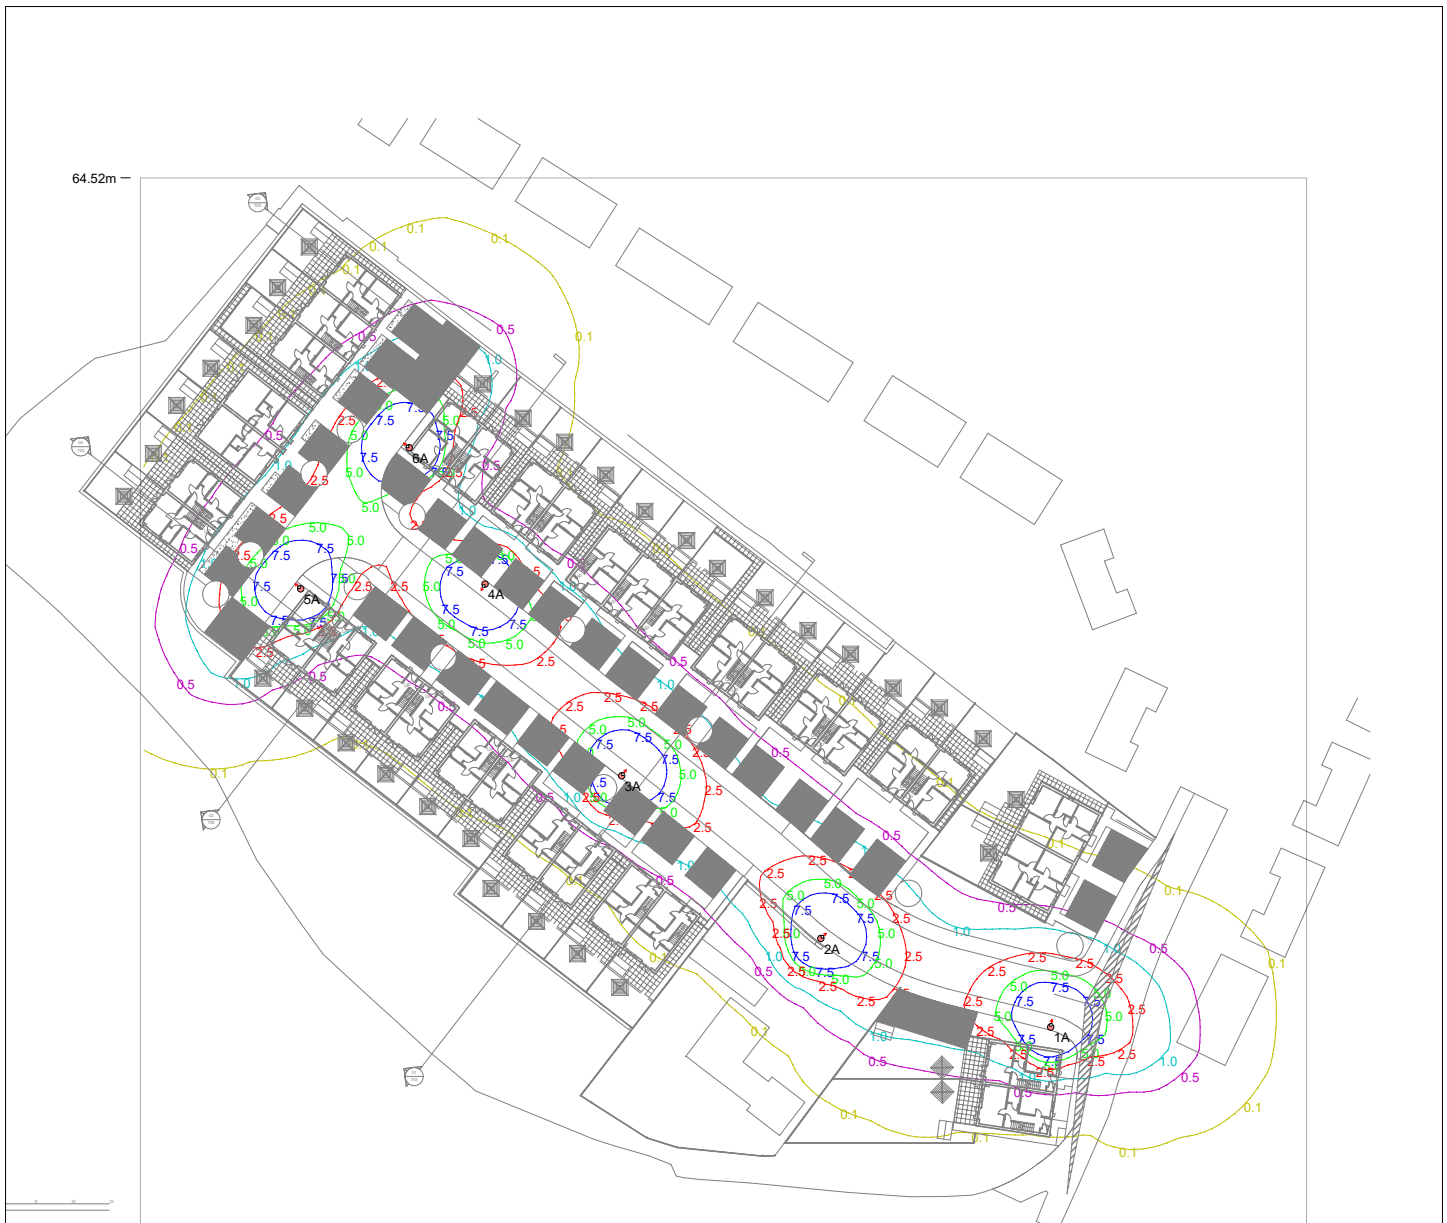

64.52m

-81.25m
-60.97m

PROJECT NAME:

Anwyl Homes Cefn Mawr

SCALE:

1:1000

DATE:

24 March 2021

CALCULATION:

Horizontal Illuminance (lux)

DESIGNER:

G Edwards

PREPARED BY:

Columns 6m tubular steel column 5mm base 3mm shaft

Lantern : Vision Lockhead 18watt 4000K
Cell : Nema cell 35/18 lux

All columns to have DNO connection
Double pole isolator to be fitted above DNO cut out
For column installation details refer to Wrexham
County Borough Councils Specification

Results Grid 1

Eav	5.40
Emin	1.05
Emax	14.76
Emin/Emax	0.07
Emin/Eav	0.19