


GENERAL CONSTRUCTION NOTES
ALL DIMENSION TO BE CHECKED ON SITE AND
ANY DISCREPANCIES TO BE REPORTED TO THE
SITE MANAGER / ARCHITECT.

FLOOR TO FLOOR LEVELS TO BE CHECKED AND
CONFIRMED ON SITE.


ENSURE WORKS ARE COMPLETED IN A SAFE AND
TIMELY MANNER.

AREA OF WORKS TO BE THOROUGHLY CLEANED,
TIDIED AND MADE GOOD ON COMPLETION, PRIOR
TO HANDOVER.

INTERNAL WORKS DRAWINGS TO BE READ IN
CONJUNCTION WITH THE EXTERNAL WORKS
DRAWINGS PREVIOUSLY ISSUED.

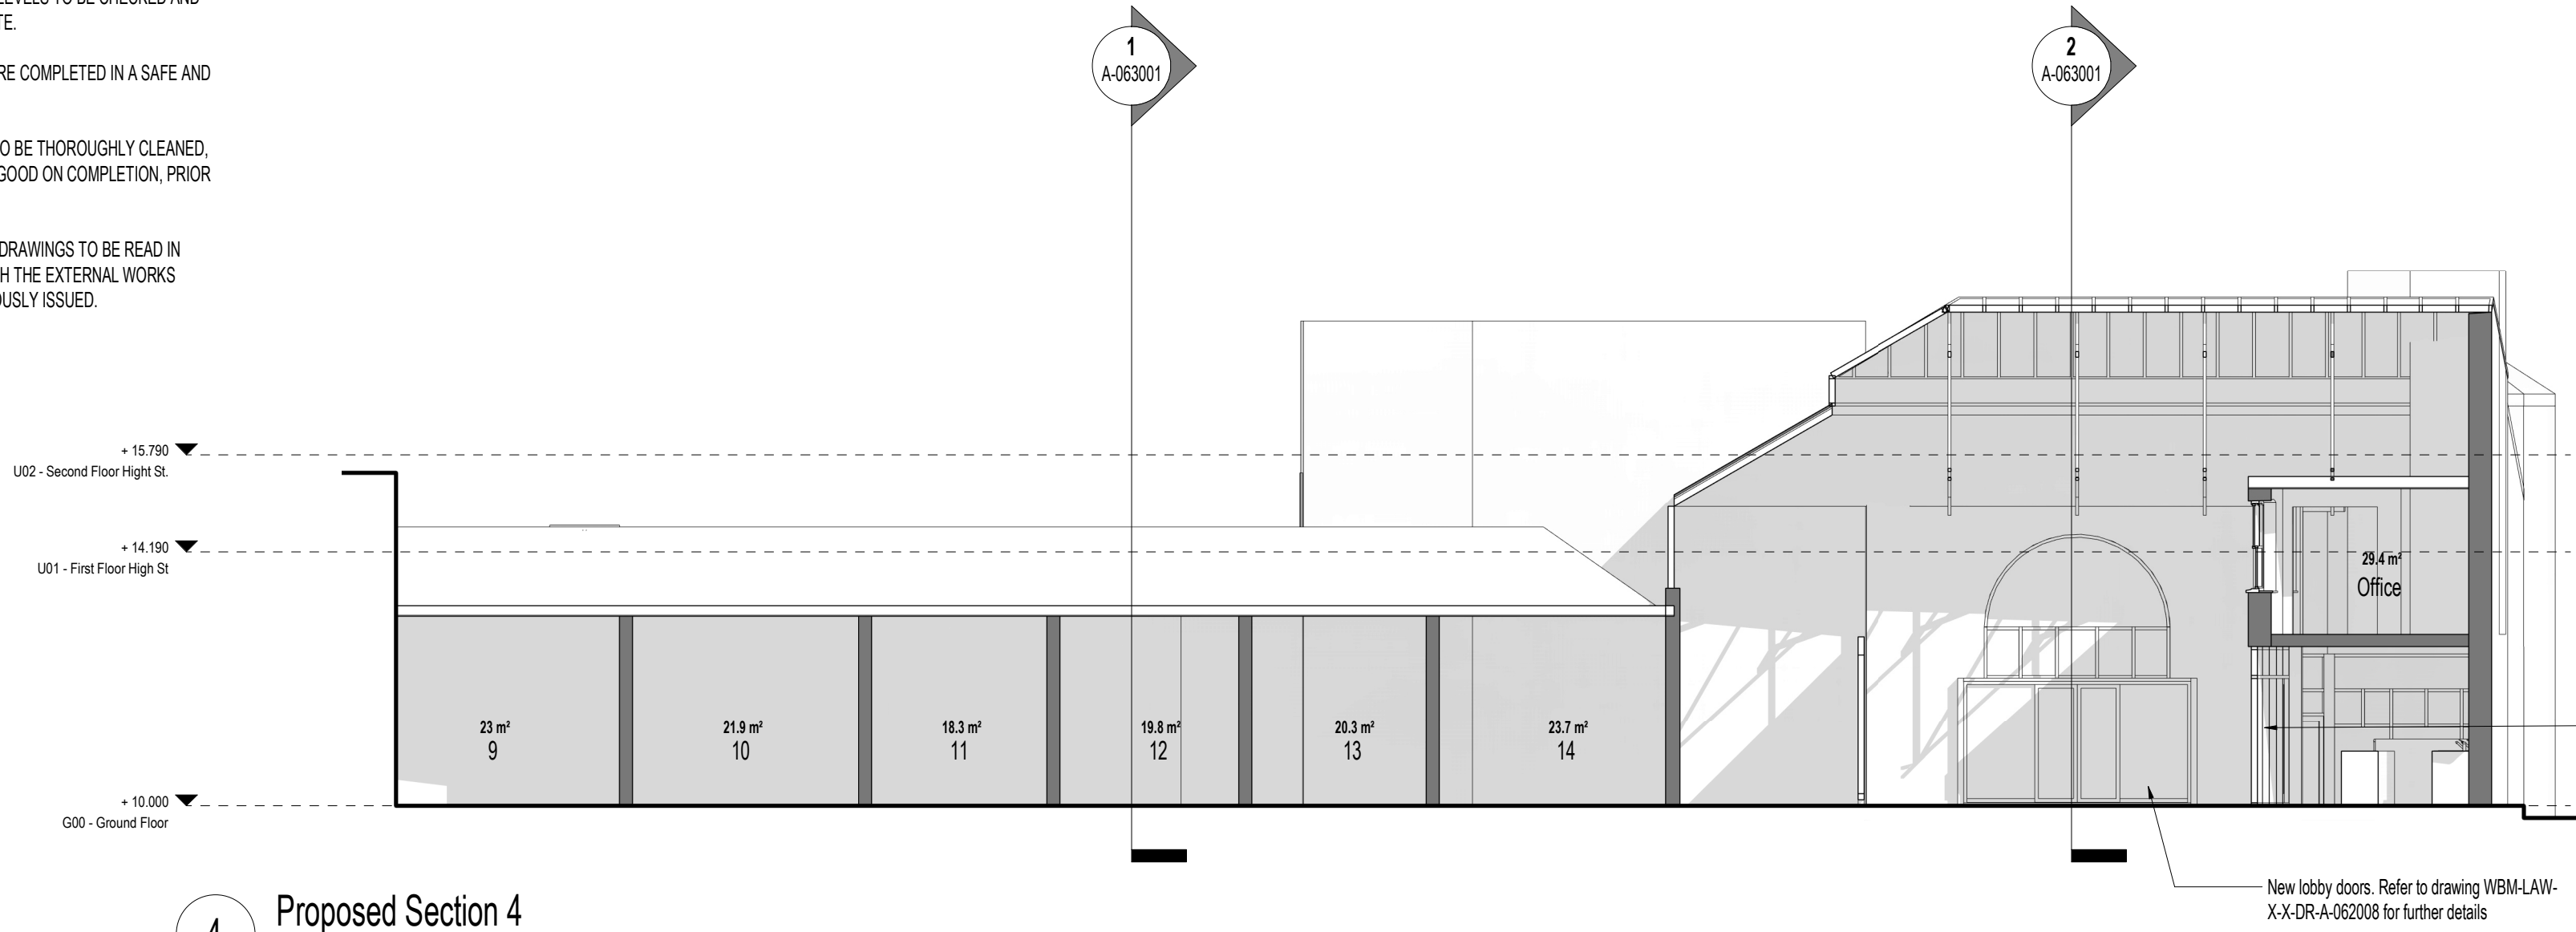


4 Proposed Section 4
1:100

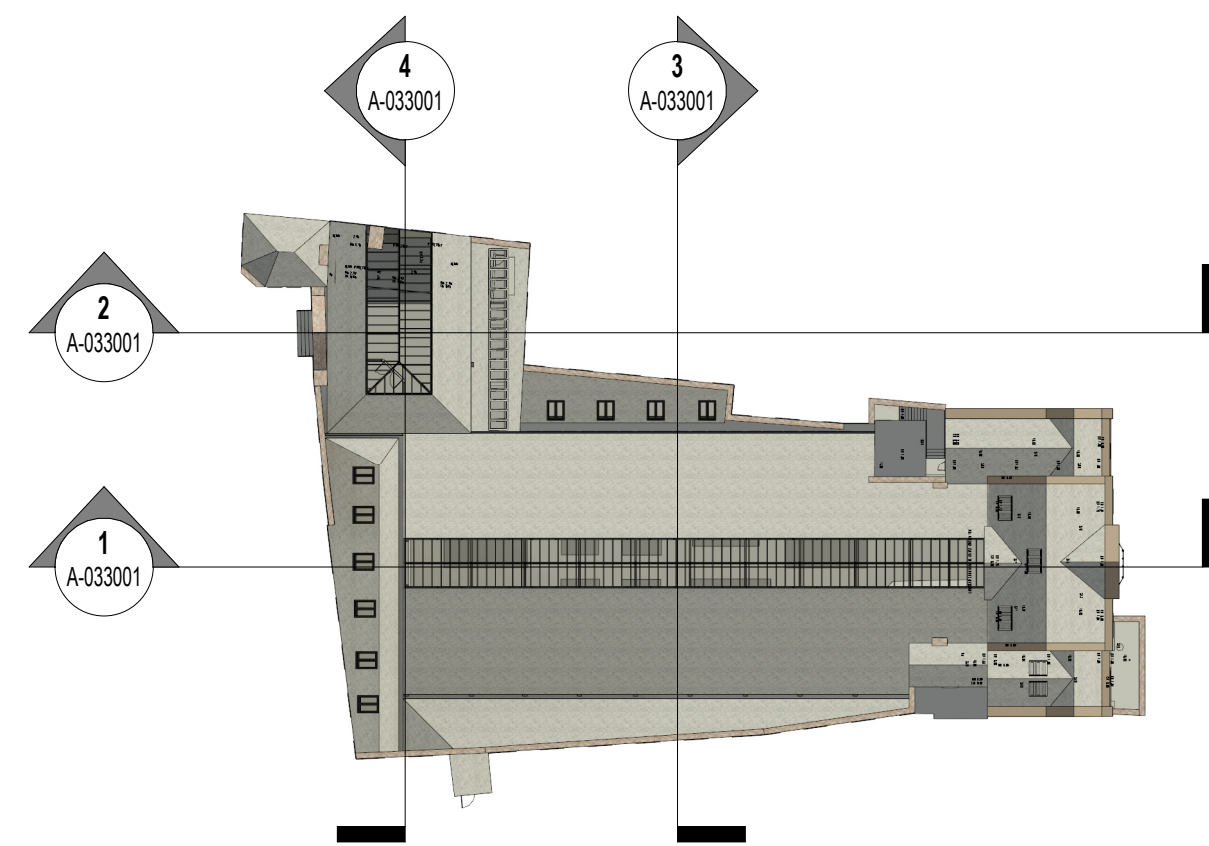


R01 - Proposed Ref View



2 Proposed Section 2
1:100

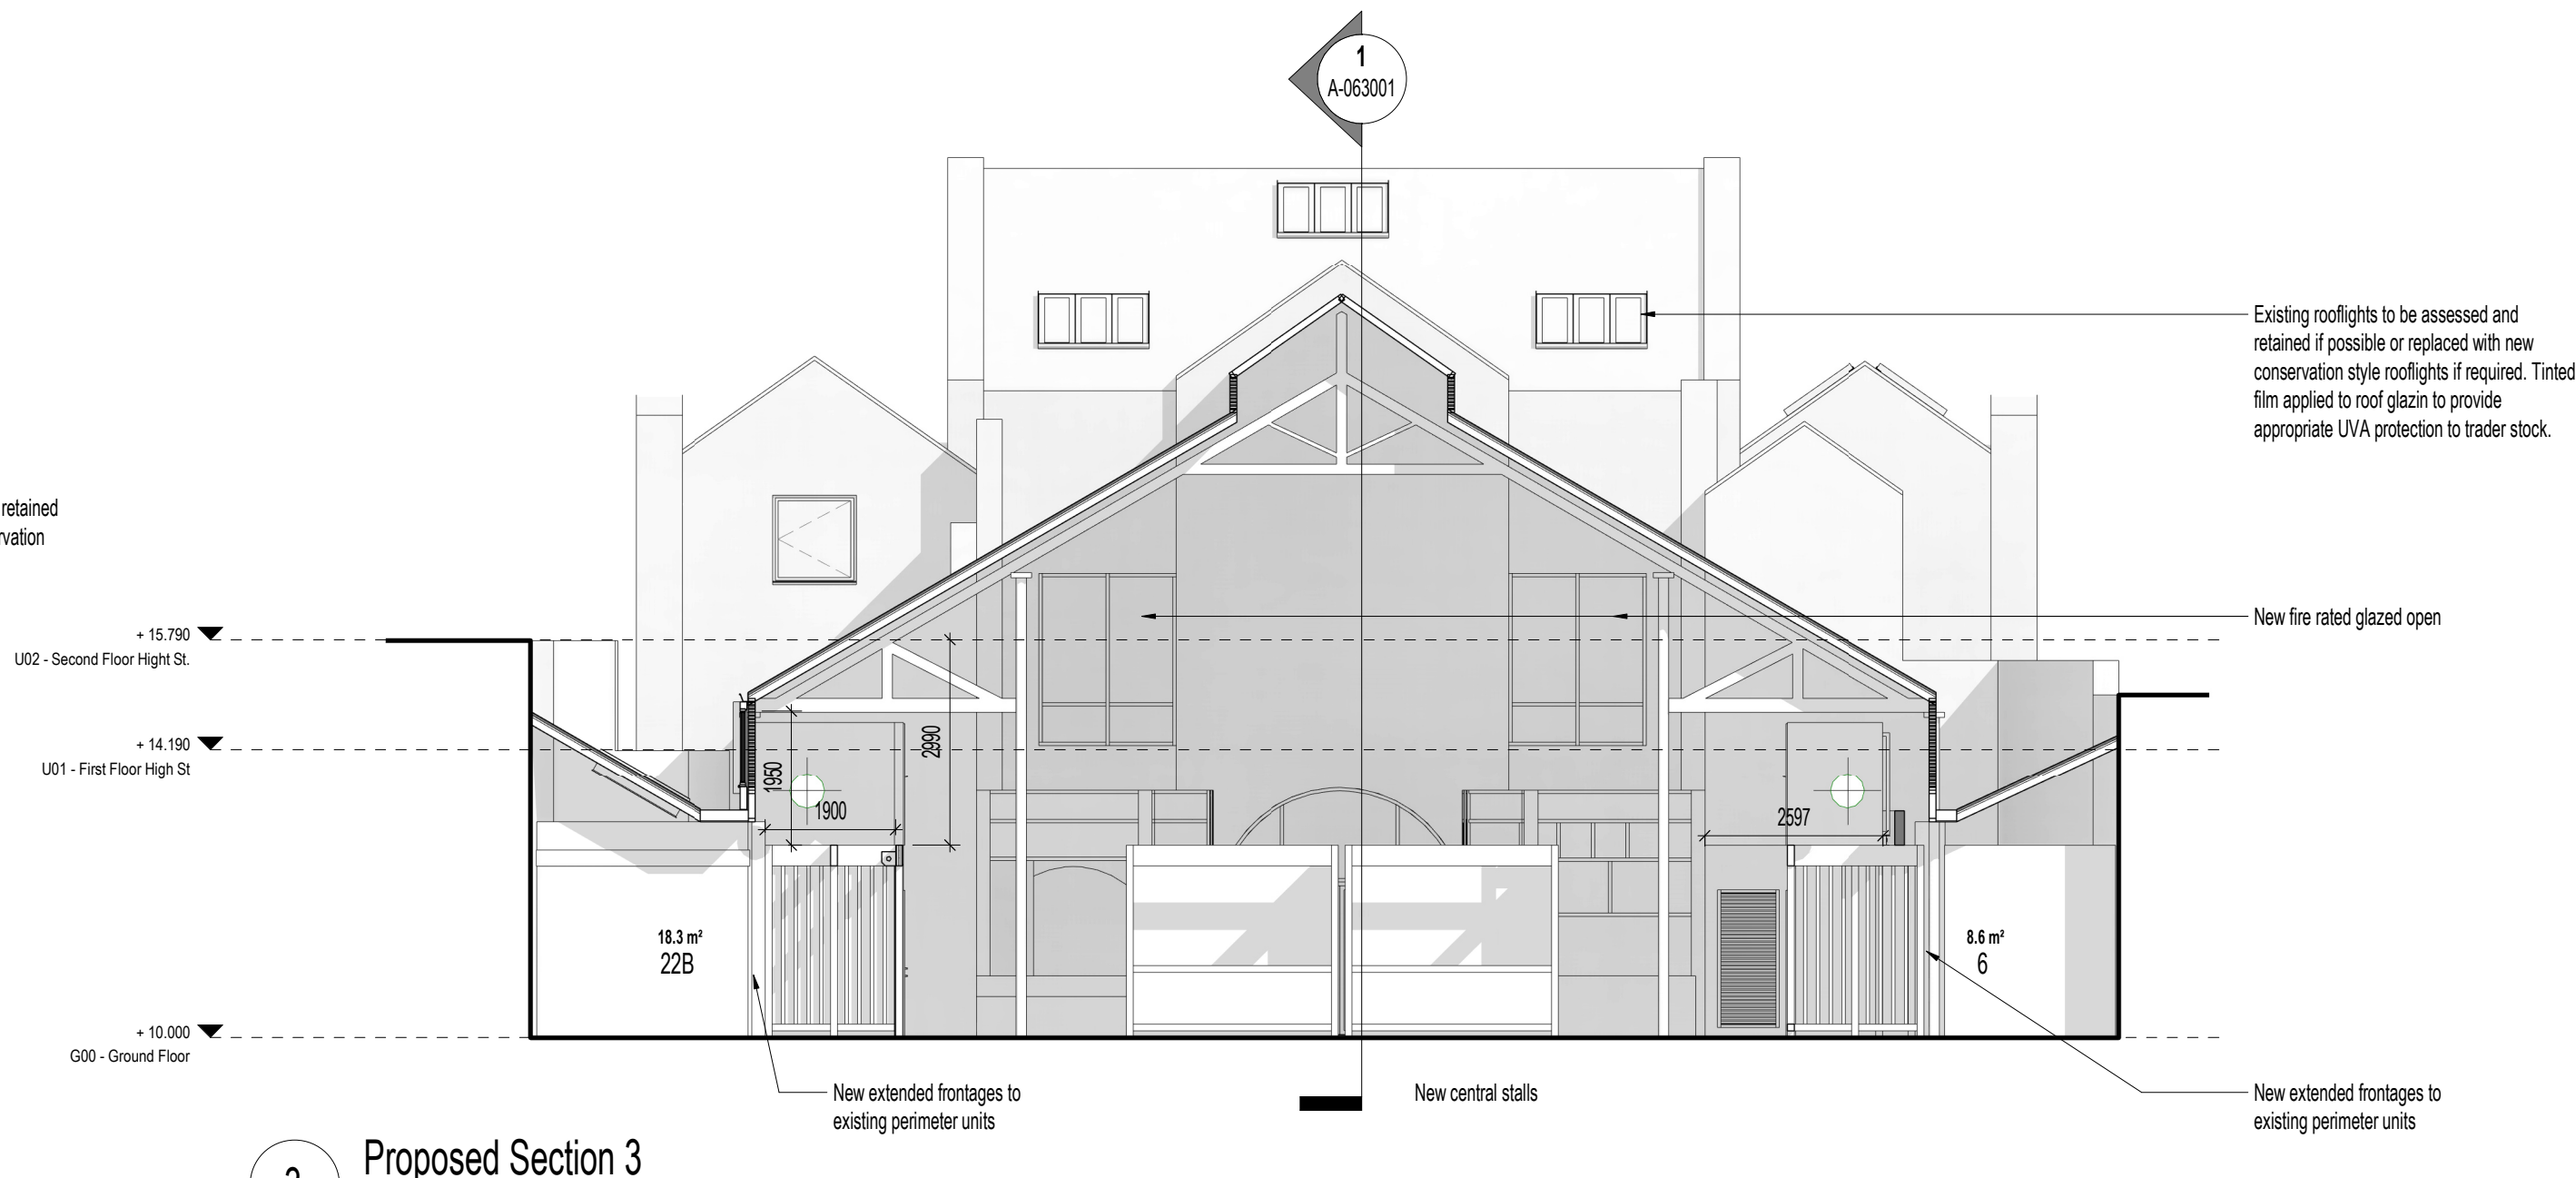

3 Proposed Section 3
1:100

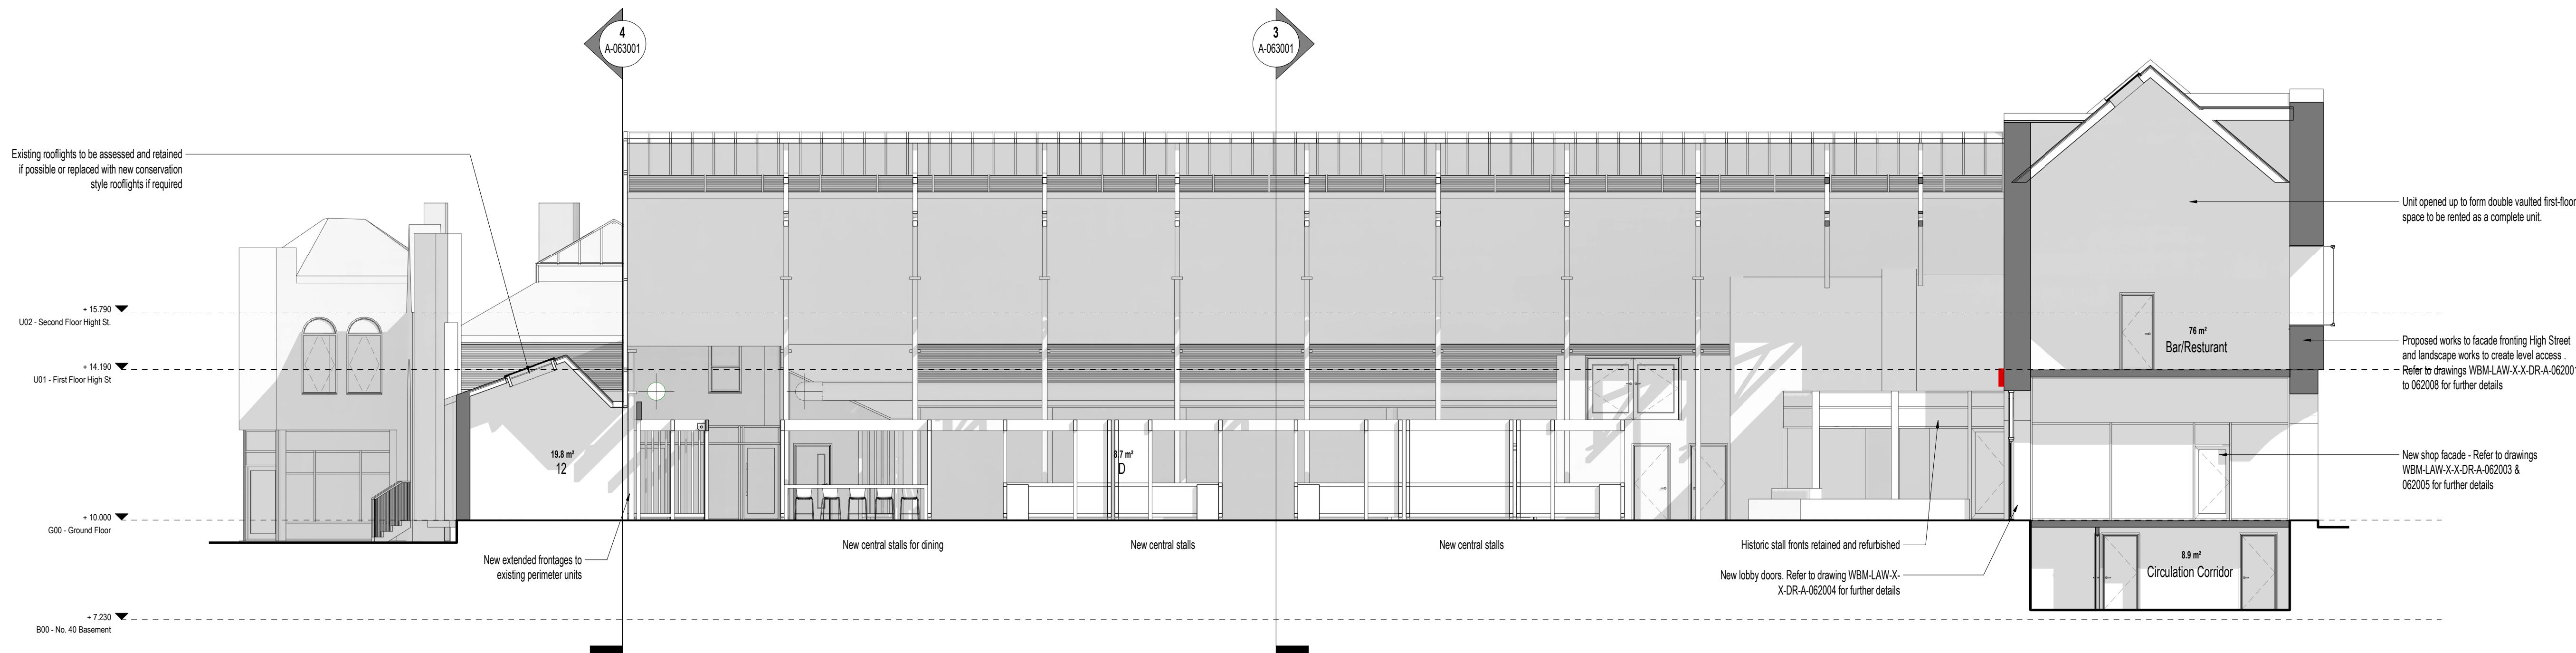

1 Proposed Section 1
1:100

Construction (Design and Management) Regulations

Design risk assessments are carried out throughout the design stage of this project in accordance with company procedures and manuals. Where reasonably possible all areas of risk applicable to design and end use of the construction have been identified and then eliminated, mitigated or recorded as a residual risk. Note that general use of which a competent designer or contractor should be aware are not included. This drawing is to be read in conjunction with the Pre-construction Information and all related documents prepared in accordance with the current Construction (Design and Management) Regulations 2015 and all applicable Health and Safety legislation as currently amended.

P2	Stage 4 Development	24/05/2022
P1	Planning Issue	09/05/2022
P0	Updated Stage 3 Issue 1 CB 1 CB 1 CB	14/12/2021
REV	DESCRIPTION DRAWN BY CHECKED BY APPROVED BY	DATE
RIBA PLAN OF WORK 2013 WORKSTAGE	LEVEL OF MODEL DEFINITION (LoD)	
Stage 3 - Spatial Coordination	LoD 2 - Conceptual Model	
PURPOSE OF ISSUE - SUITABLE FOR ...	BS1192 STATUS	
Information	Status S2 - Information	

lawray architects
penseiri

CARDIFF 029 2052 8140
LONDON 0207 138 3560
WREXHAM 01978 357 887
www.lawray.co.uk
CLIENT
WCBC

PROJECT TITLE
Wrexham Butchers Market

DRAWING TITLE
Proposed GA Sections - Sheet 1

PROJECT No 19556 SCALE @ A1
As indicated

DRAWING No	1192	Project - Originator	Volume	Level	Type	Role	Number	REVISION
19556	Project - Originator	Functional	Spatial	Form	Discipline	Number		
19556	Project - Originator	Functional	Spatial	Form	Discipline	Number		
19556	Project - Originator	Functional	Spatial	Form	Discipline	Number		

DO NOT SCALE
Any discrepancy or query concerning this drawing should be referred to the Architect
Copyright © LAWRA Y LIMITED
Registered Office: Greenmeadow Springs, 1 Cae Gwydd, Tongwynlais, CARDIFF CF15 7AB
Reg. Co. No. 2724178, VAT Reg. No. 134 2148 06