


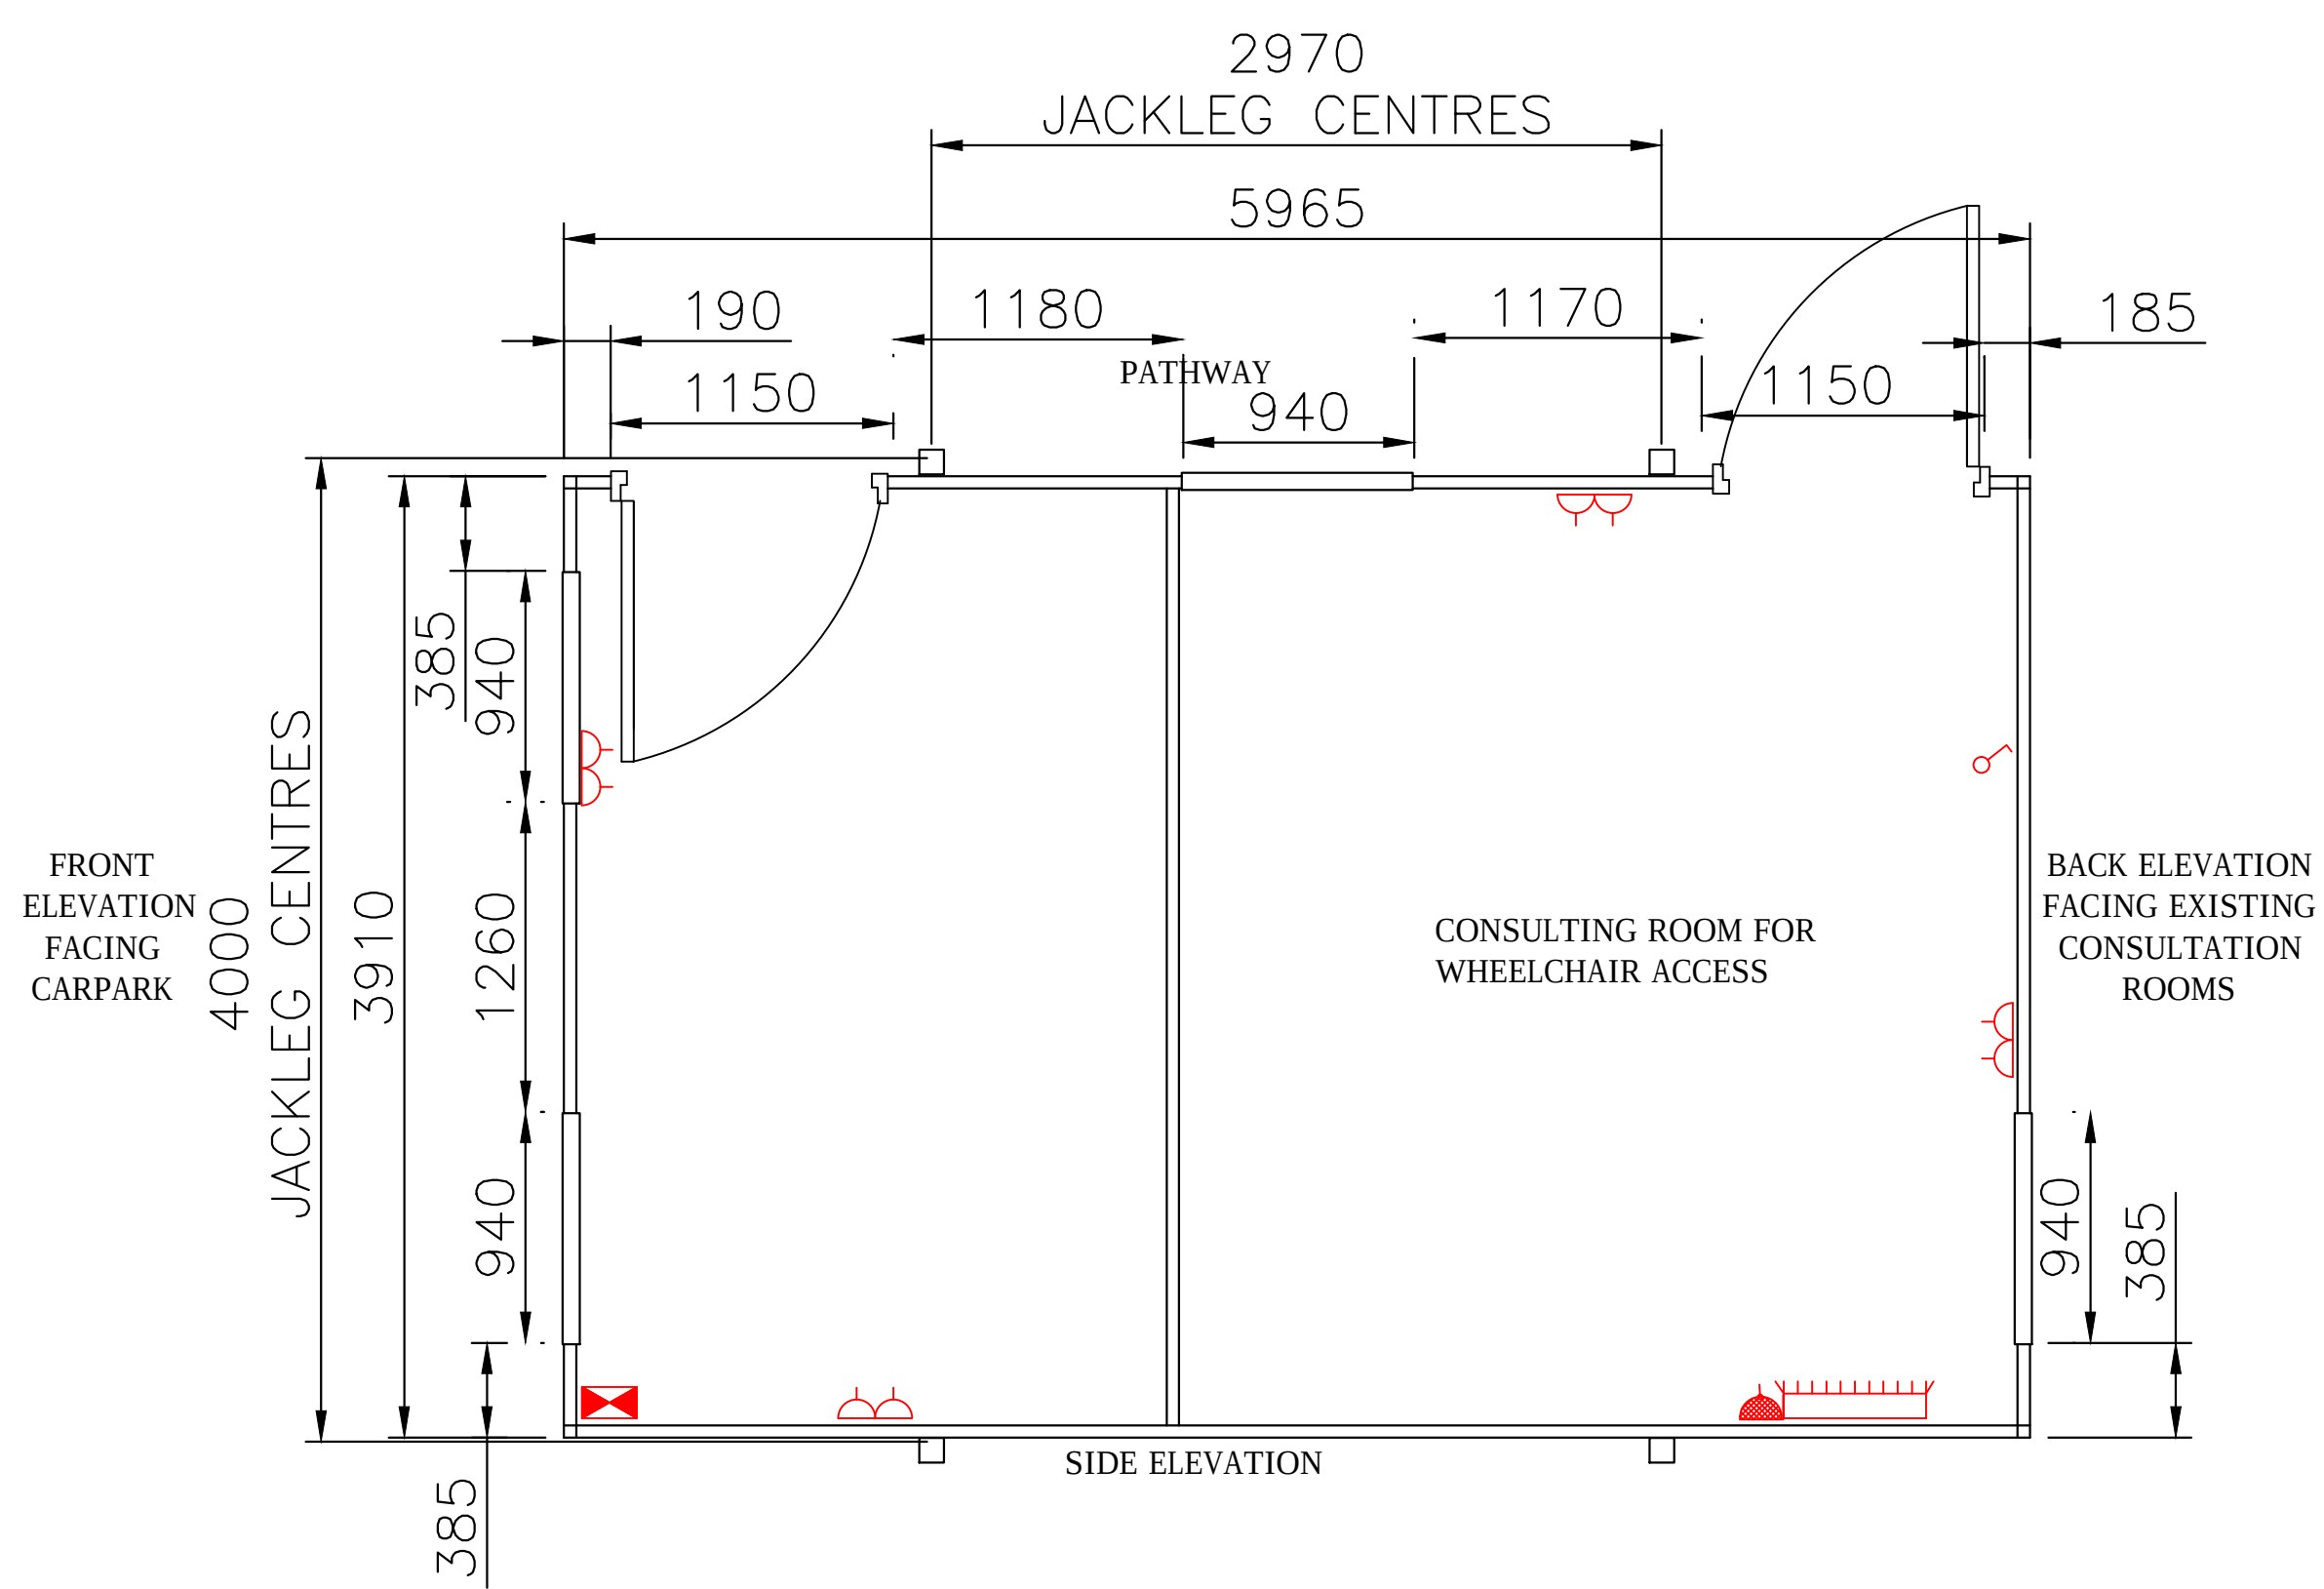

- HEIGHT FROM TOP OF J/LEG TO BOTTOM OF J/LEG 2720mm
- TOP TRIM 230mm / BOTTOM TRIM 120mm
- FLOOR TO WINDOW 1175mm
- WINDOW HEIGHT 1100mm
- TOP OF THE UNIT TO TOP OF THE UNIT 400mm

DRAWING APPROVAL

STAMP IF REQUIRED	SIGN:
	PRINT:
	COMPANY:
	DATE:

ONCE THE LAYOUT & SPECIFICATION HAS BEEN AGREED COULD YOU PLEASE SIGN, DATE & PRINT THE DRAWING TO ALLOW MANUFACTURE TO TAKE PLACE

Note

Overall Building height may alter slightly depending on the height of prepared foundations and the fall of the land (If Applicable).

Any dimensions should be used in preference to scaling the drawings and should be checked by the contractor before that part of the work commences or materials are ordered.

Any alterations to be confirmed by the client and Local Authority or other supervising body.

Permission should be obtained from land owners if not freehold. If the work is subject to CDM Regulations the HSE should be notified.


Where the development is within close proximity of the boundary the Party Wall Act will apply and written intention should be given to the adjoining owners.

All electrical heating and plumbing requirements should be agreed with the client before work commences.

Building work must be inspected by an approved Building inspector during the course of the work (If applicable).

All drawings including elevations are the property of Portable Offices (Hire) Ltd and must not be reproduced without written prior consent.

REV	DESCRIPTION	DATE	BY

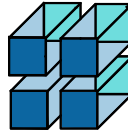 Portable Offices

Portable Offices (Hire) Ltd
The Distrobution Centre,
Chittening Industrial Estate
Worthy Road
Chittening,
Avonmouth
Bristol
BS11 0YB

TITLE XX	
CLIENT XX	
SERIAL NO. NA	SCALE 1:40 @ A3
DRAWN BY KK	DATE 06.12.16
DRAWING No XX	