


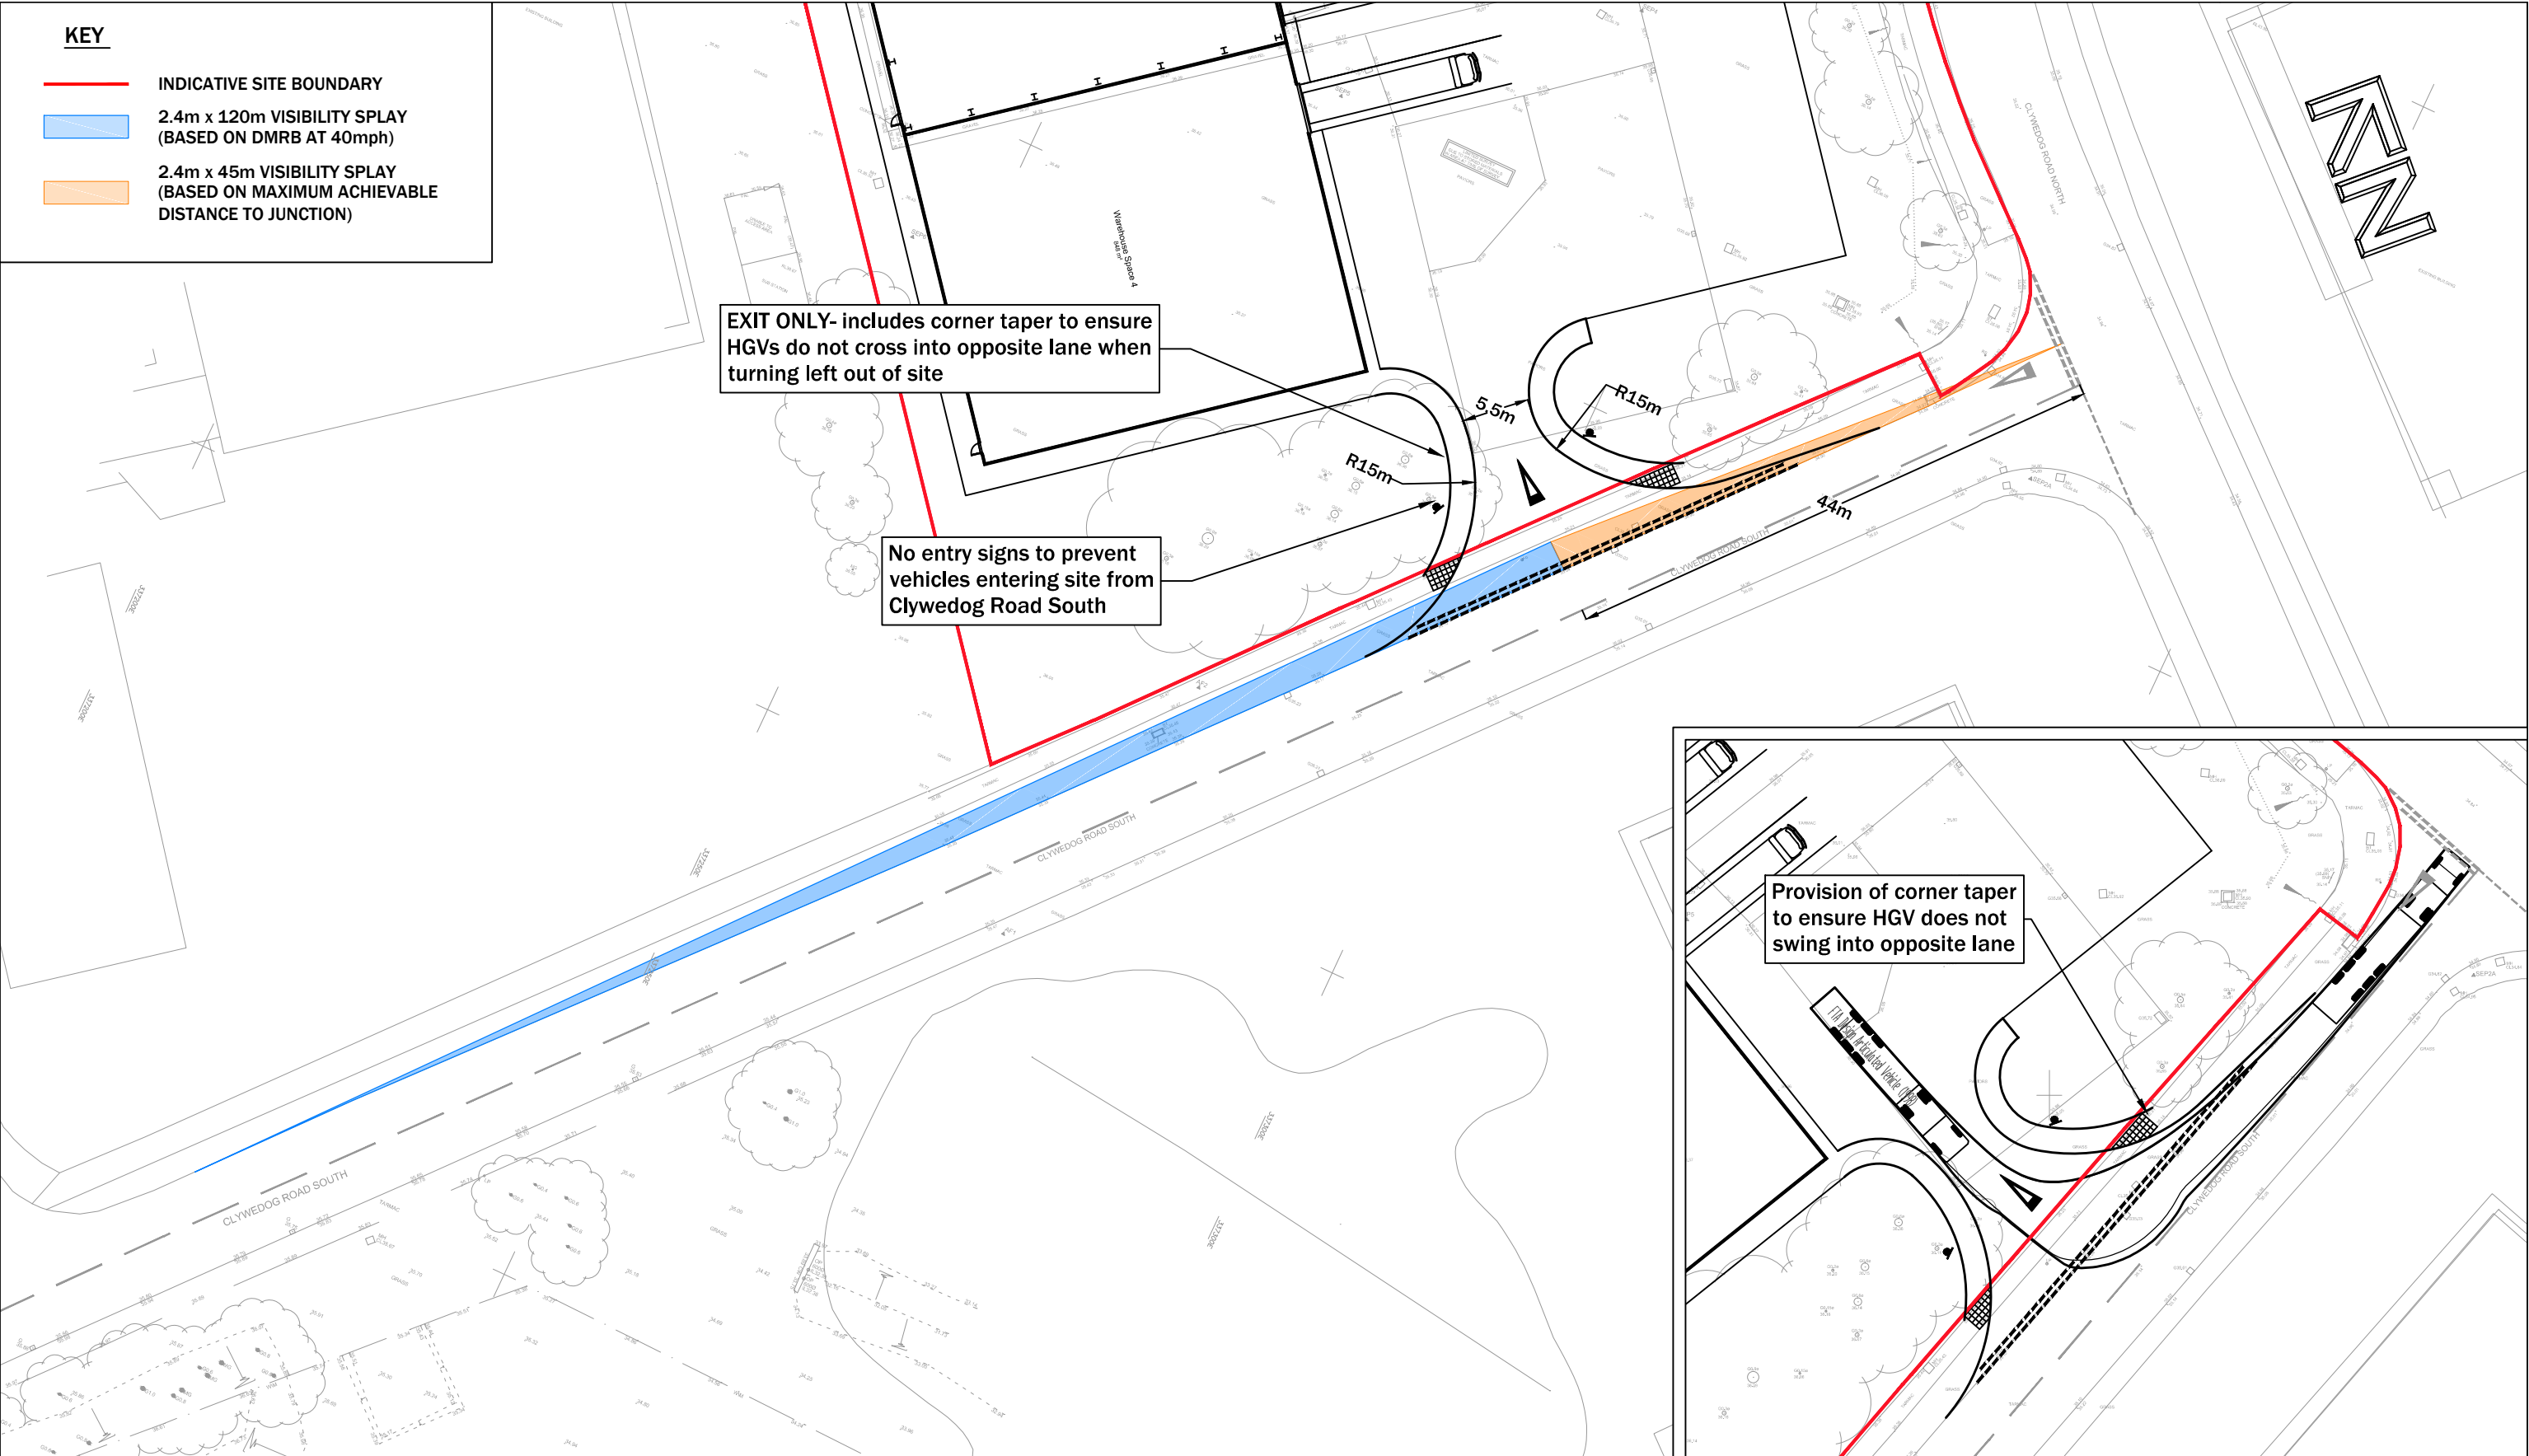

 9 Hurricane Court Liverpool International Business Park Estuary Boulevard Liverpool L24 8RL www.primetp.co.uk 0151 728 1860	B A		19.08.22 01.07.22	VB VB	LATEST SITE LAYOUT EXIT ONLY	Project DRAGON PACKAGING, CLYWEDOG ROAD SOUTH	Drawn by VB	Issue date 07 MARCH 2022
	Rev	Date	By	Revision notes			Scale(s) 1:500 @ A3	
	Status FINAL					Title PROPOSED ACCESS STRATEGY	Drawing No P22015-001B	