
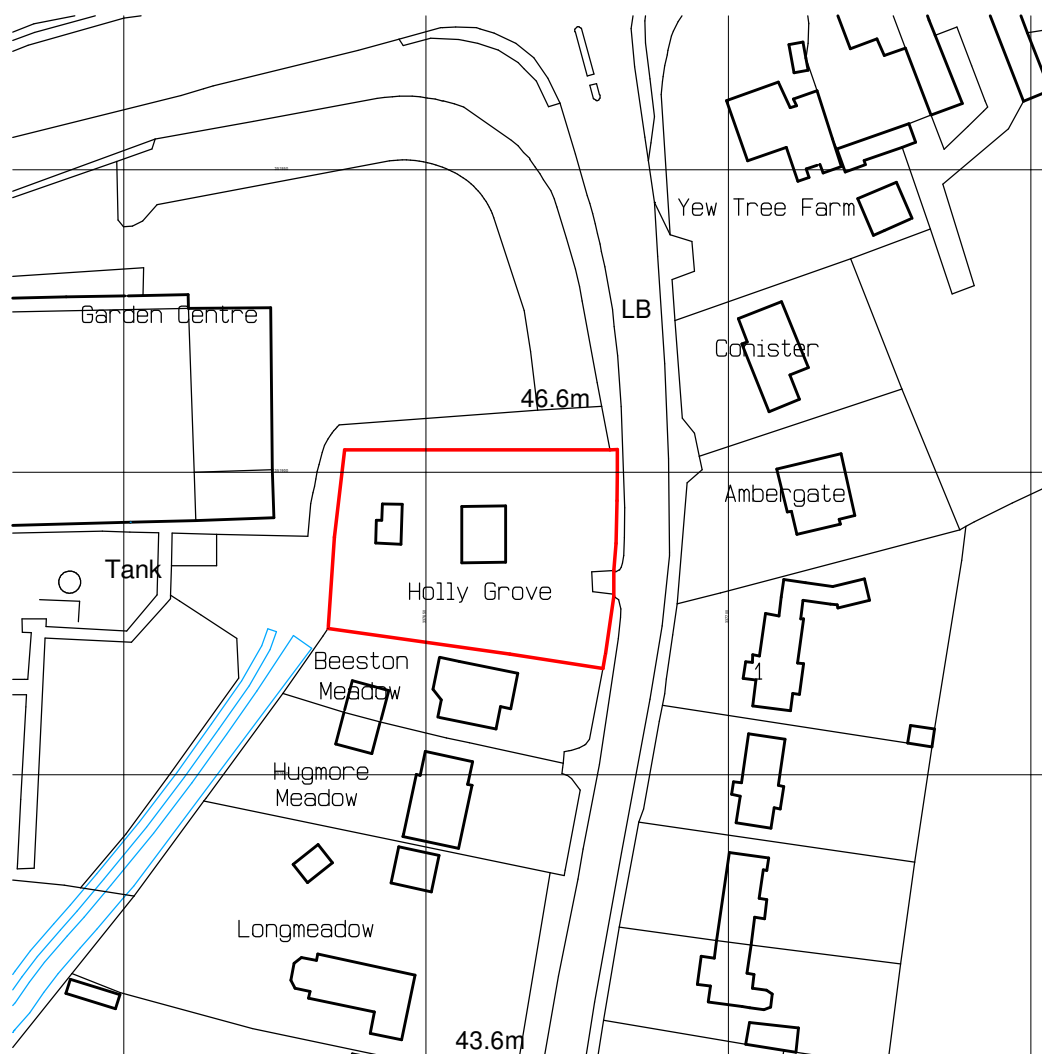


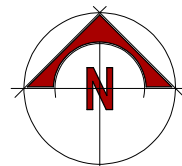

Ordnance Survey, (c) Crown Copyright 2022. All rights reserved. Licence number 100022432

PROPOSED EXTENSION
& ALTERATIONS to
HOLLY GROVE,
HUGMORE LANE,
LLAN Y PWLL,
WREXHAM, LL13 9YE.
For Mr & Mrs L. LAWSON-HUGHES.

LOCATION PLAN.

Scale 1:1250@A4.

Dwg No. 10577.01.dsj.