
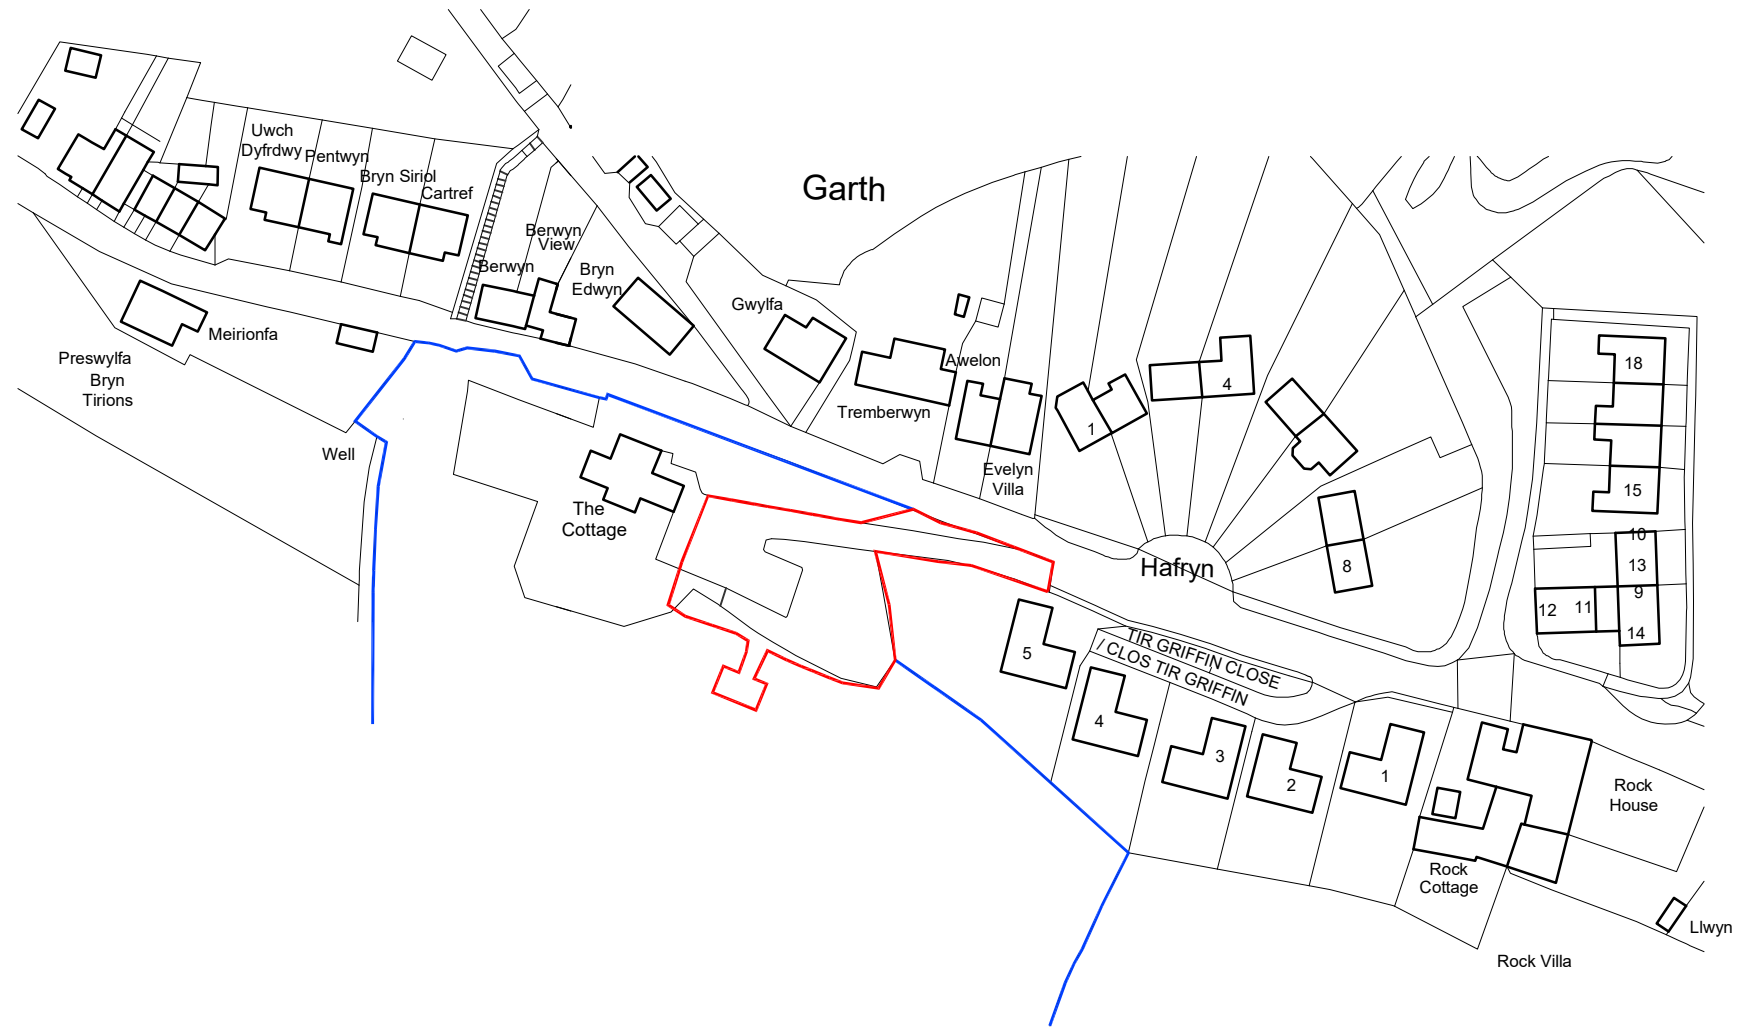


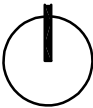

Location Plan 1:1250

rev.	description	date	by
	Planning		

Ordnance Survey, (c) Crown Copyright 2021. All rights reserved. Licence number 100022432

 E: info@ke-design.co.uk www.ke-design.co.uk T: 01743 298080 T: 01691 656964	Unit 7, Henry Close Battlefield Enterprise Park Battlefield Shrewsbury Shropshire SY1 3TJ	The Studio, 3 William Felton Mews Salop Road, Oswestry Shropshire SY11 2RQ	client Miss B Roberts	drawing Location Plan	scale 1:1250@A3	date 10/11/22	drawn HRM
			project. New Dwelling, Garth Road, Garth. Llangollen, LL20 7UR		drwg no 2121-MA(00)0001		rev