



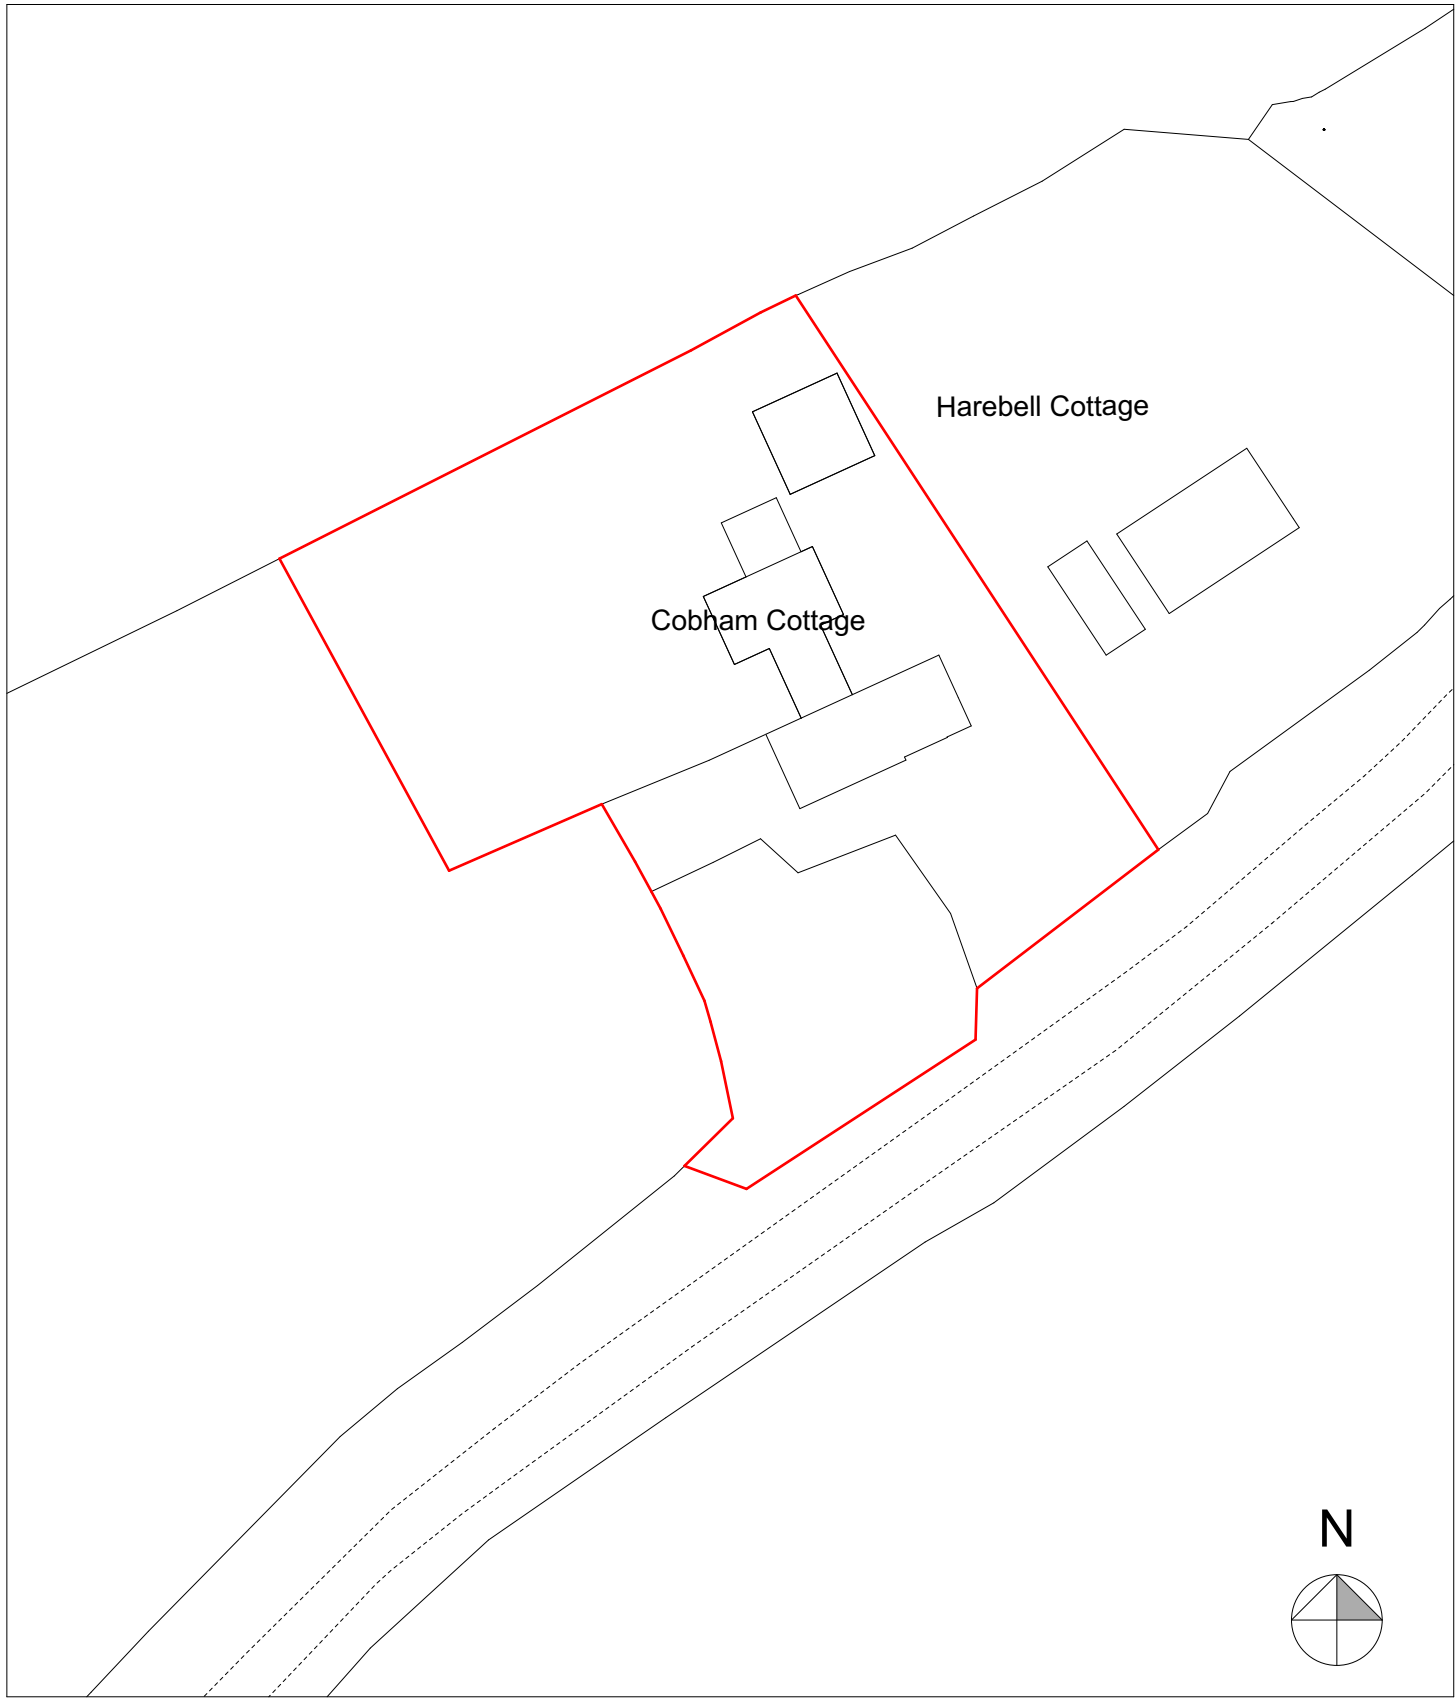

Block Plan as Existing

1:500

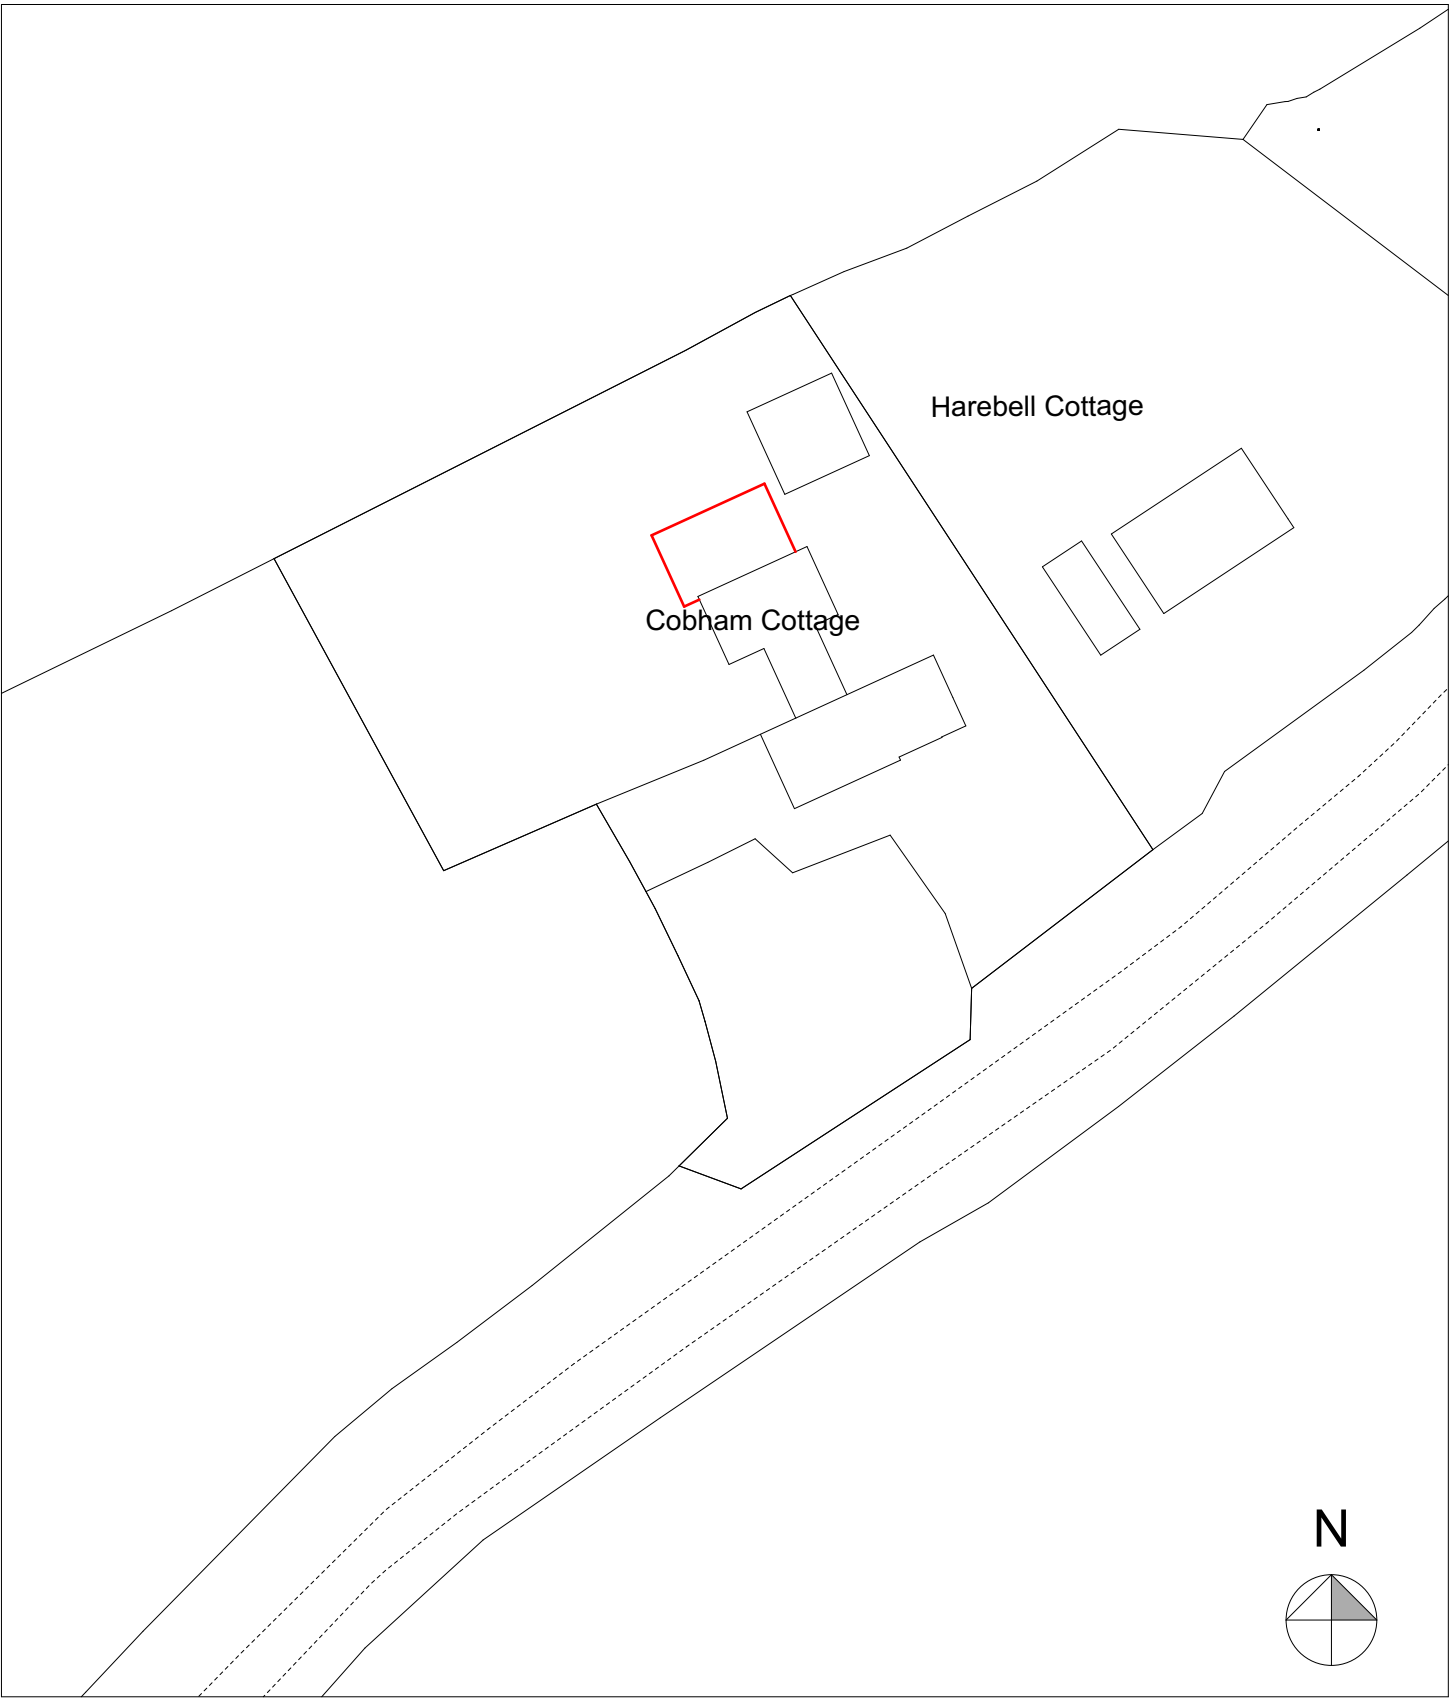

Block Plan as Proposed

1:500

				Job Title	Drawing Name	nicolagibson ARCHITECTURAL DESIGN Dairy House Farm, Chester Road, Oakmere CW8 2HB t: 01606 536101 m: 07813034552 w: www.nicola-gibson.com e: nicola@njgdesign.co.uk	
				Alterations and Extensions to Cobham Cottage	Block Plan as Existing and Proposed		
				Cobham Cottage Bowling Bank Isycoed LL13 9RY	Drawn by njg Drawing Scale 1:500		Date NOVEMBER '20 Paper Size A3
					Layout ID 823/PL/001		Status B Revision
	B A	GENERAL AMENDMENTS. ISSUED TO CLIENT REDUCED TO SINGLE STOREY. ISSUED TO CLIENT ISSUED TO CLIENT FOR COMMENT	30.05.22 17.04.22 15.04.21				
	REV NO	COMMENT	DATE	for Mr and Mrs Haycox			