



N.B. Please do not scale from these drawings.  
All dimensions to be taken on-site. If in doubt - ask.

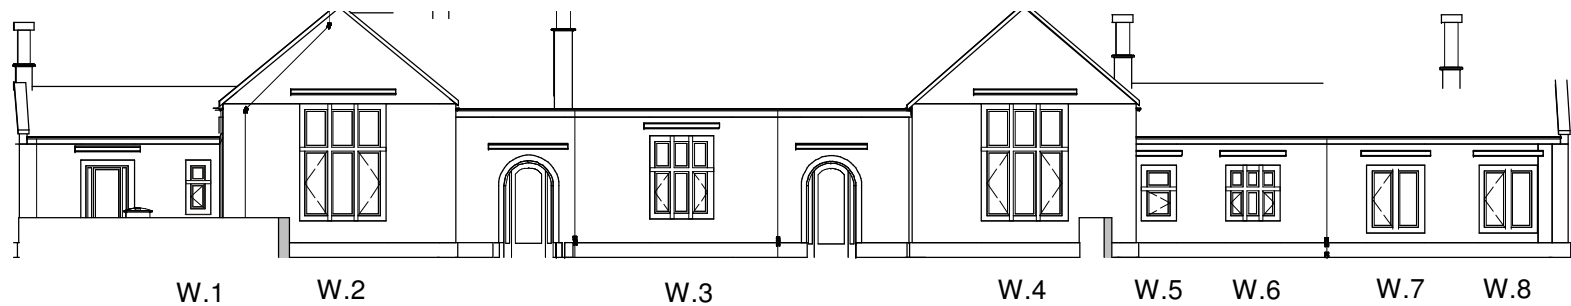

STREET VIEW



PLATFORM VIEW

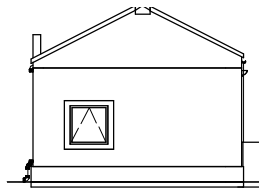

W.19

SIDE VIEW

**SCHEDULE**

Windows W.1 -W.9 and W.19 street side detail  
Window W.14 platform side stone transom  
Windows W.9 -W.13 NS w.15 - W.18 platform side all timber  
W.9, W.10, W.12, W.13, W.15,W.16 and W.17 have wall below set back

| Rev. | Revision Description | Date |
|------|----------------------|------|
|------|----------------------|------|

Anne Netherwood Chartered Architect  
11 Cottage Fields, St Martins, Osewestry, Shropshire SY11 3EJ  
Tel 44(0)1691 778 495  
44(0)7580 162 344  
e-mail: anne@annenetherwood.co.uk  
web: www.annenetherwood.co.uk

|         |                             |  |  |
|---------|-----------------------------|--|--|
| Project | Ruabon StationHouse, Ruabon |  |  |
|---------|-----------------------------|--|--|

|       |                 |  |  |
|-------|-----------------|--|--|
| Title | Window Schedule |  |  |
|-------|-----------------|--|--|

|            |          |            |          |
|------------|----------|------------|----------|
| Scale @ A3 | Drawn By | Checked By | Date     |
| 1 : 200    | AN       | -          | 13/06/22 |

|         |       |           |      |      |
|---------|-------|-----------|------|------|
| Job No. | 22-06 | Sheet No. | A603 | Rev. |
|---------|-------|-----------|------|------|