


Disclaimer
This is made from the drawing:
All contractors must visit the site and be responsible for taking and checking dimensions.
All construction information should be taken from signed dimensions only.
Any discrepancies between drawings, specifications and site conditions must be brought to the attention of the supervising officer.
This drawing is for planning purposes only. It is not intended to be used for construction purposes. Whilst all reasonable efforts are used to ensure drawings are accurate, Aude Planning and Design Ltd accept no responsibility or liability for any reliance placed on, or use made of, the plan by anyone for purposes other than those stated above.

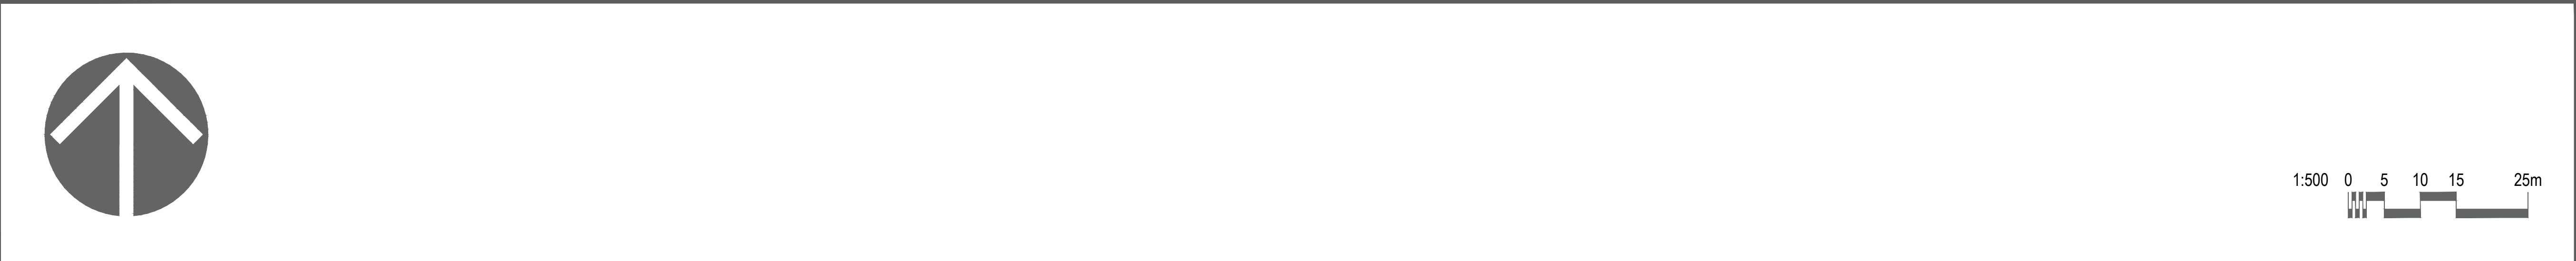

Project					
Gatewen Road Wrexham					
Materials Layout					
Drawing Title					
Drawn by	AE	Checked by	JNL	At	Dec 20
Status	PLANNING		Scale @ A3		1:50
Job no	BHWN130		Dwg no	ML01	Rev
			Active Planning & Design Limited The Stream Mill, Stream Mill Street, Chester, CH1 5AN 01244 856644 info@streamfed.co.uk www.streamfed.co.uk		
This drawing is the copyright of © Active Planning & Design Ltd and is not to be altered, copied, reproduced or reproduced in any way without the written authority of Active Planning & Design Ltd.					