




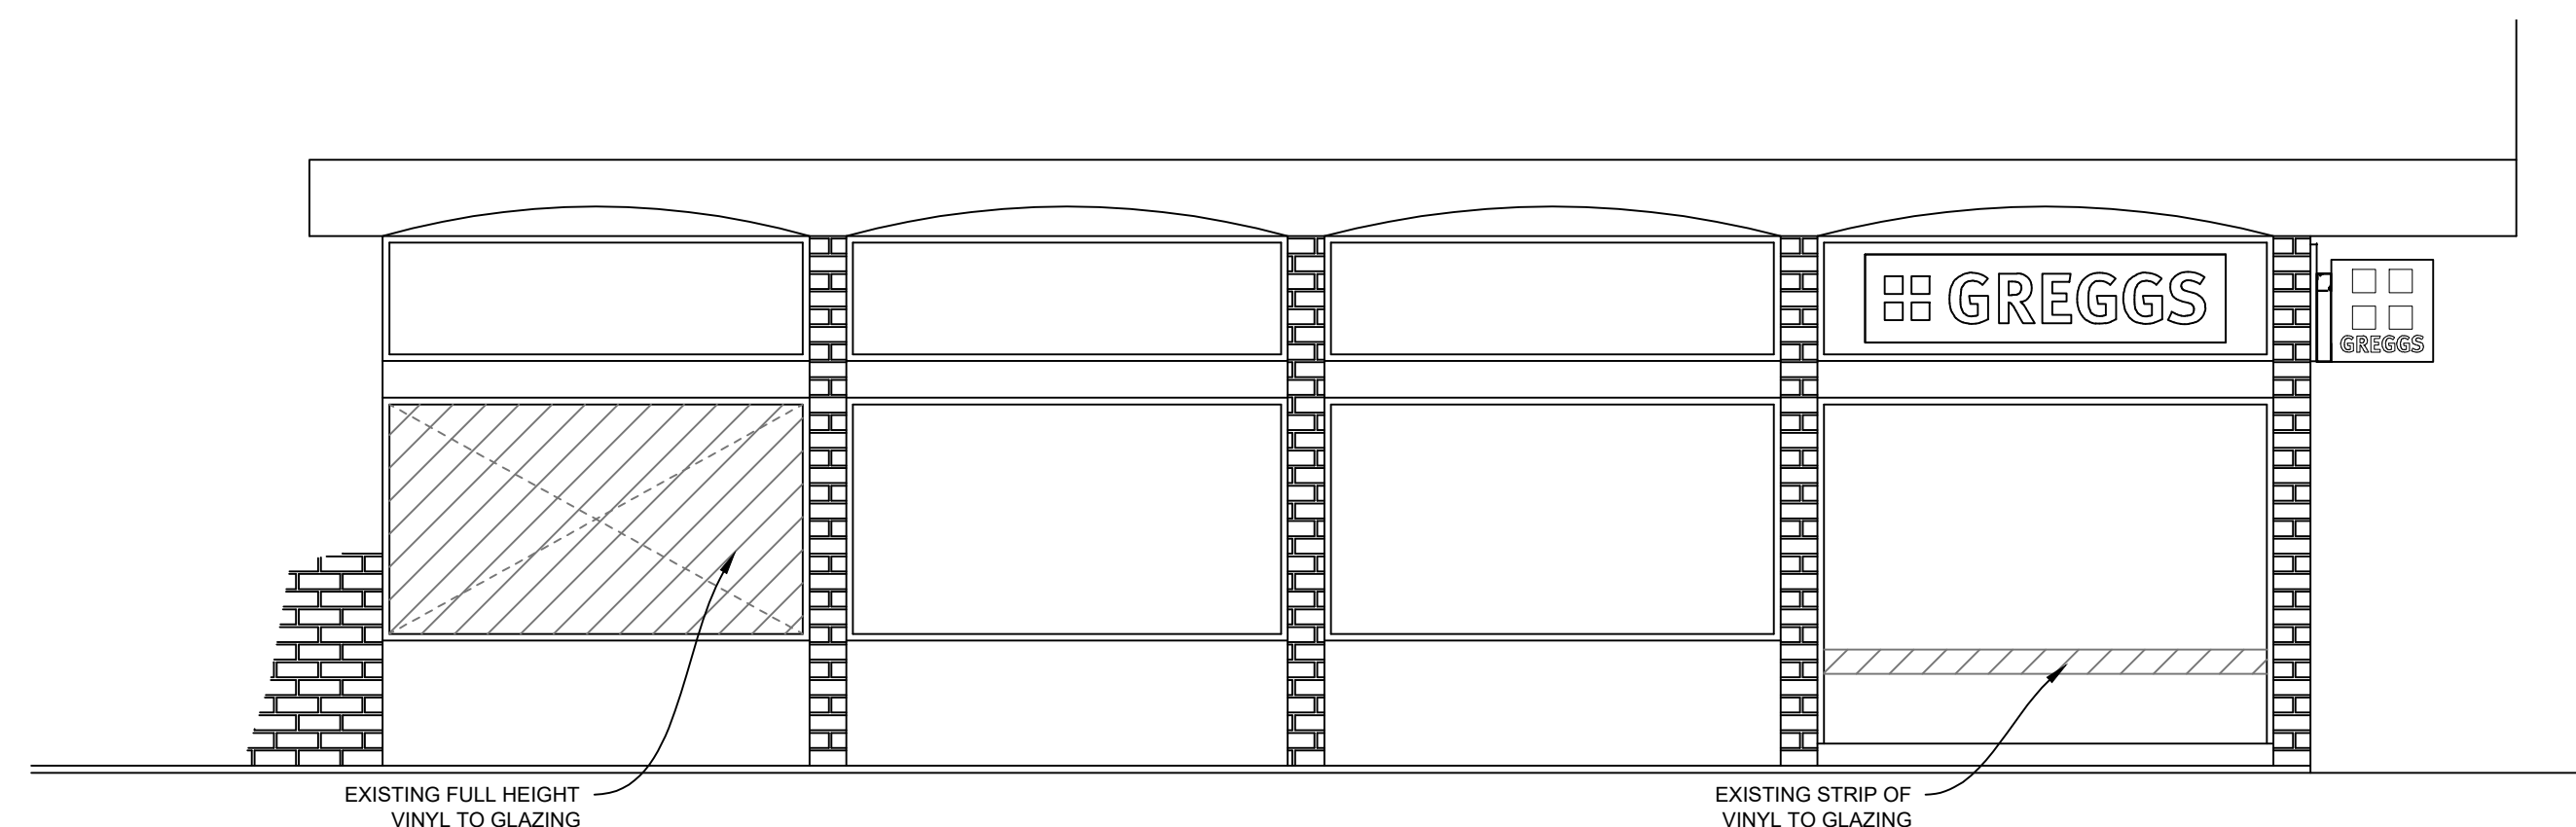


EXISTING ELEVATION D-D (1:50)

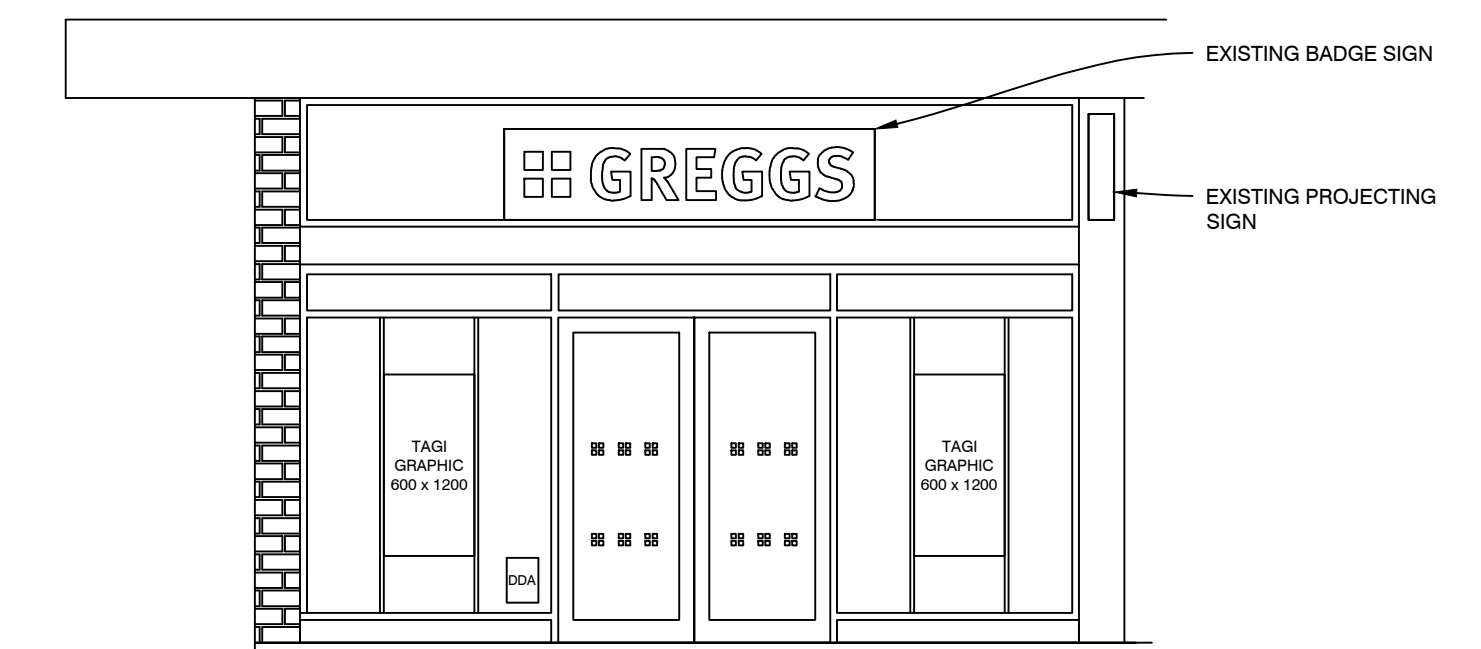


EXISTING ELEVATION E-E (1:50)

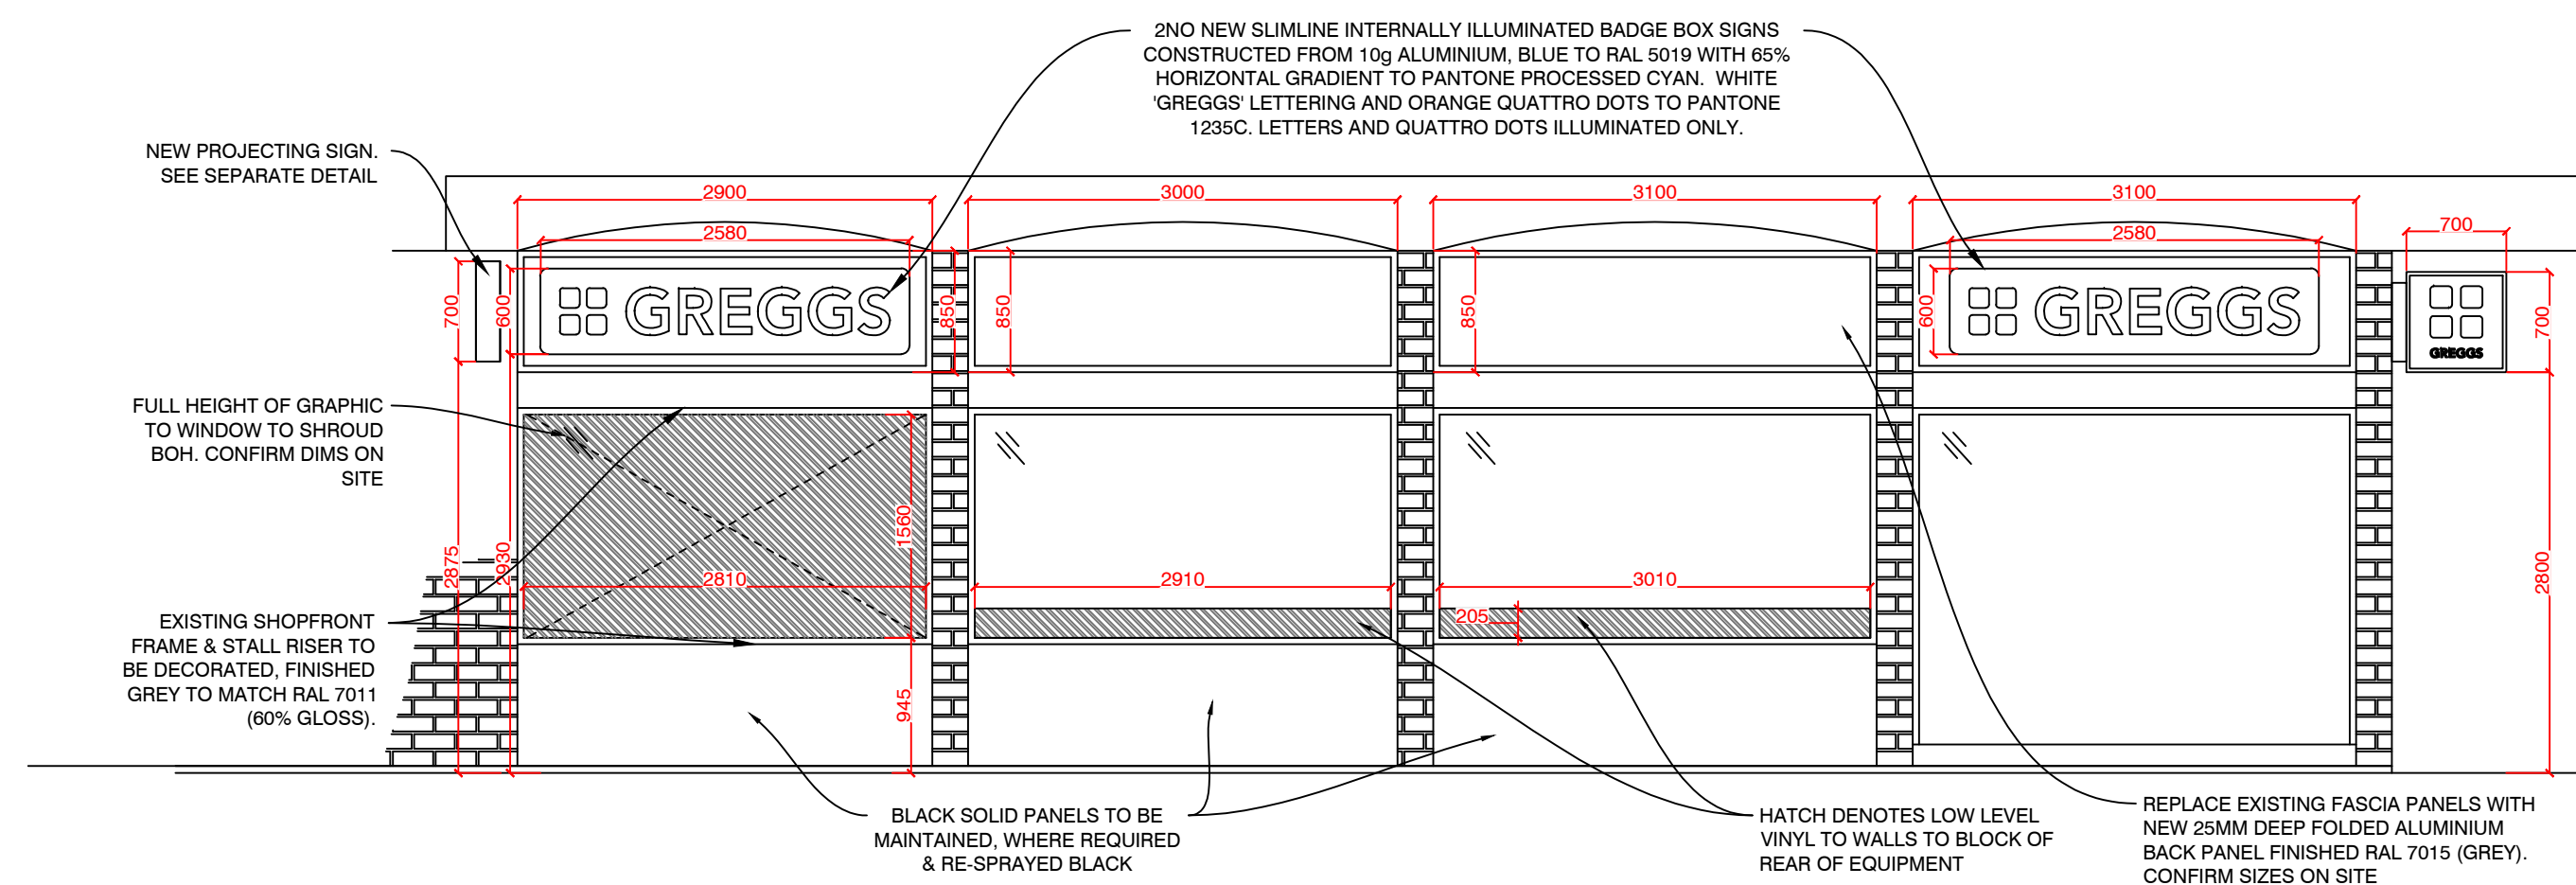


PROPOSED ELEVATION D-D (1:50)

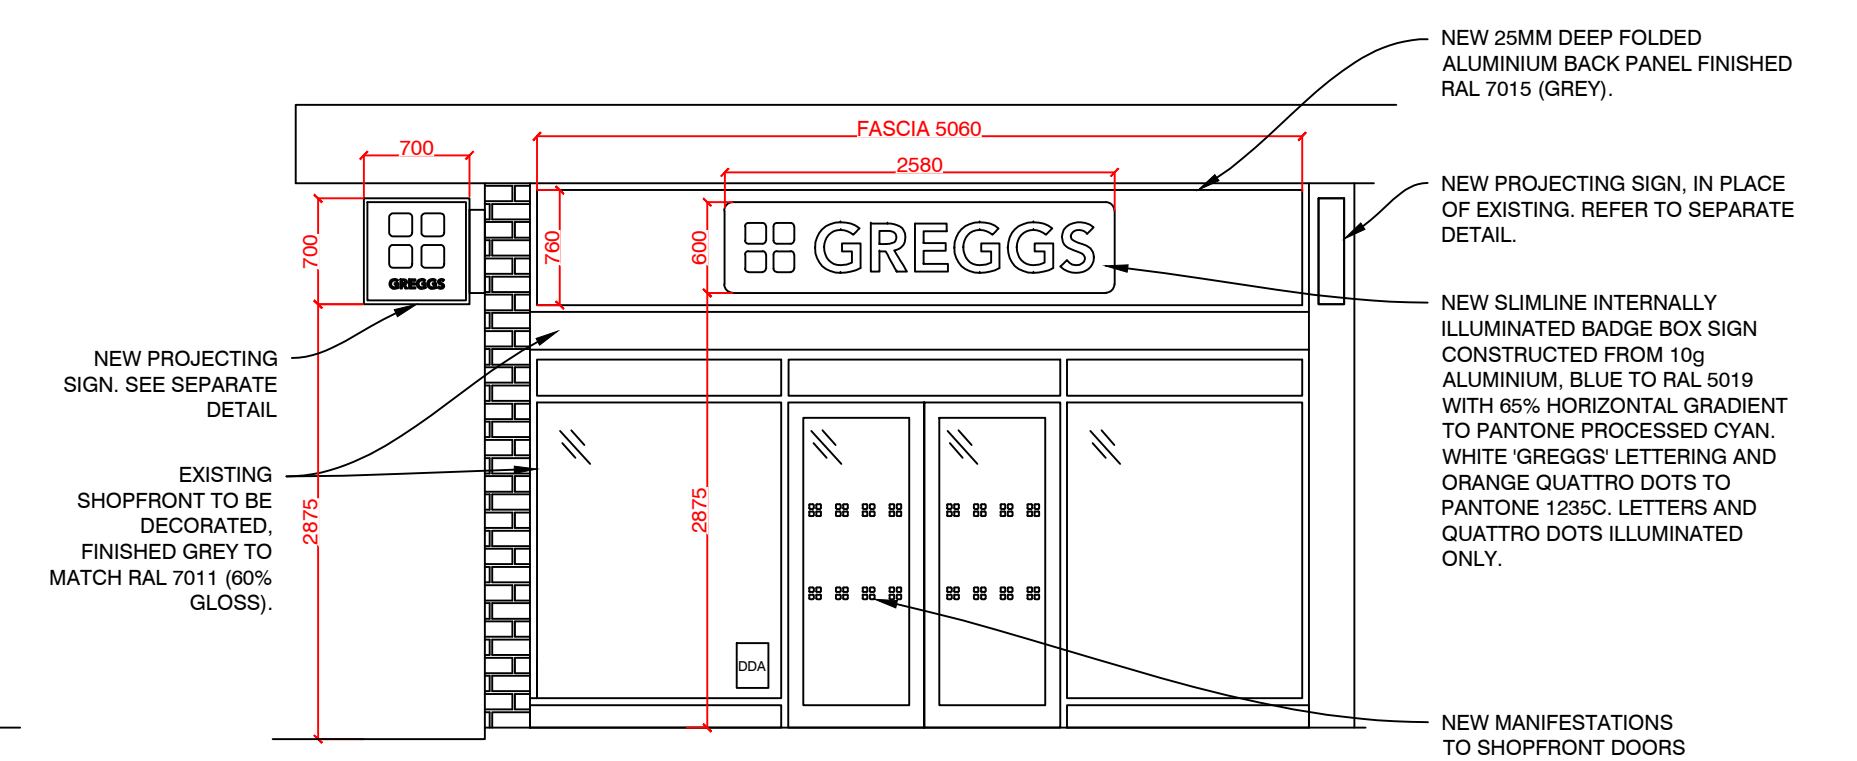


PROPOSED ELEVATION E-E (1:50)

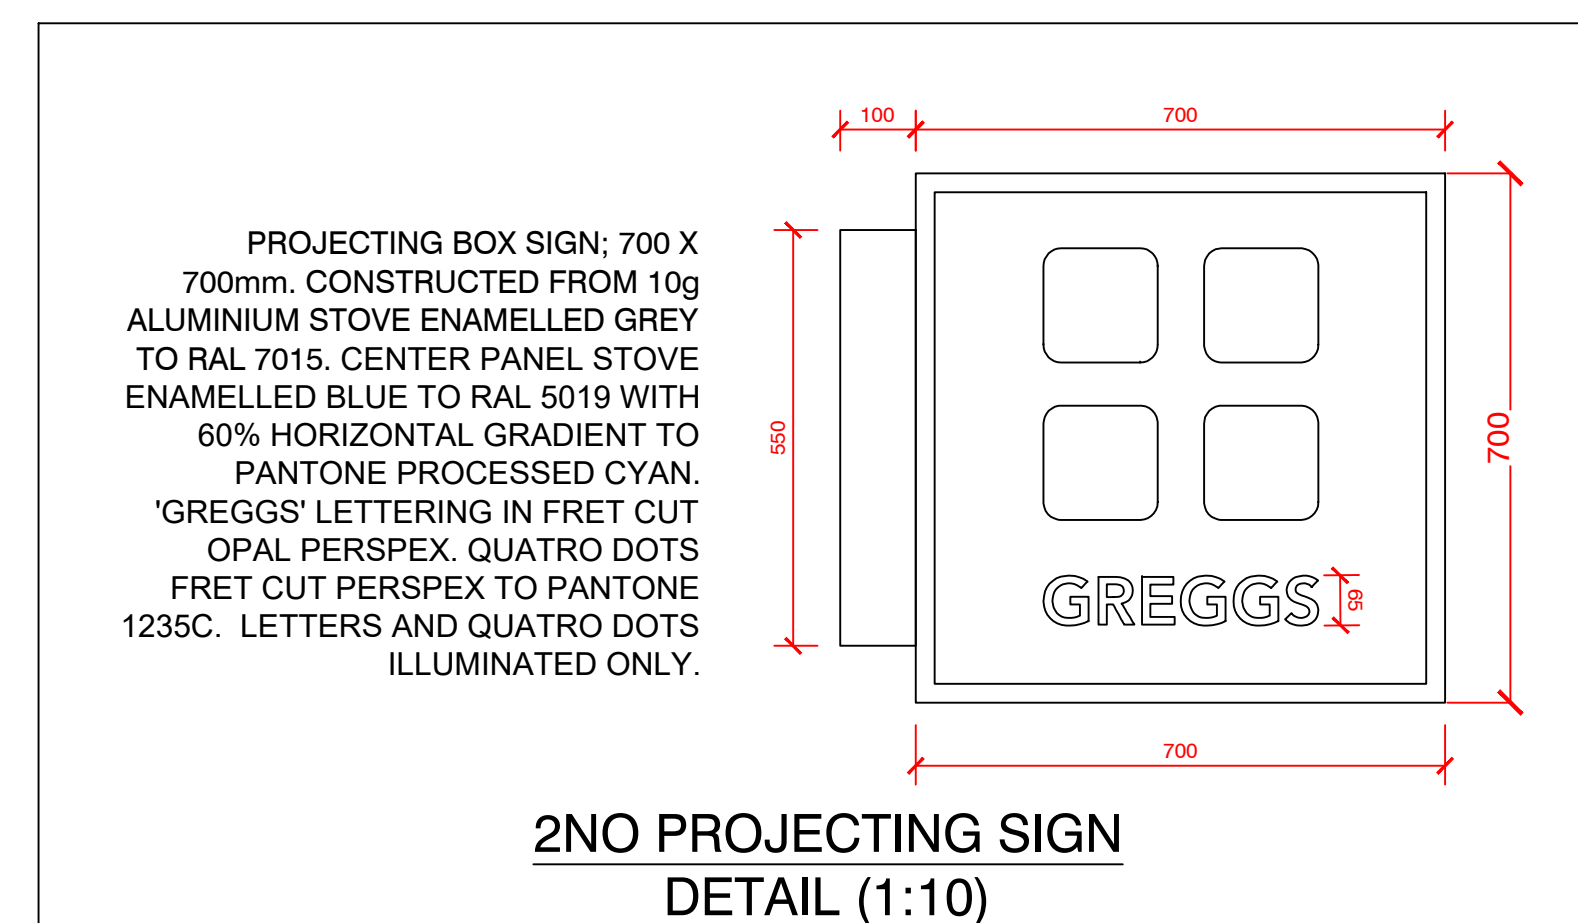

2NO PROJECTING SIGN
DETAIL (1:10)

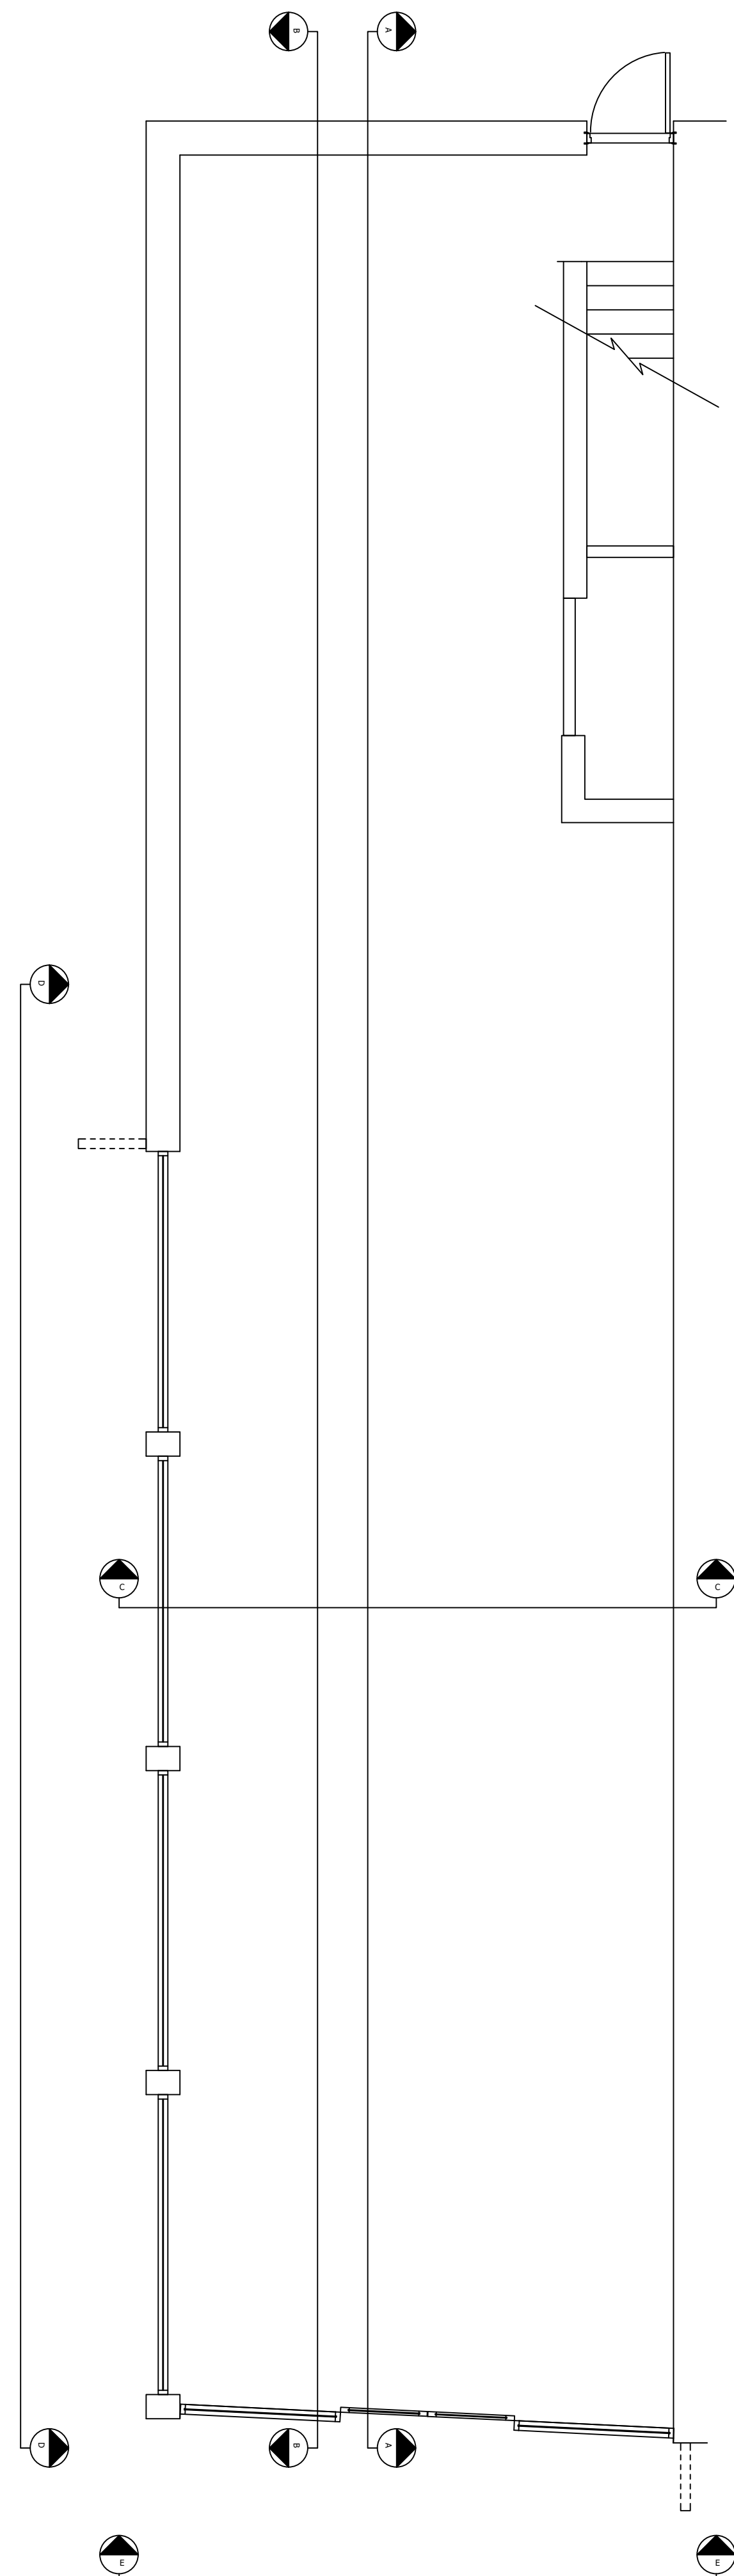

REFERENCE PROPOSED PLAN (1:50)

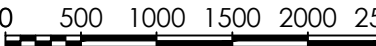REV	DESCRIPTION	DATE	NAME
			
GREGGS Plc (PENNINES) 31 GREENSIDE STREET OPENSRAW MANCHESTER M11 2HW Tel: (0161) 274 2760			
Shop S Number & Name S0852 WREXHAM REGENT ST			
Title ADVERTS			
Site Address 38 REGENT STREET WREXHAM LL11 1SA			
Gross Building Area 120Sqm GF&94Sqm FF		Gross Sales Area N/A	
Drawing No. RPEN/S0852/03			Rev.
Date 07.06.22		Scale 1:50 @ A1	
Drawn by LM	Scale Bar 		
Issued 17.06.22	SCALE 1:50		