




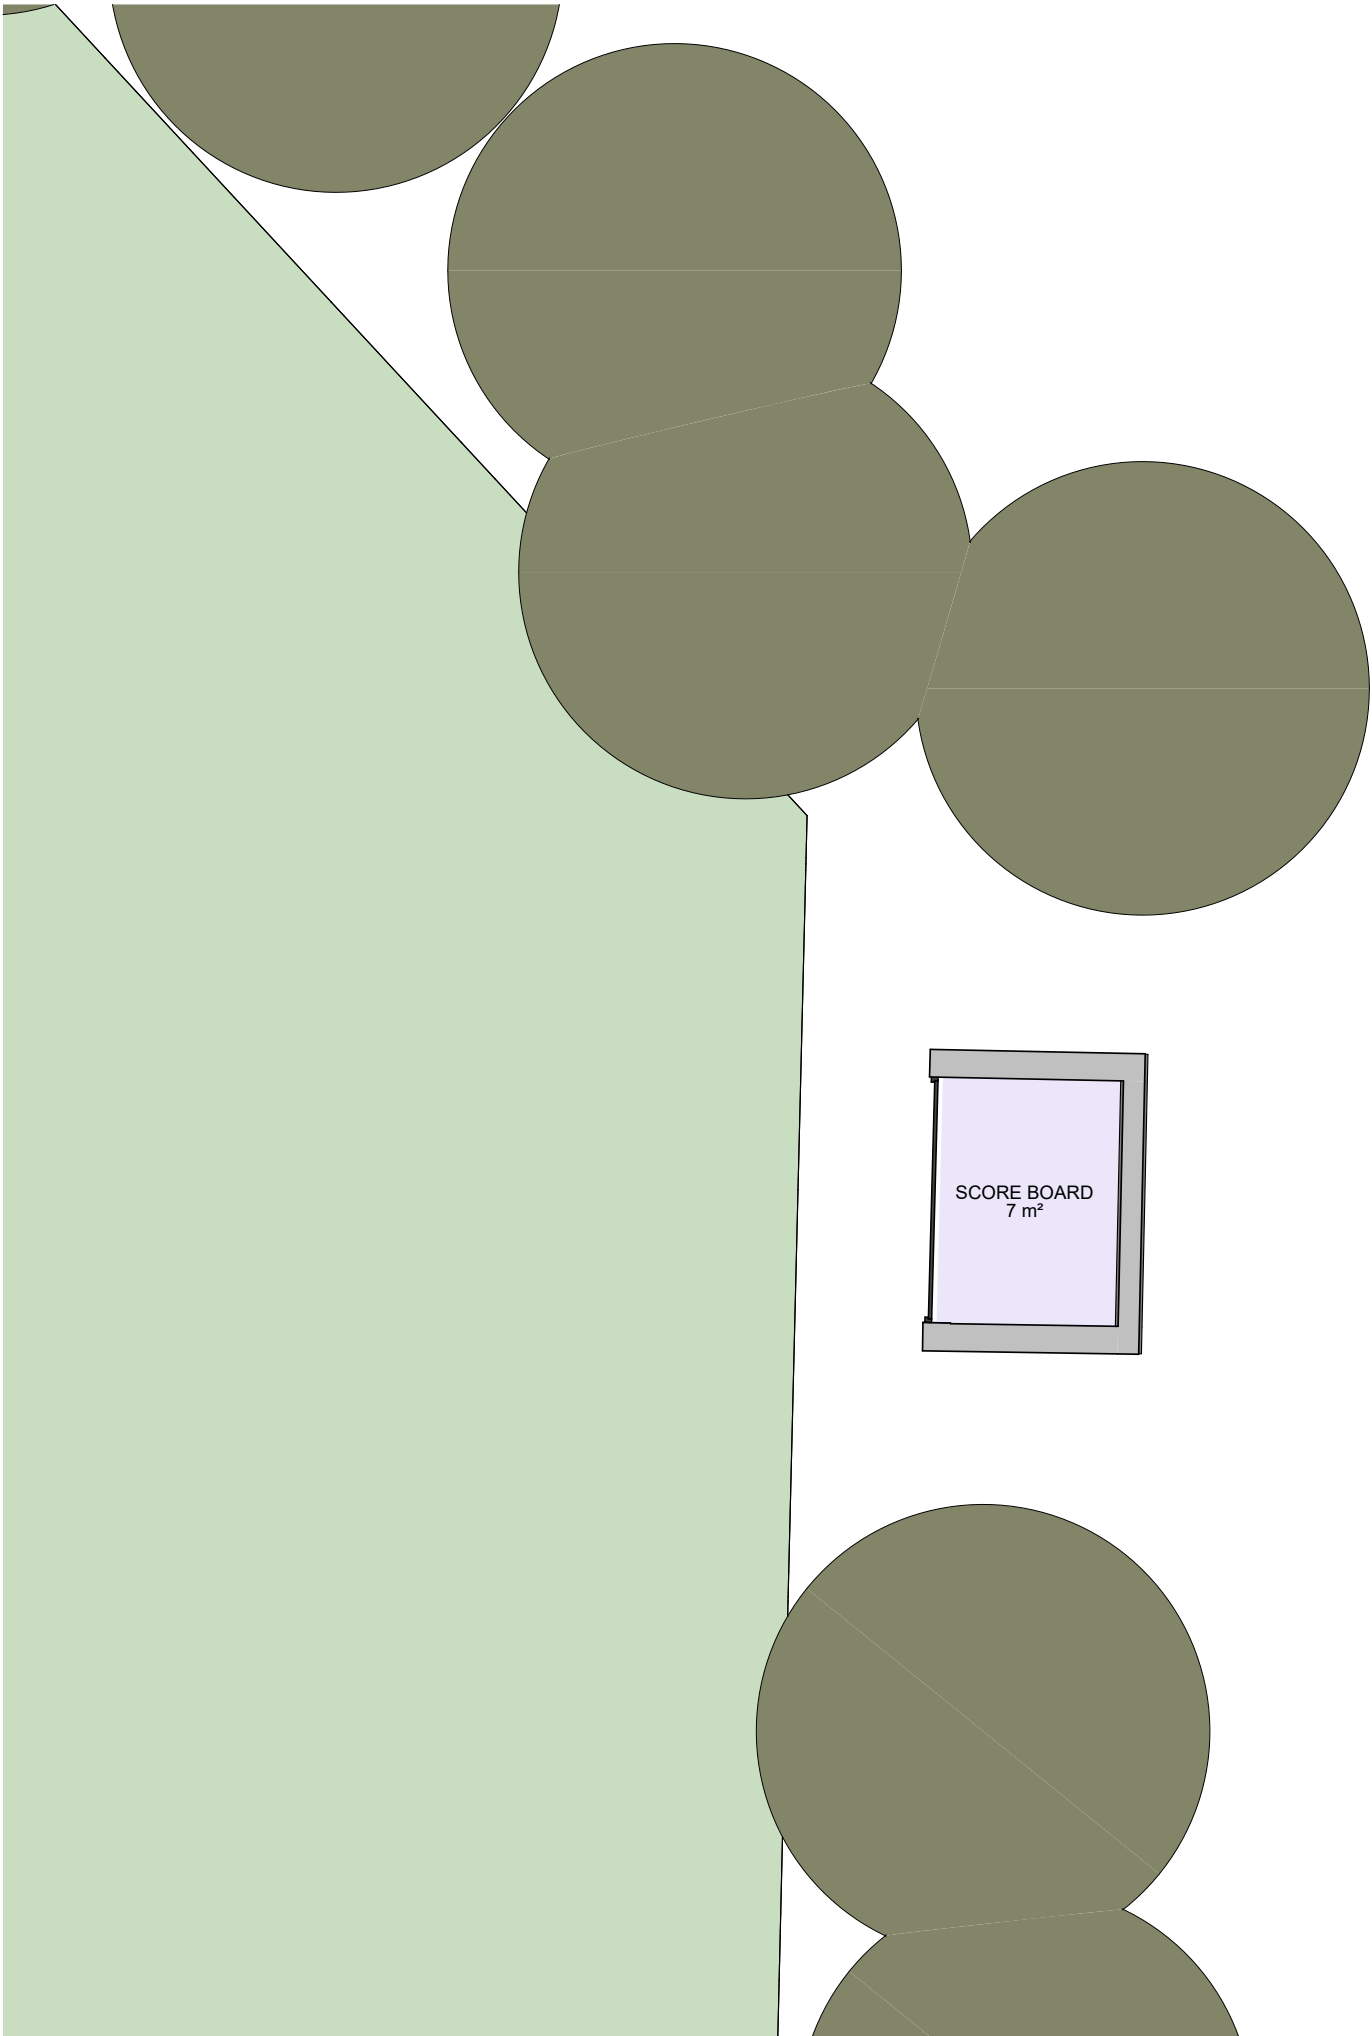


Ground Floor Plan - Score Board
1 : 100

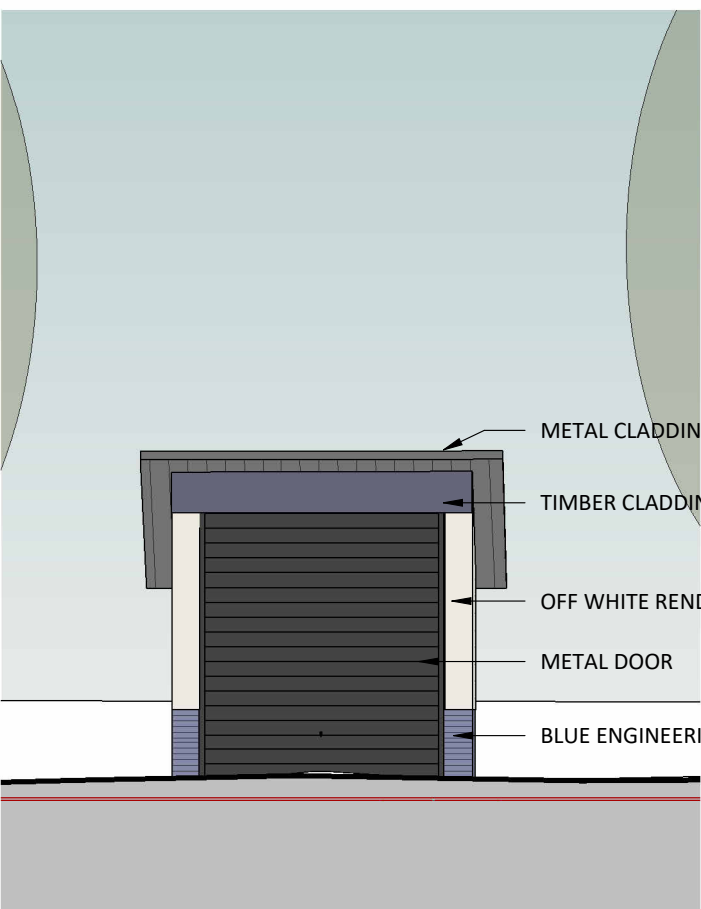


Front Elevation
1 : 100

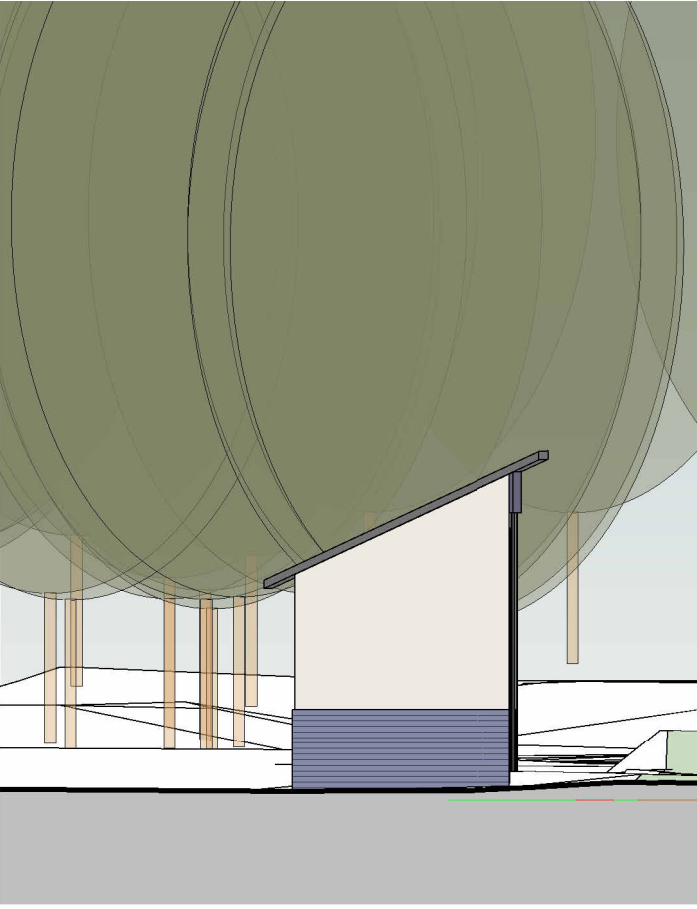

Side Elevation
1 : 100

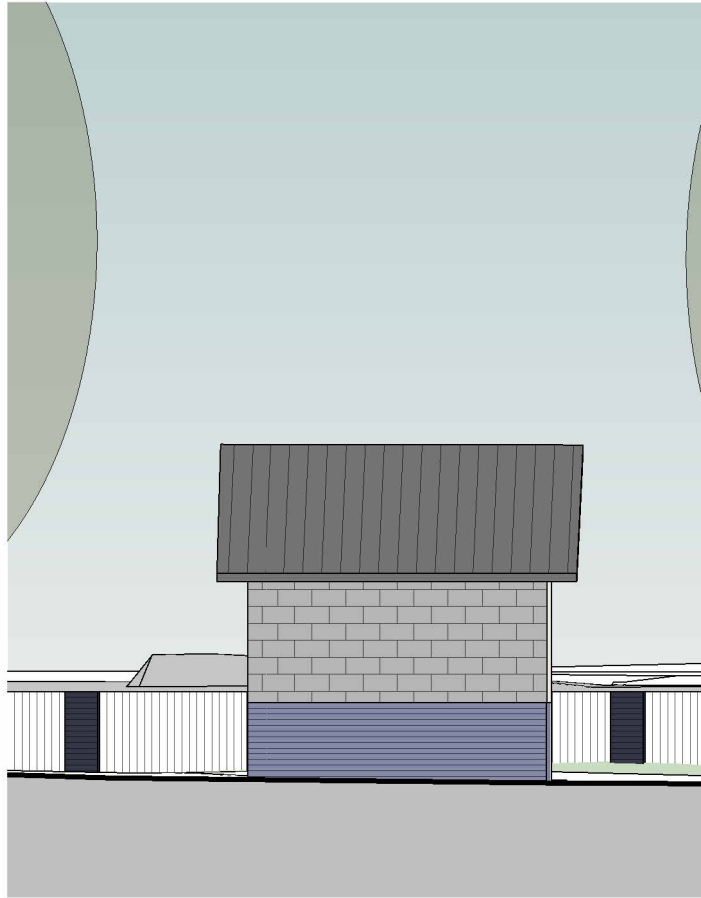

Rear Elevation
1 : 100

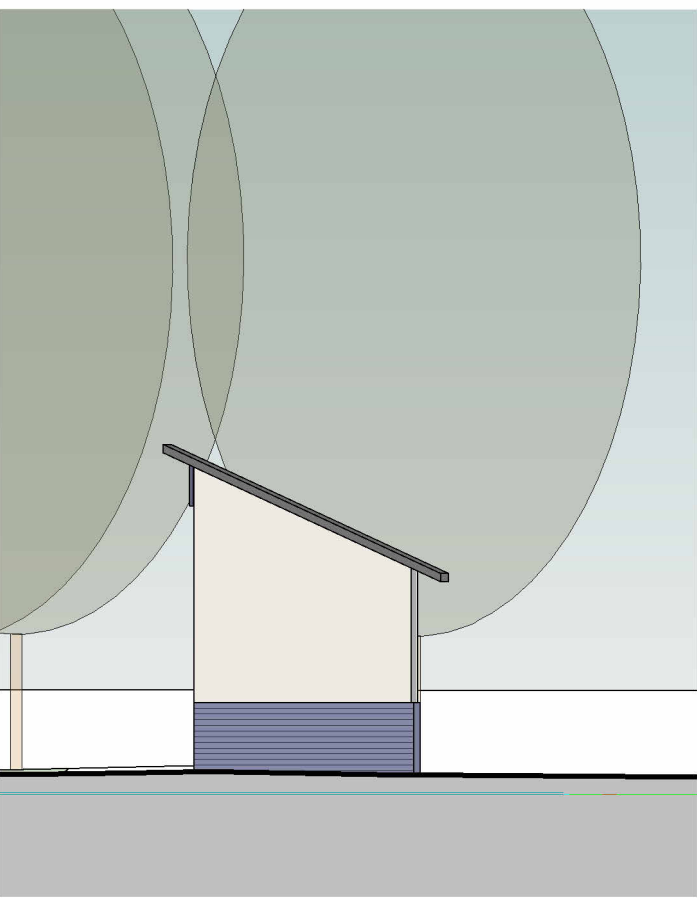

Side Elevation.
1 : 100

