
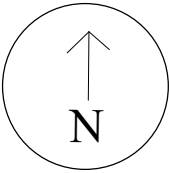


Structure&Design Service LTD  
The Barn  
Fron Isaf  
Chirk  
Wrexham  
LL14 5AH

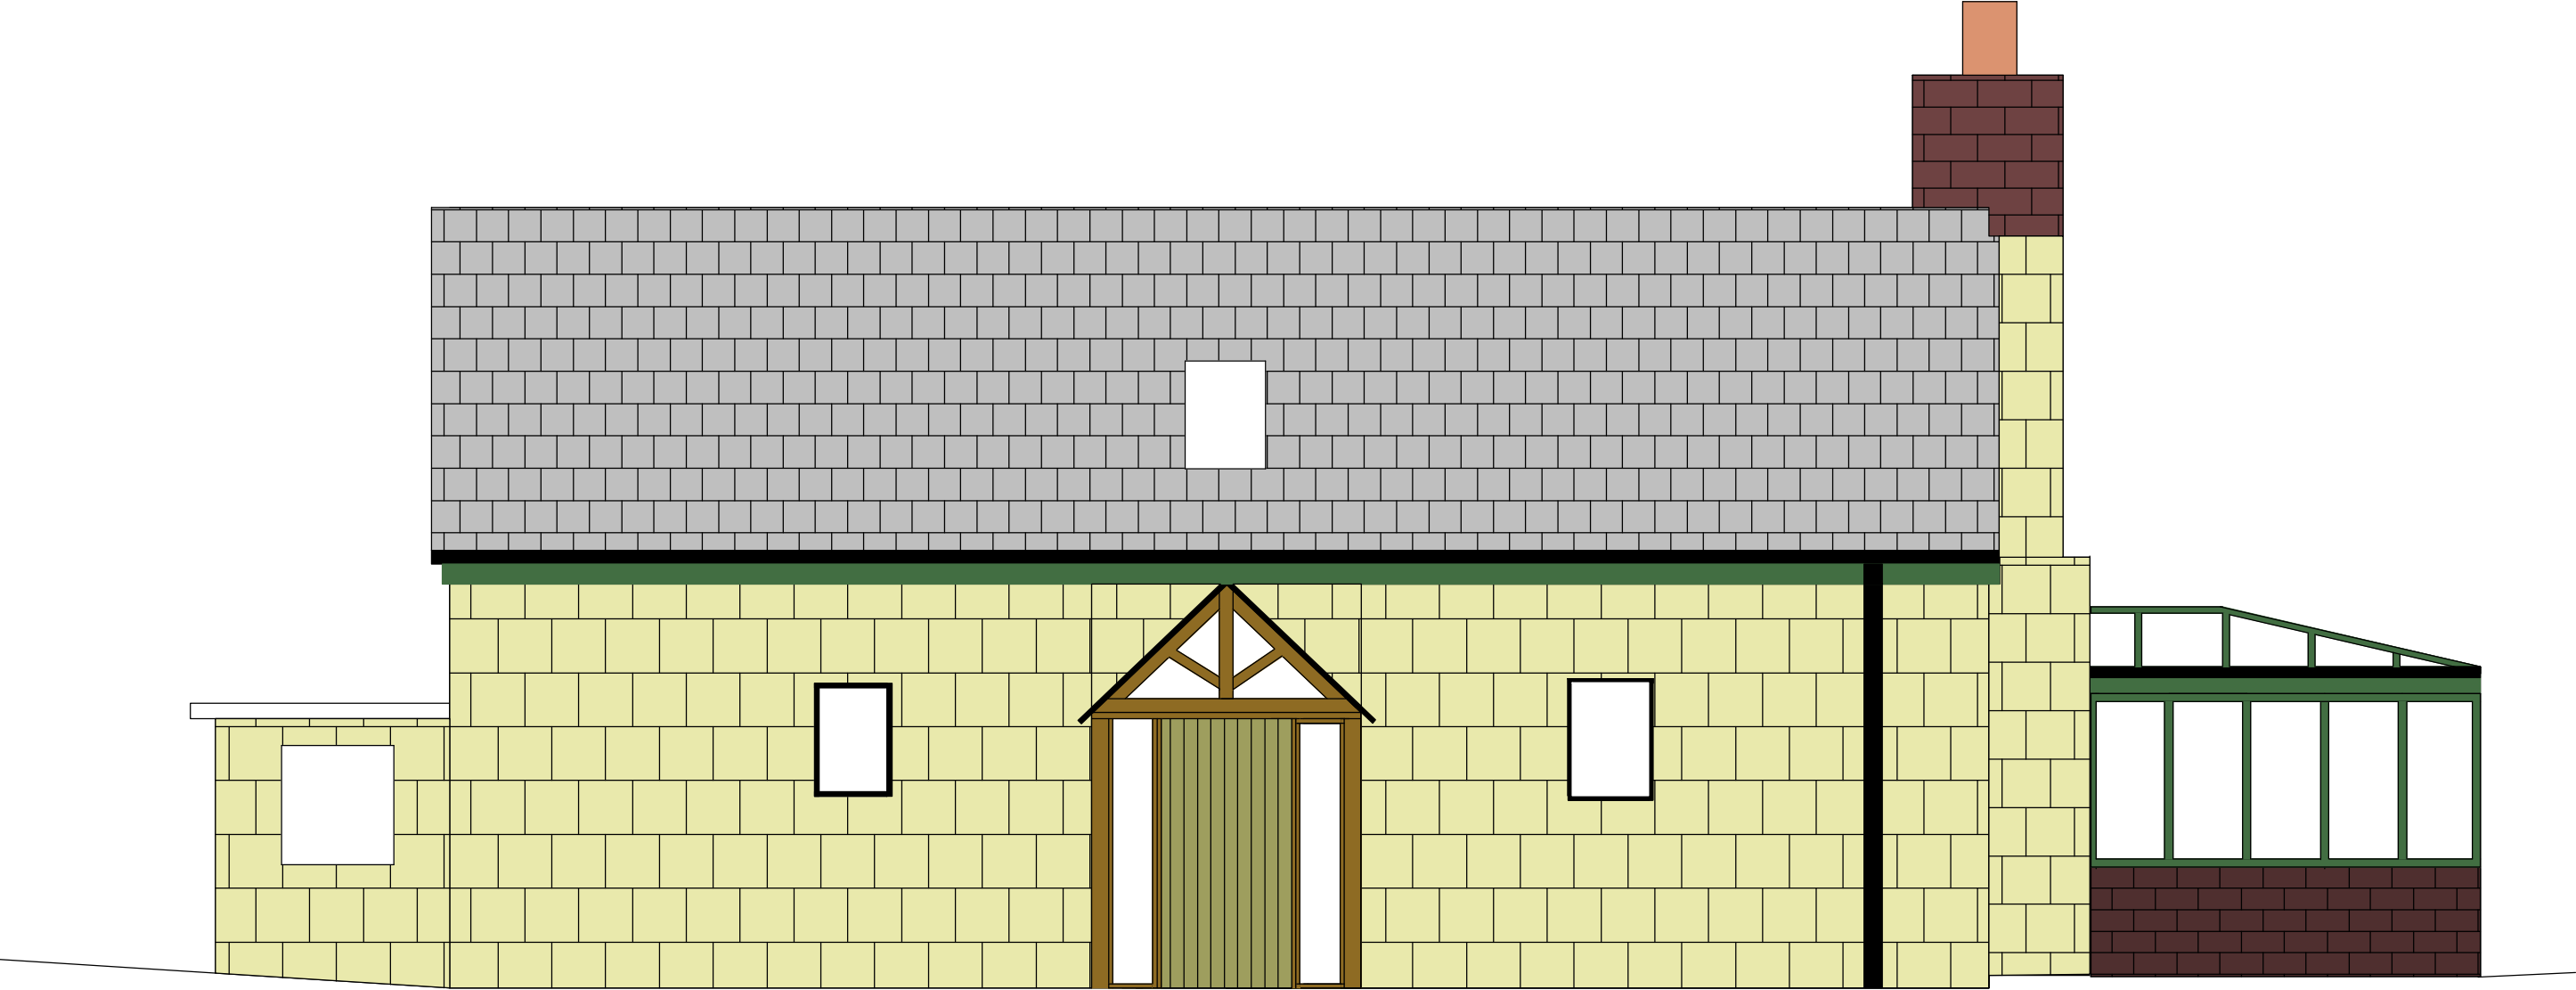

Existing Elevation  
North Elevation  
1:50 @A3  
19/10/2022  
Ref: 200