
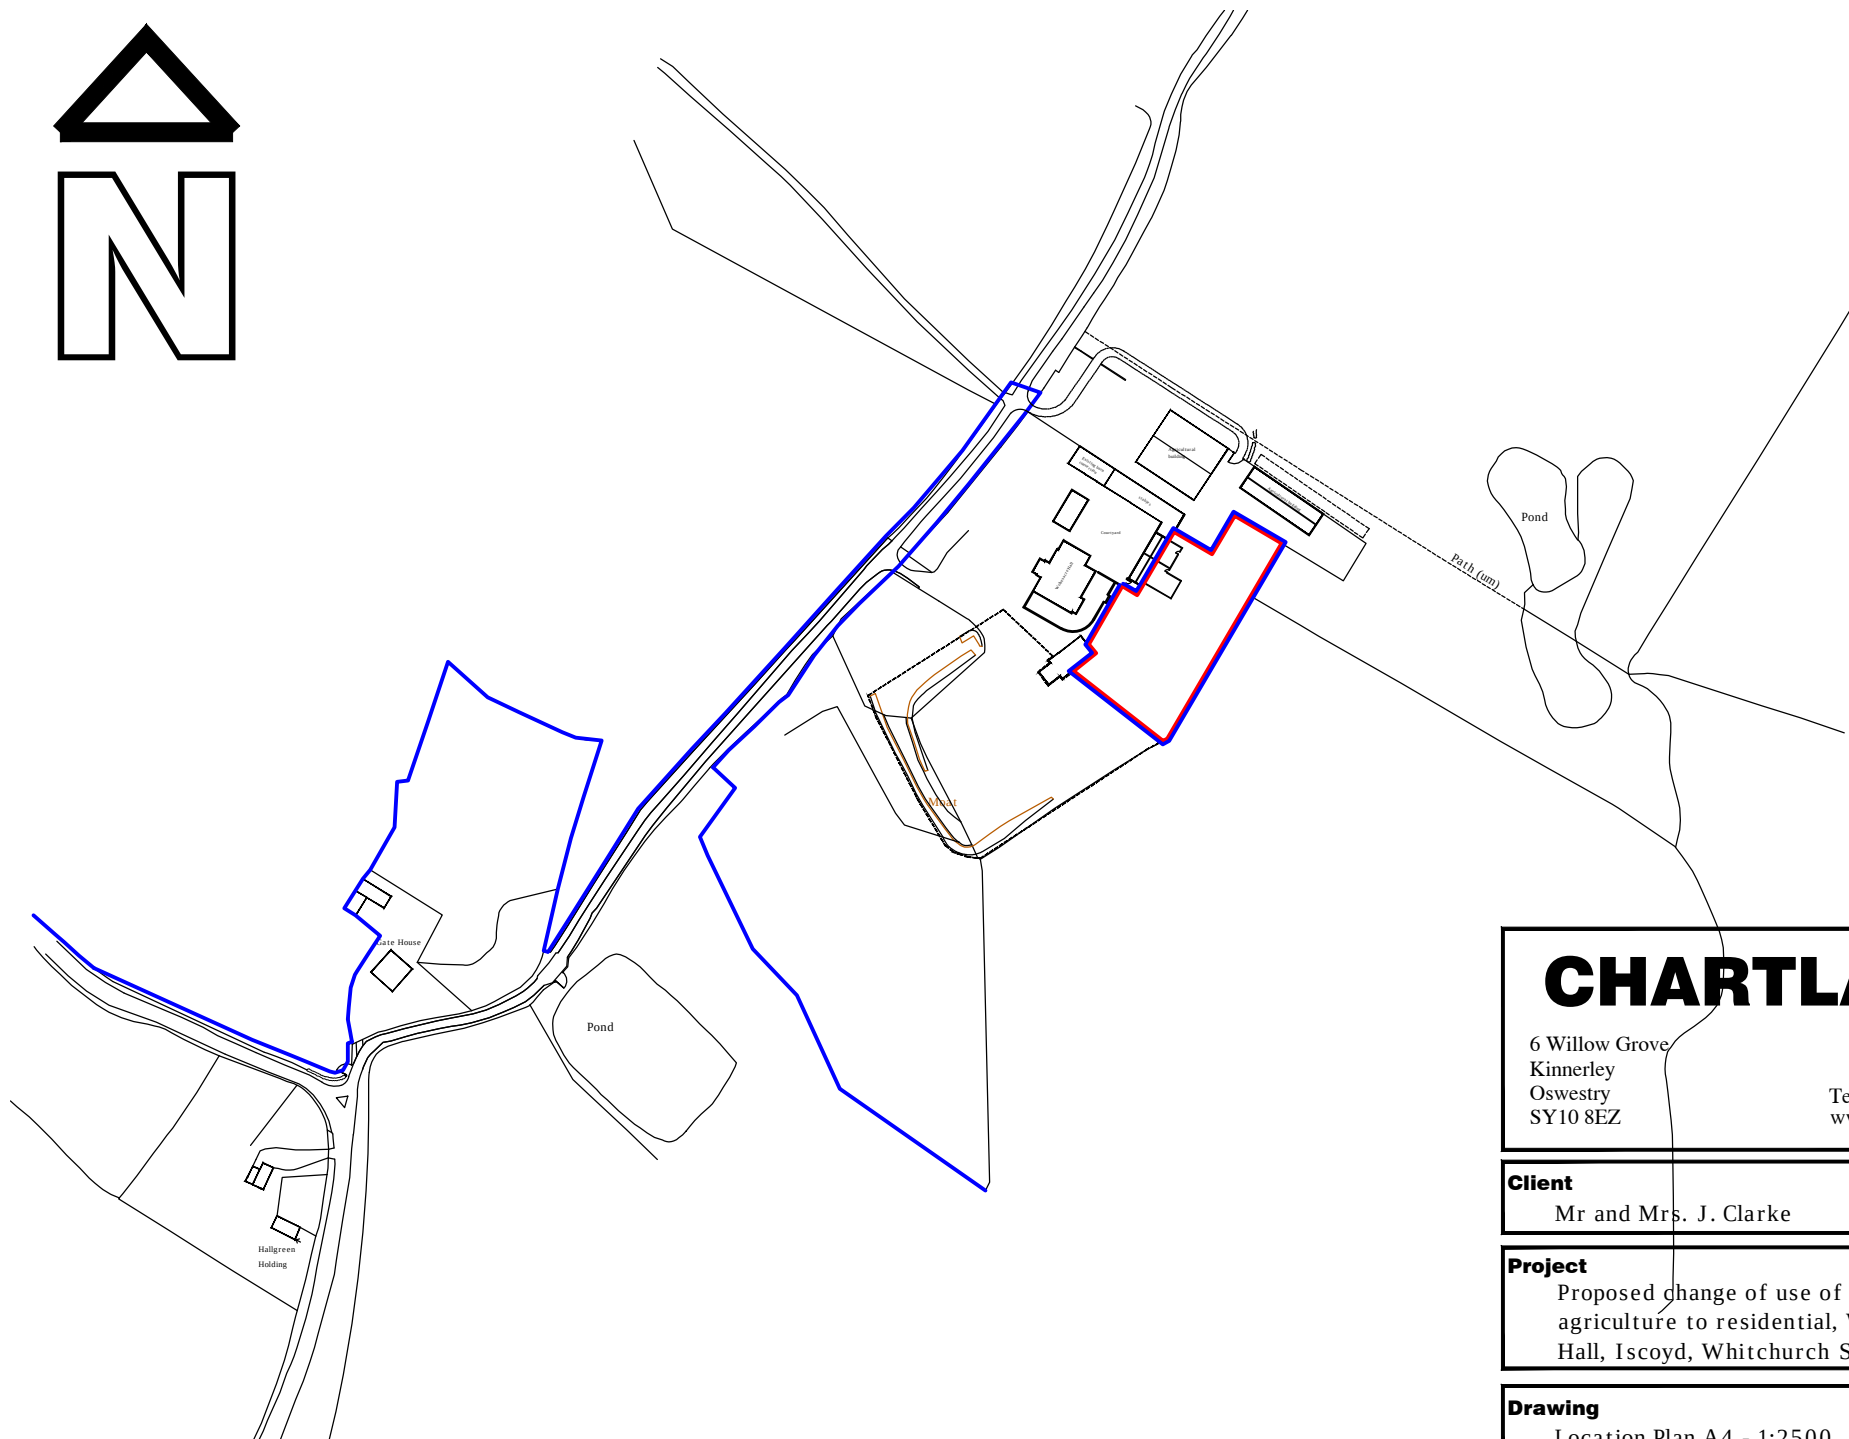


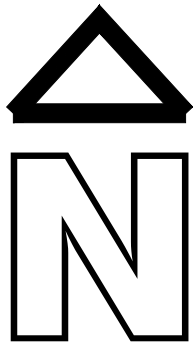

CHARTLAND

6 Willow Grove
Kinnerley
Oswestry
SY10 8EZ

Tel: 01743 851261
www.chartland.co.uk

Client

Mr and Mrs. J. Clarke

Project

Proposed change of use of land from
agriculture to residential, Wolvesacre
Hall, Iscoyd, Whitchurch SY13 3AS

Drawing

Location Plan A4 - 1:2500