


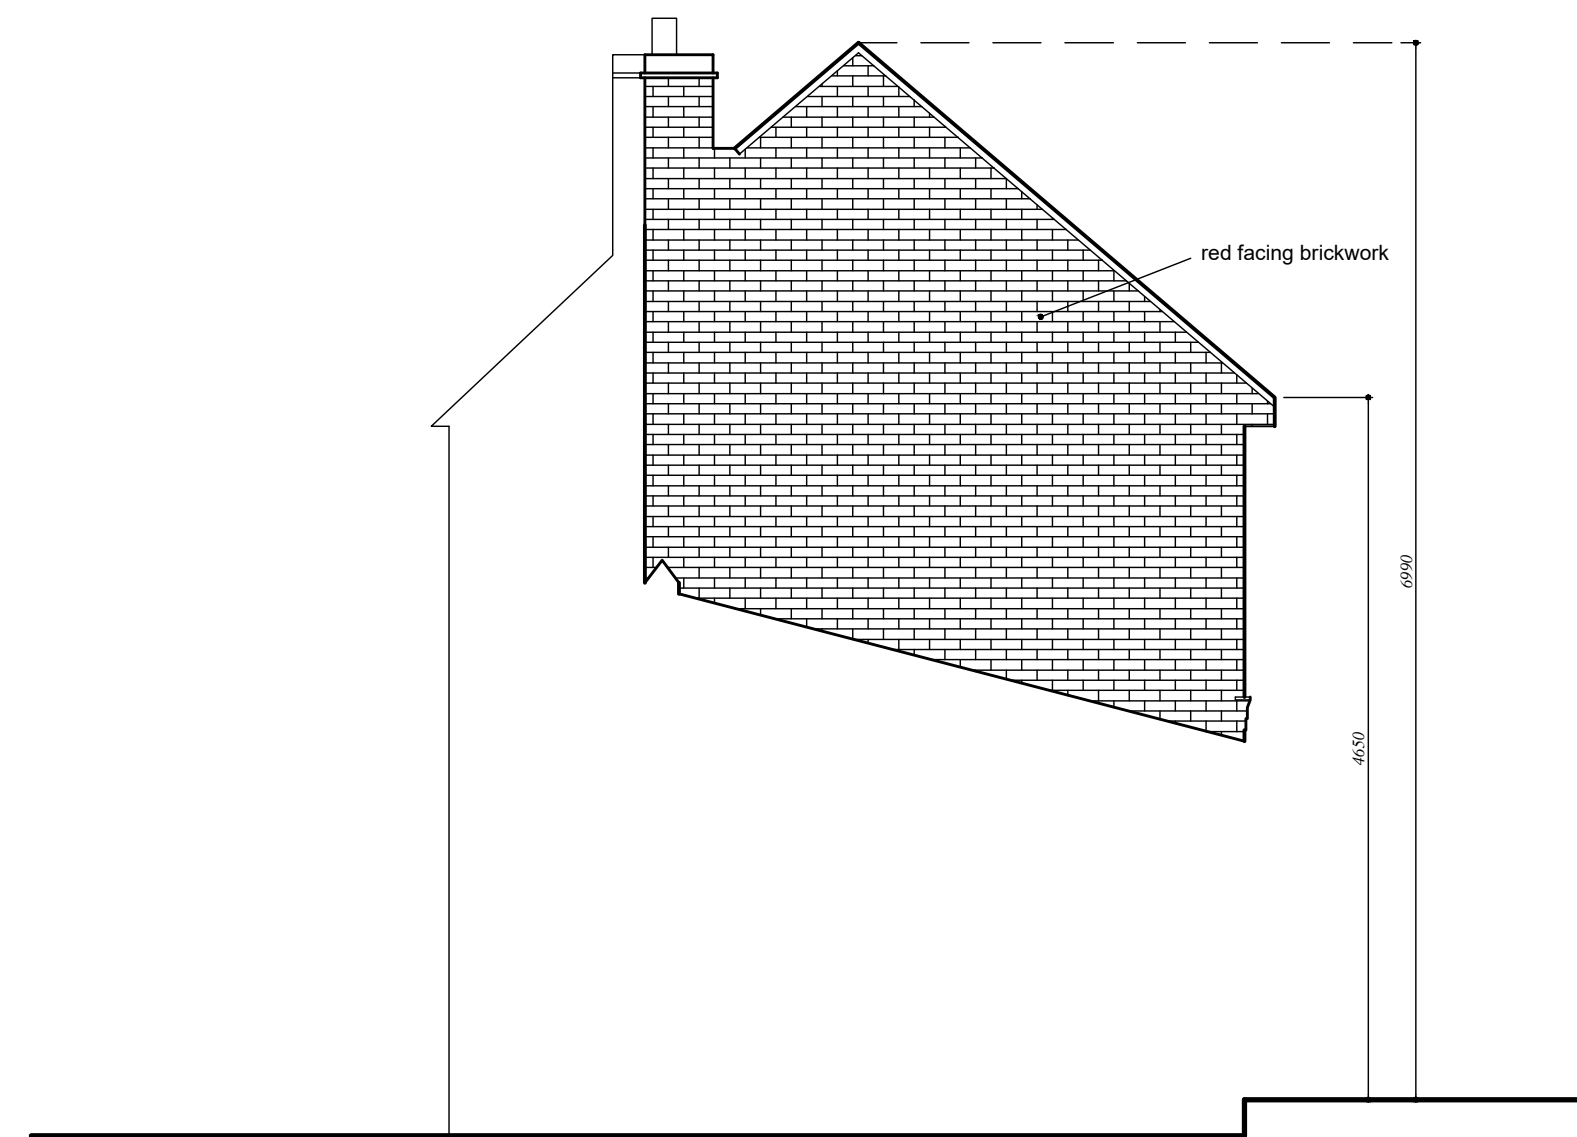


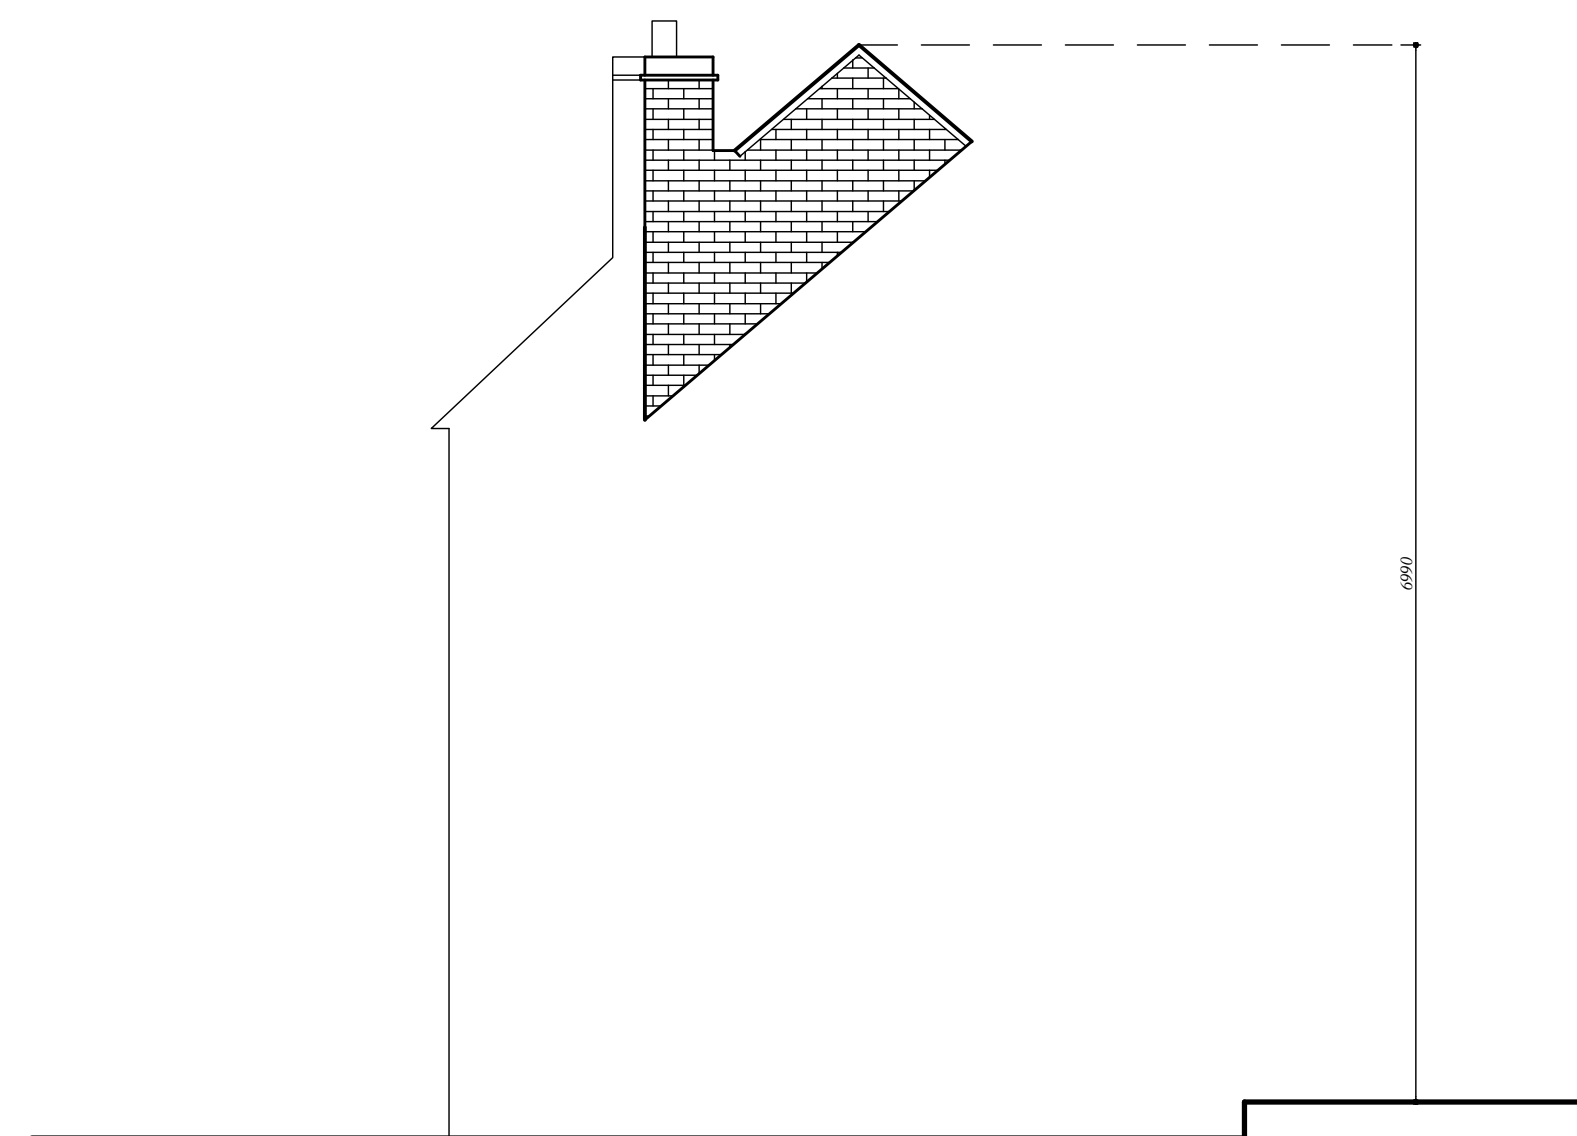

EXISTING REAR (NORTH WEST FACING)  
ELEVATION 1:50

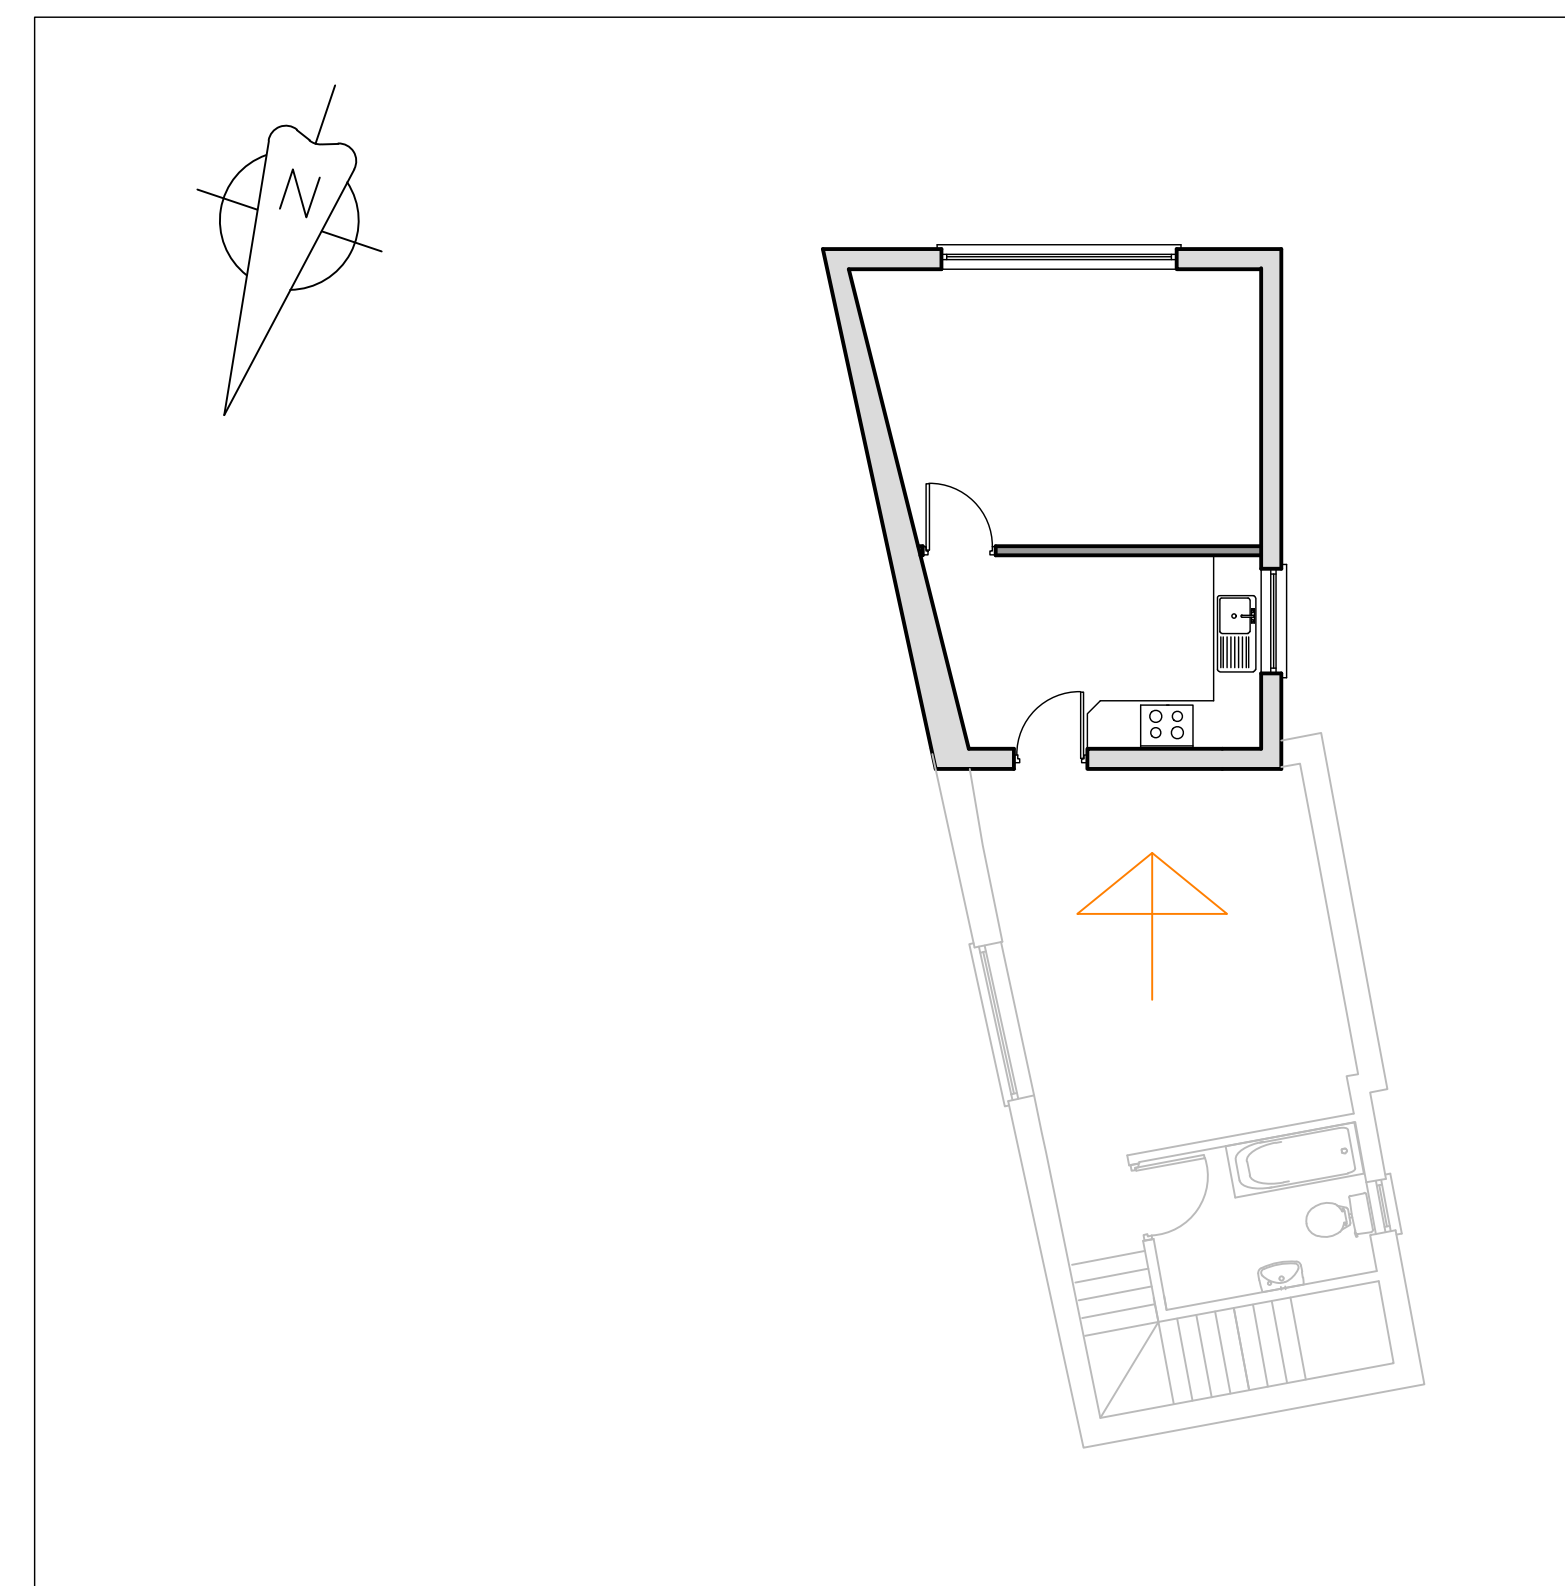

PROPOSED REAR (NORTH WEST FACING)  
ELEVATION 1:50

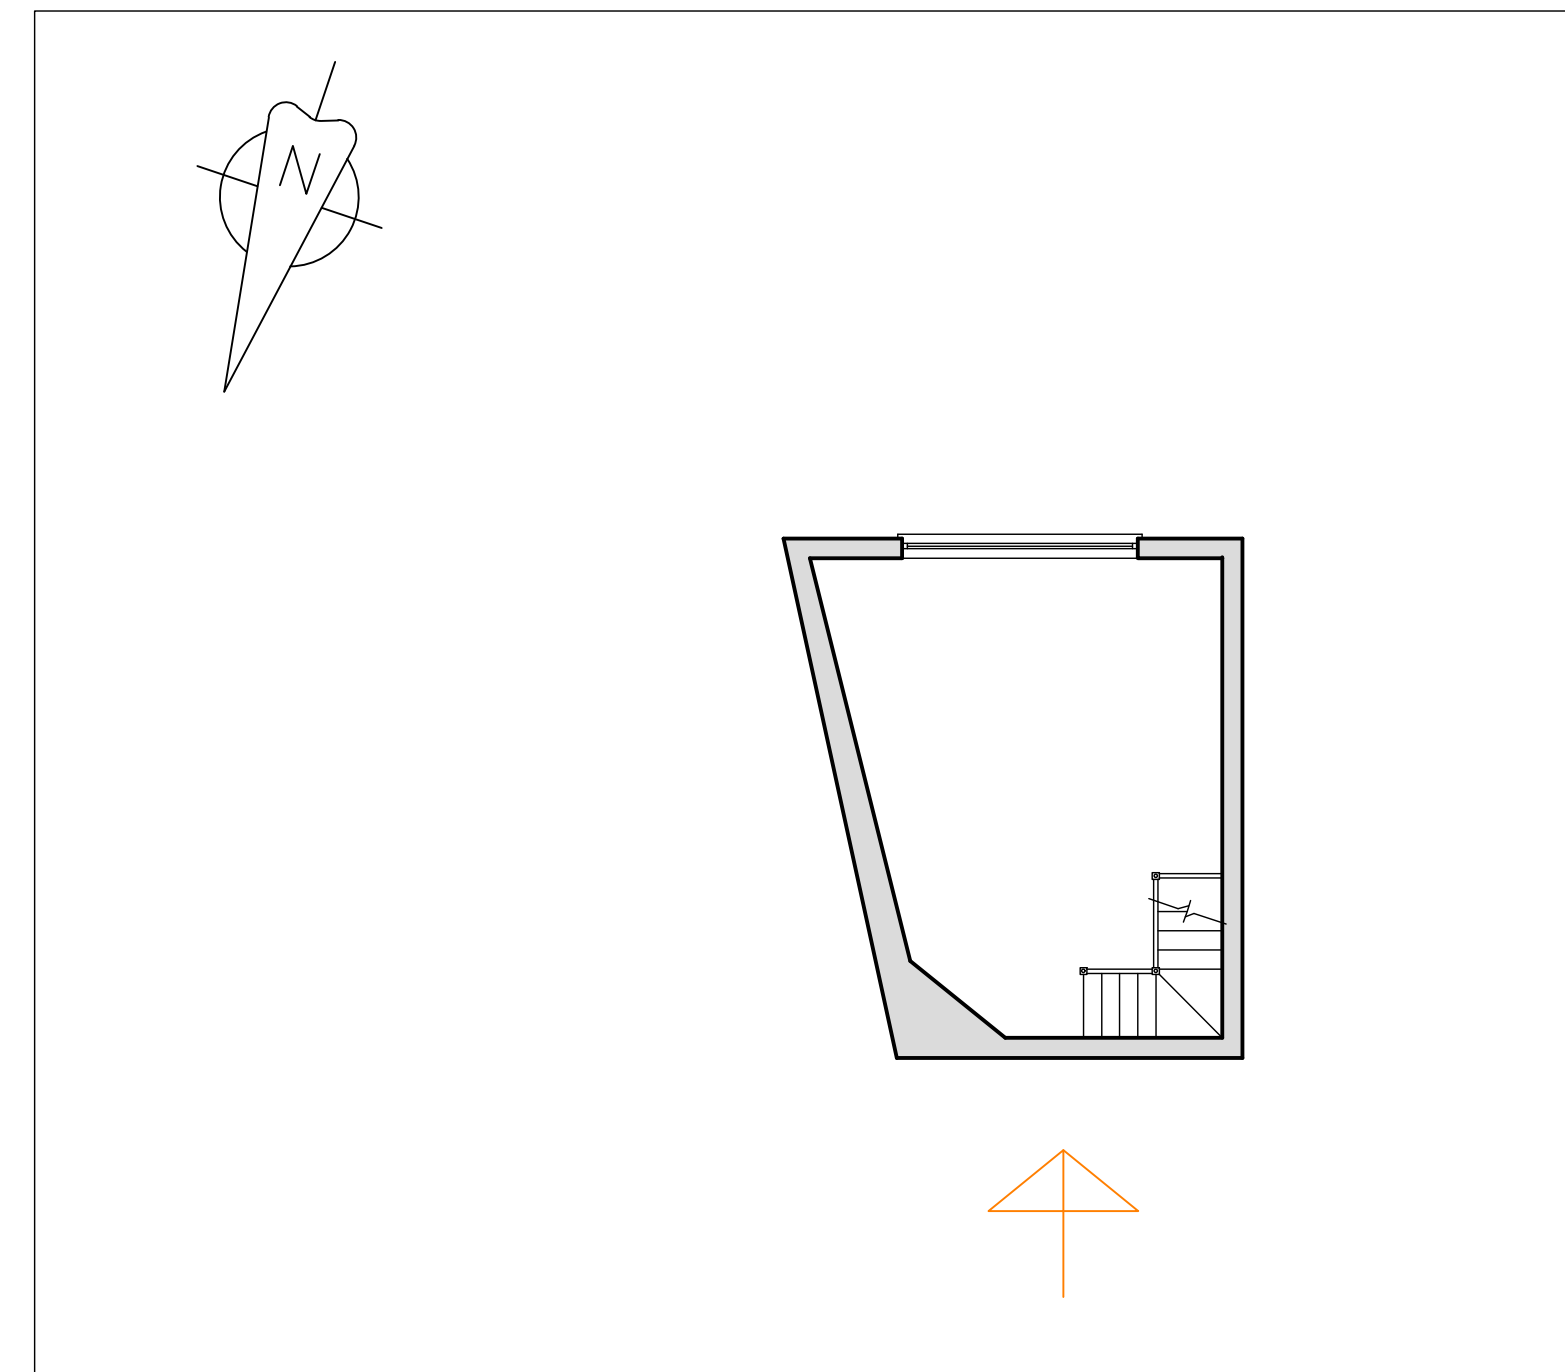

0 1 2 3 4 5 m  
SCALE 1:50

Revision A: 26.11.22- Layout revised to  
comply with Planning requirements

1. GENERAL NOTE  
These drawings are have been produced for  
the purpose of obtaining Planning Permission  
and/or Building Regulations approval; Not for  
construction.



|                                |                                                         |
|--------------------------------|---------------------------------------------------------|
| <small>Project</small>         | Rossett Pharmacy, Wrexham<br>LL12 0HN.                  |
| <small>Drawing</small>         | Remodelling Works<br>Existing & Proposed Elevations (3) |
| <small>Scale</small> 1:50      | <small>Drawing Number</small>                           |
| <small>Drawn</small> F.B       | CFI2212_PL07                                            |
| <small>Date</small> 08/2022    |                                                         |
| <small>Status</small> Planning | A                                                       |