

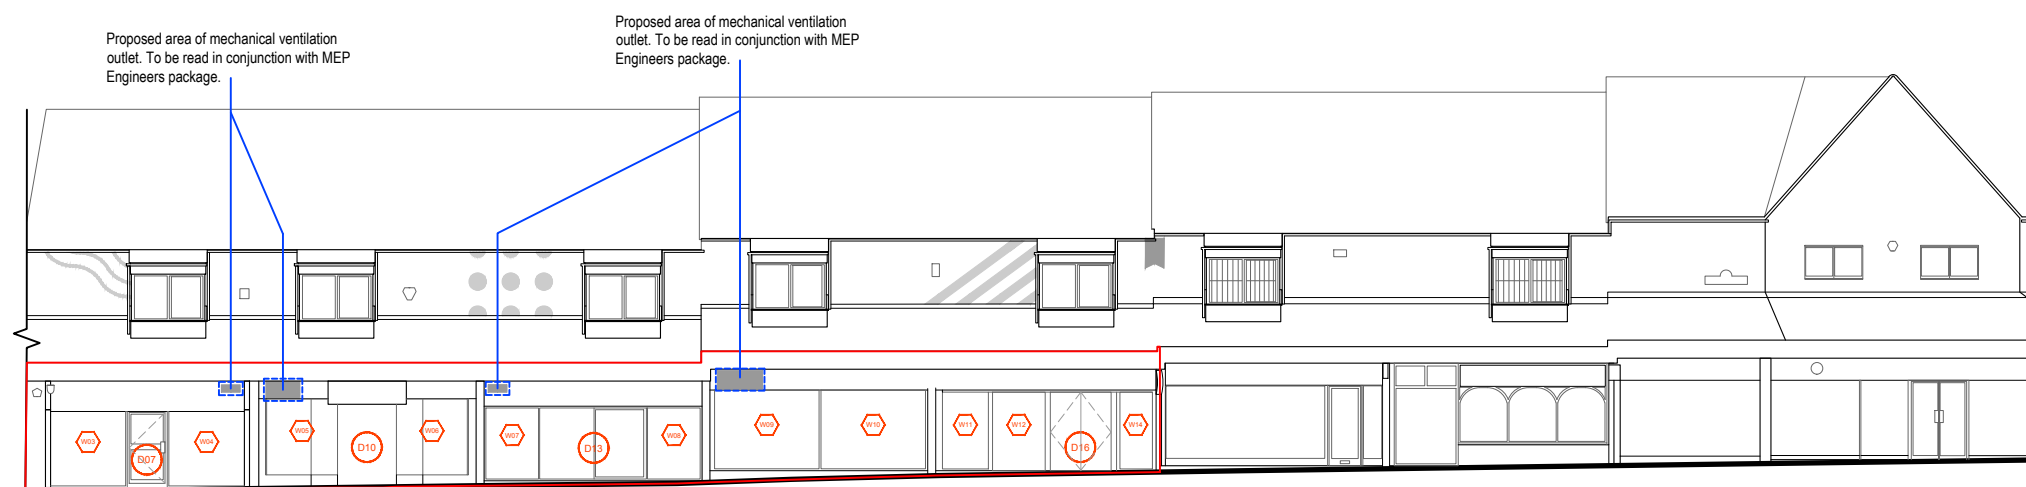


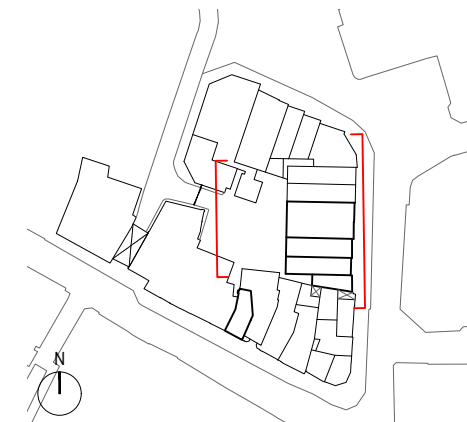

01 QUEEN STREET EASTERN ELEVATION

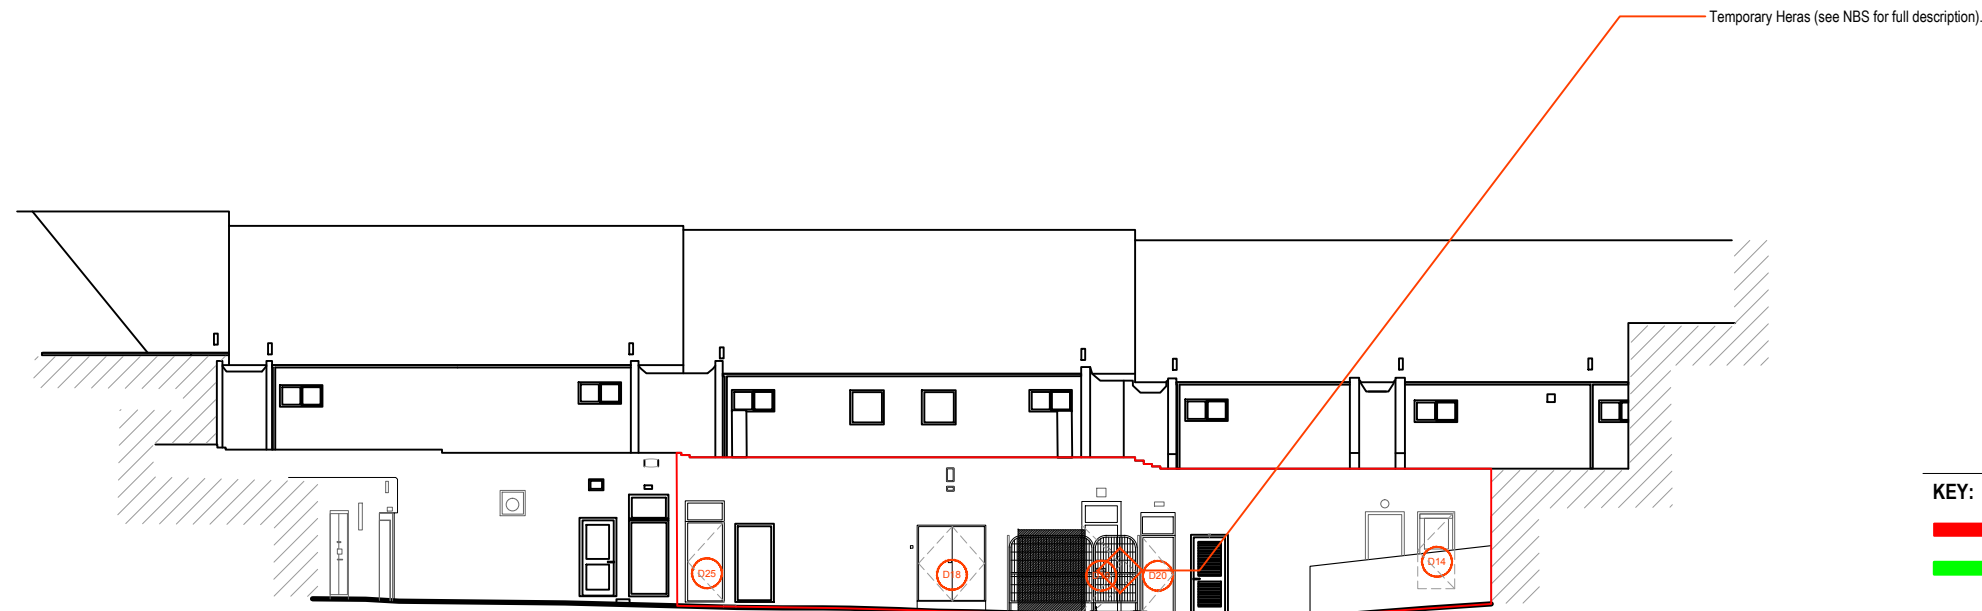

02 QUEEN STREET WESTERN ELEVATION

KEY:

PHASE 01

PHASE 02

PHASE 02

REVISIONS:

A	Rear Queen Street Doors Updated	22.05.2022	HLT
B	Rear Queen Street Doors Updated	22.06.2022	HLT
C	Ventilation Outlet Demarcation Added	16.09.2022	HLT
D	Ventilation Outlet Demarcation Edited	27.09.2022	HLT
E	Project Phase Demarcation Added	11.10.2022	HLT
F	Key Notation Updated	18.10.2022	HLT

A	Rear Queen Street Doors Updated	22.05.2022	HLT
B	Rear Queen Street Doors Updated	22.06.2022	HLT

B	Rear Queen Street Doors Updated	22.09.2022	HLT
C	Ventilation Outlet Demarcation Added	16.09.2022	HLT

D	Ventilation Outlet Demarcation Edited	27.09.2022	HLT
---	---------------------------------------	------------	-----

E	Project Phase Demarcation	Added	11.10.2022	HLT
E	Key Notation	Updated	18.10.2022	HLT

F	Key Notation Updated	18.10.2022	HLT
---	----------------------	------------	-----

CA·UK·IN

CAUKIN STUDIO LTD.
info@caukinstudio.com
www.caukinstudio.com

Notes:

Do not scale from this drawing.

This drawing is to be read in conjunction with all other consultants' drawings and specifications for the project. Representation of structural elements is purely indicative. All structural elements to be specified by a certified structural engineer.

This drawing is the copyright of CAUKIN Studio Ltd (registered in England).

Reproduction without the express consent of CAUKIN Studio Ltd is prohibited and the information contained on this drawing may not be used for any purpose other than that which is stated on this drawing.

The construction (Design and Management) Regulations 2015 (CDM) is the responsibility of the client/contractor unless otherwise agreed in writing.

Project:

CHAPTER COURT

Drawing:

PROPOSED QUEEN STREET EXTERNAL ELEVATIONS

Job No.:

22.06

Drawing Number:

T202

Rev:

F

Scale:

1:200@ A3

Date:

19.04.22

Drawn by:

HLT