




Key:

- Proposed Development
- Existing Vegetation to be retained
- Woodland recently planted as part of Kronospan Landscape Strategy
- Woodland planting required as part of NE Warehouse planning consent
- Proposed New Woodland Planting
- Proposed Specimen Tree Planting
- Proposed New Hedgerow Planting
- Proposed Wildflower Grassland
- Proposed New Wetland
- Proposed Permeable Paving
- Proposed Bund
- Detailed design to include measures to protect lime kiln from construction damage
- Proposed Acoustic Screen (5m) - typically close board timber fence
- Proposed Acoustic Screen (3m) - typically close board timber fence
- Proposed Security Fencing
- Section Lines (refer to Figures 4.4a-d for the sections)

KRONOSPAN NORTH ACCESS ROAD	
Figure 4.3a	
Proposed Development - Illustrative Landscape Masterplan	
Scale 1:2,500@A3	Date December 2022

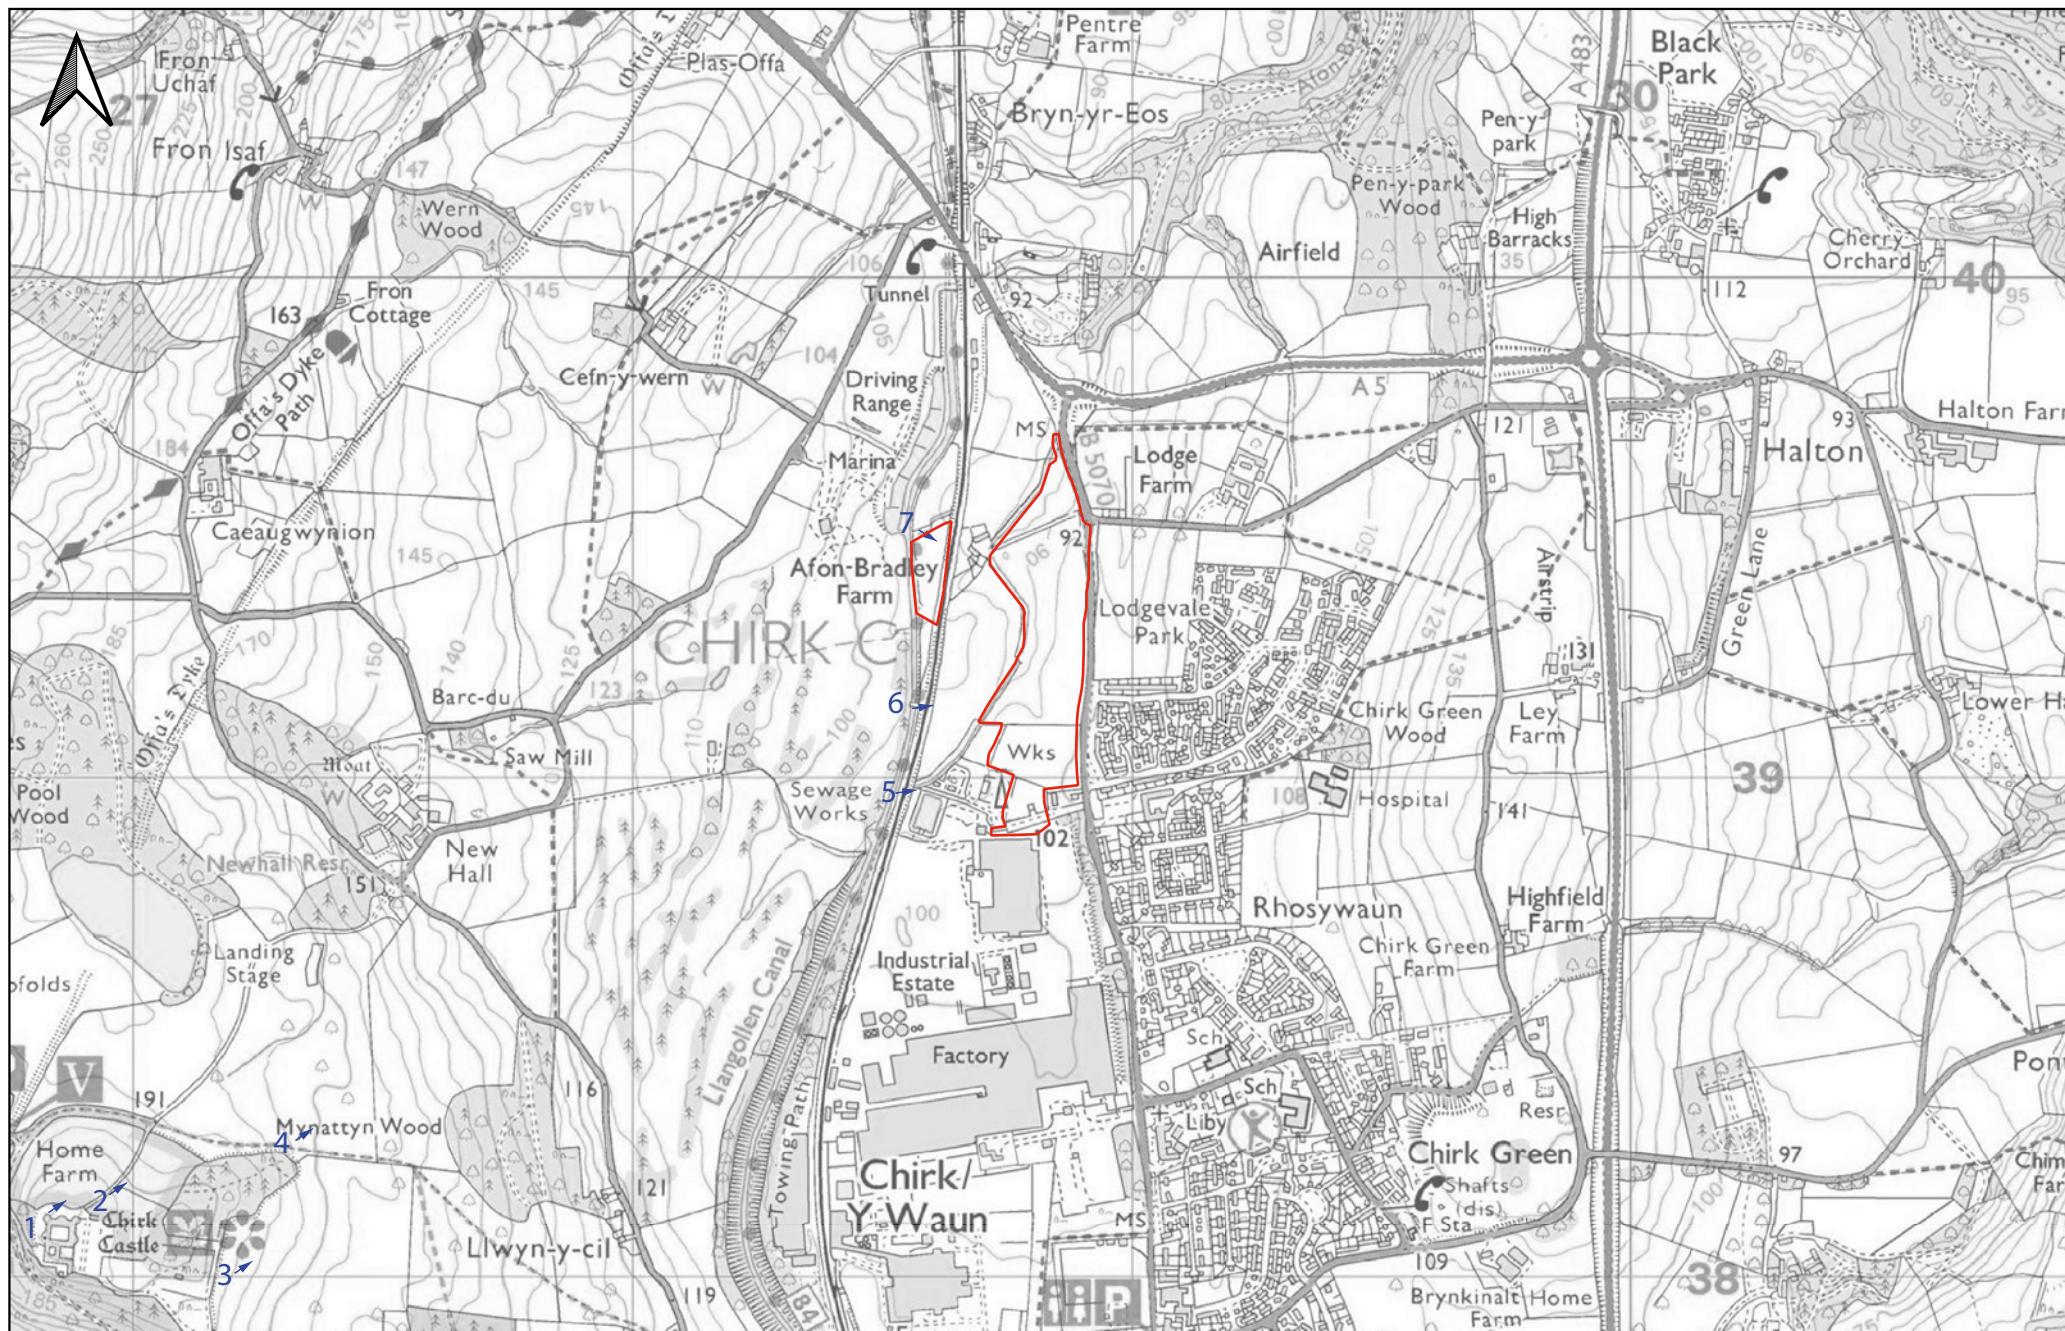

0 250 500 m

Figure 5 Direction of shot - site visit



Plate 1 . View of proposed development site from Chirk Castle tower.



Plate 2. View towards the proposed development site close to castle entrance.



Plate 3. From E region of the park looking at proposed development site.