



BRYER STABLES, TREVOR

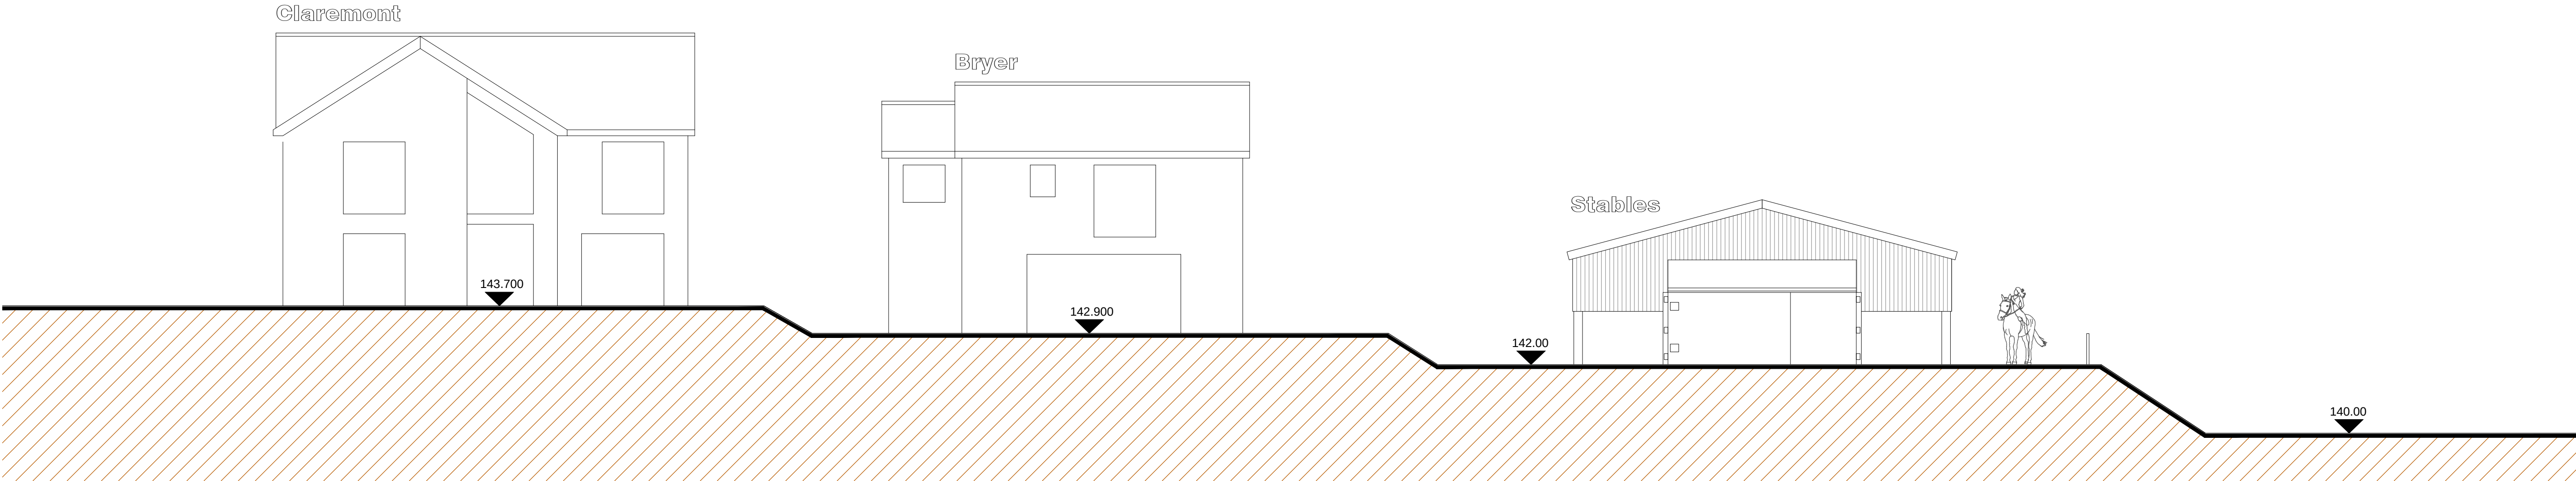

Horizontal Site Section

Scale 1:100

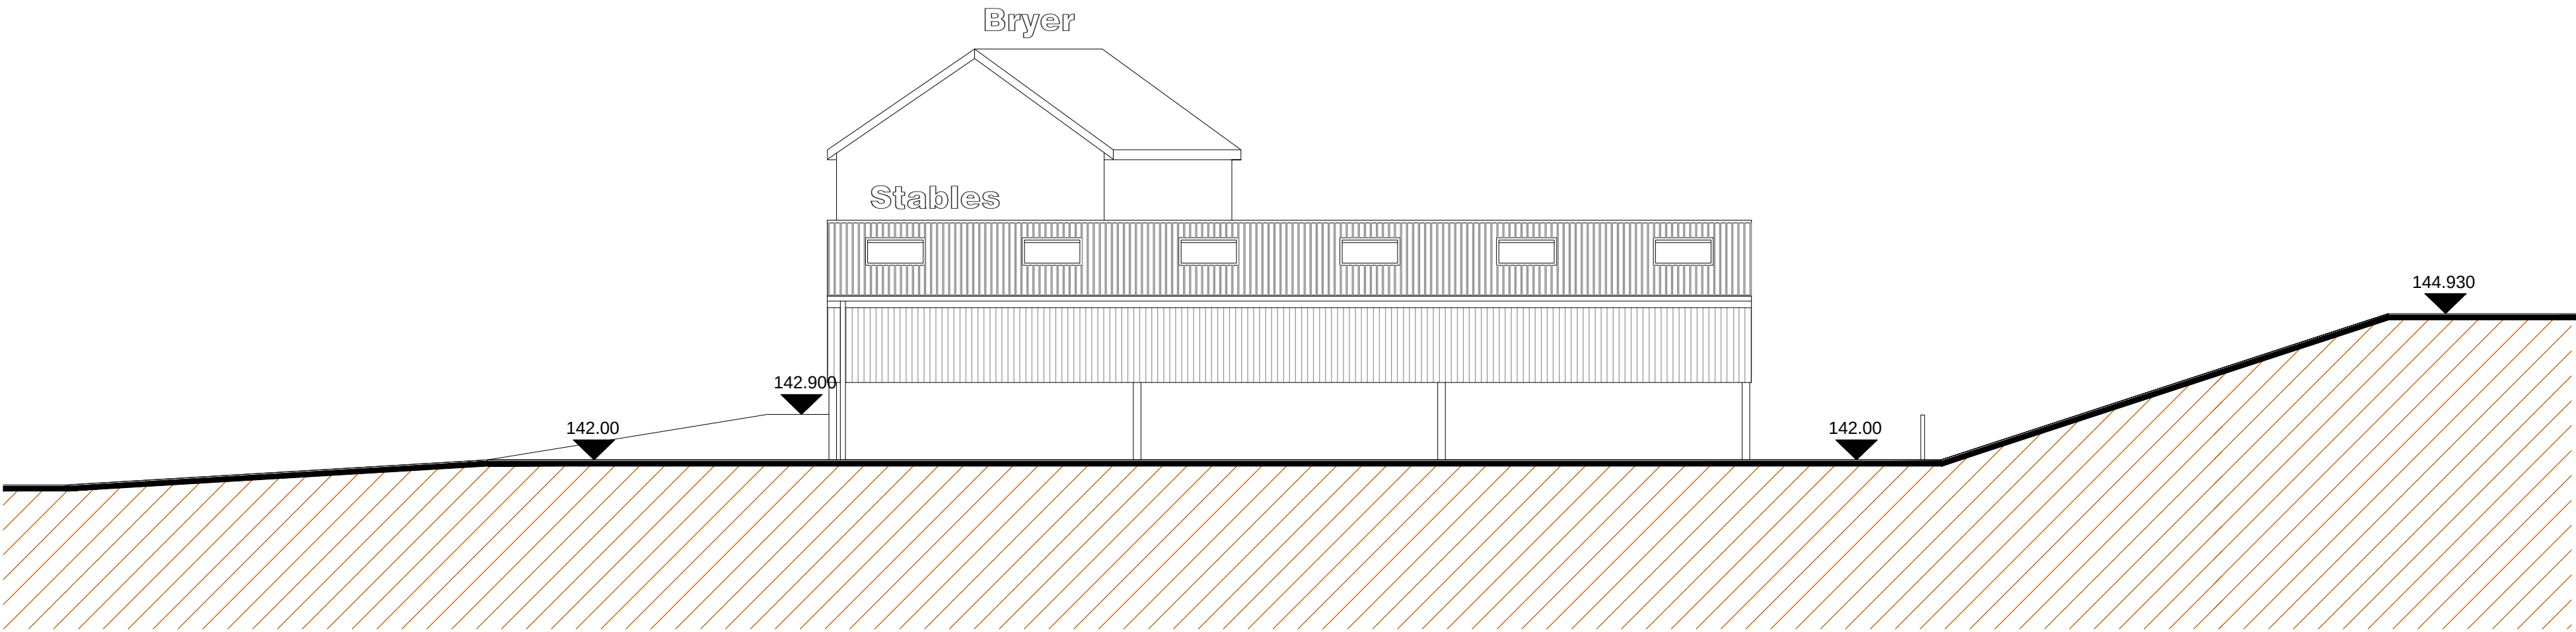

Longitudinal Site Section

Scale 1:100

All levels are subject to site checks.



25 Sunningdale Close
Wrexham
North Wales
LL13 9QU

T 01978 264376
M 07791 480768
E ajones540@btinternet.com



Ms. S. Edwards. Proposed Site Sections. Proposed Stables at Land Adjacent to Bryer, Trevor Rd, Trevor. March 2022 1:100 at A1 PD218/05			
--	--	--	--