




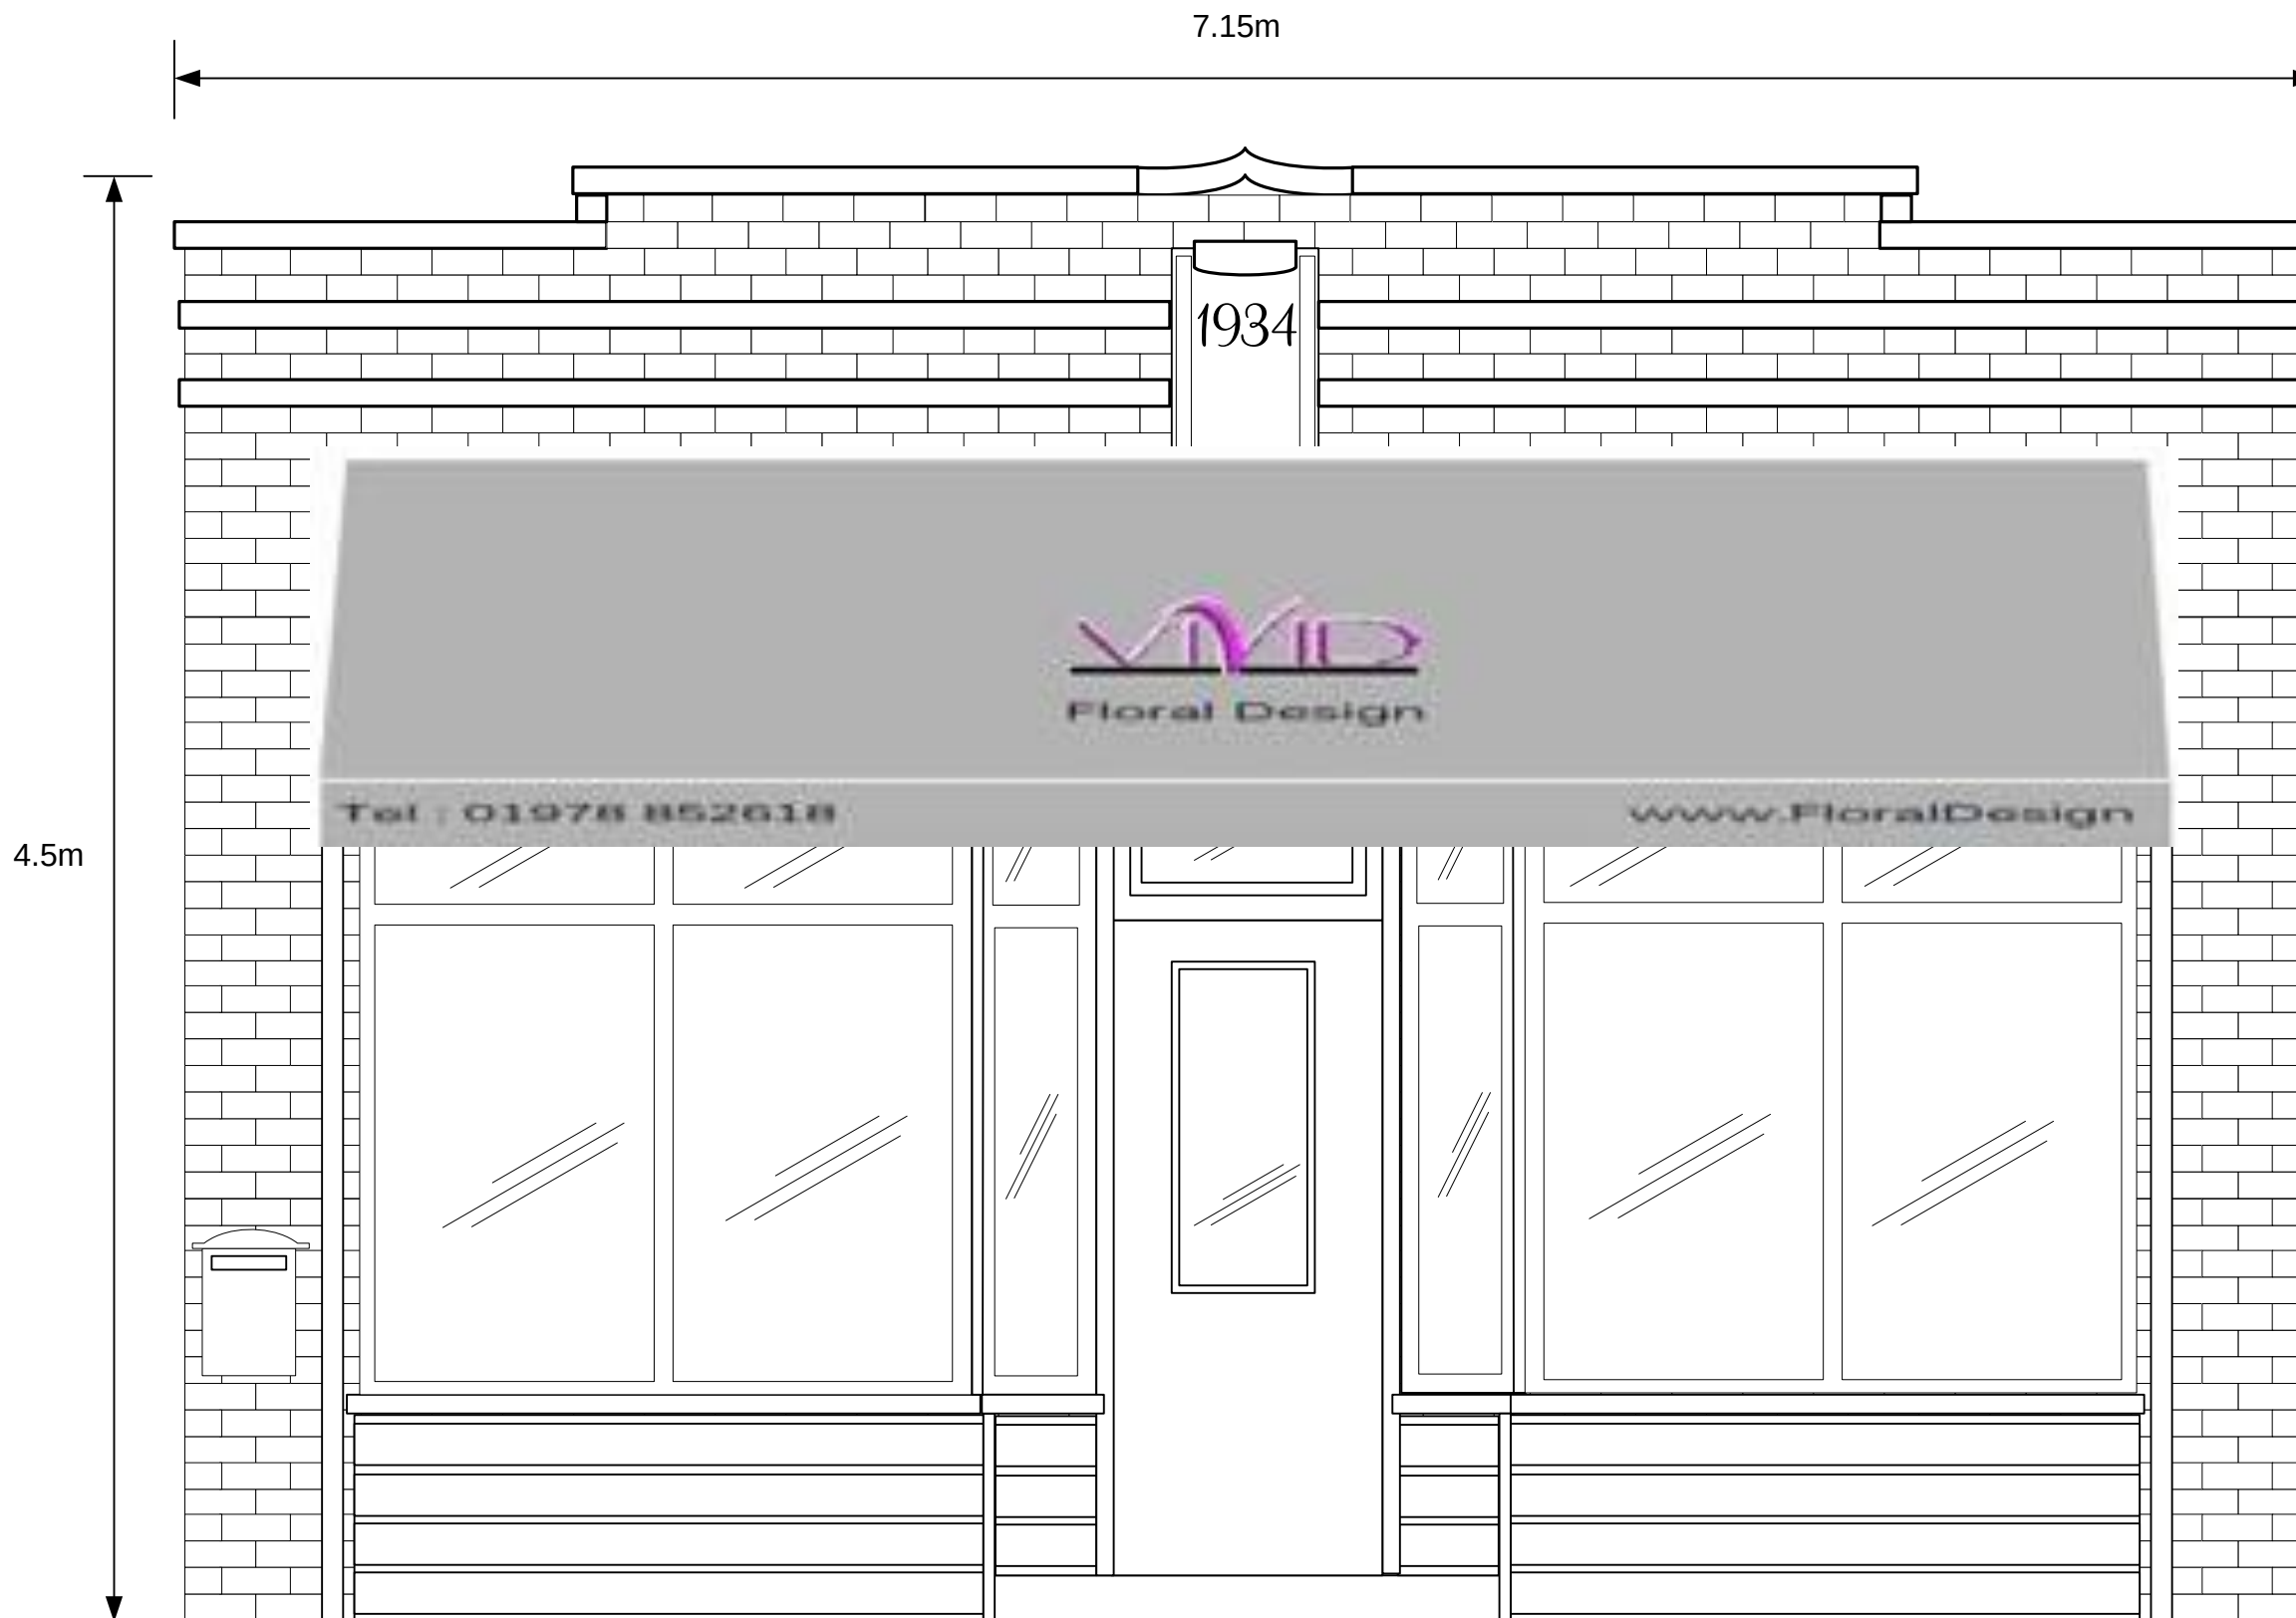

Scale 1:25 @ A3

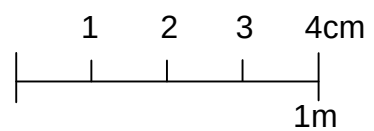

Shop front
elevation
Document
Ref D

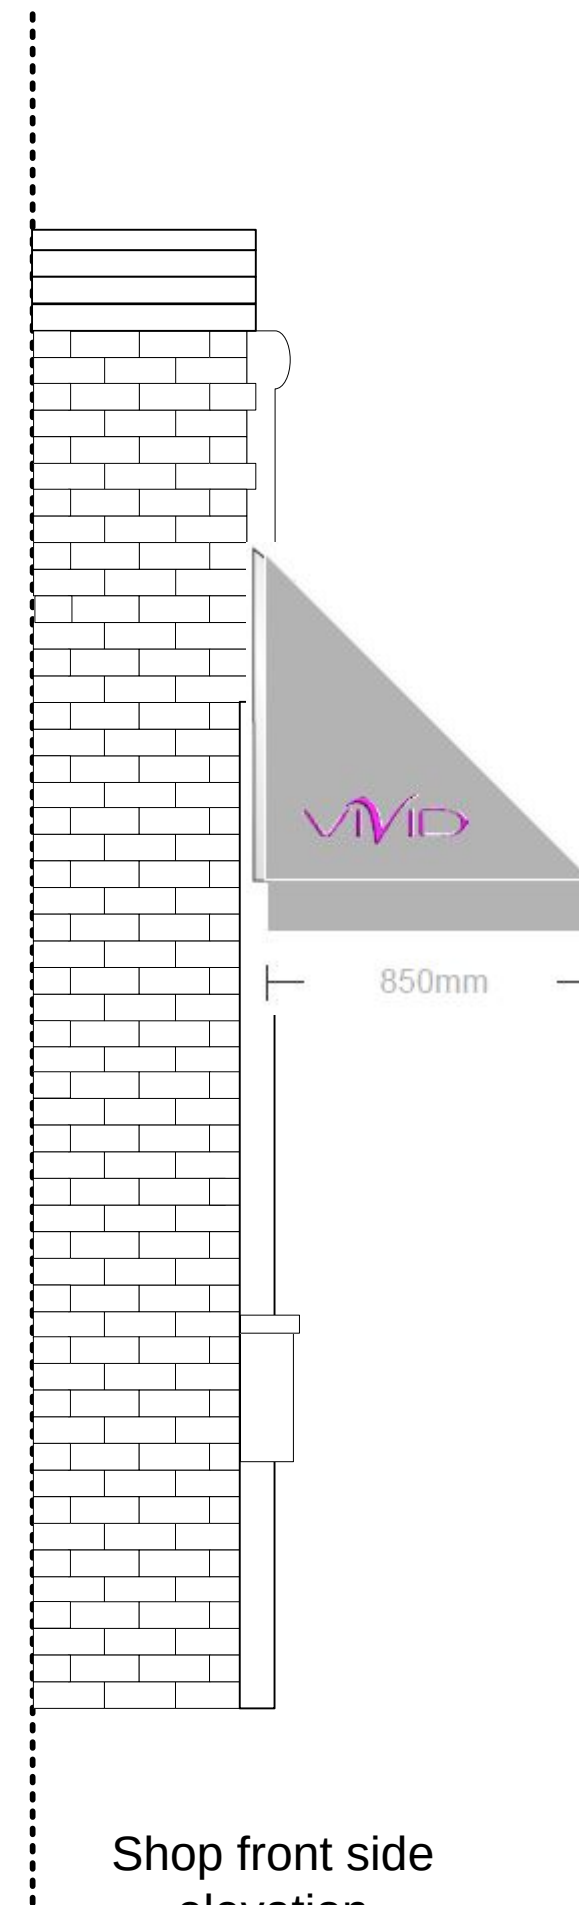

Shop front side
elevation