



Proposed Section @ 1:50

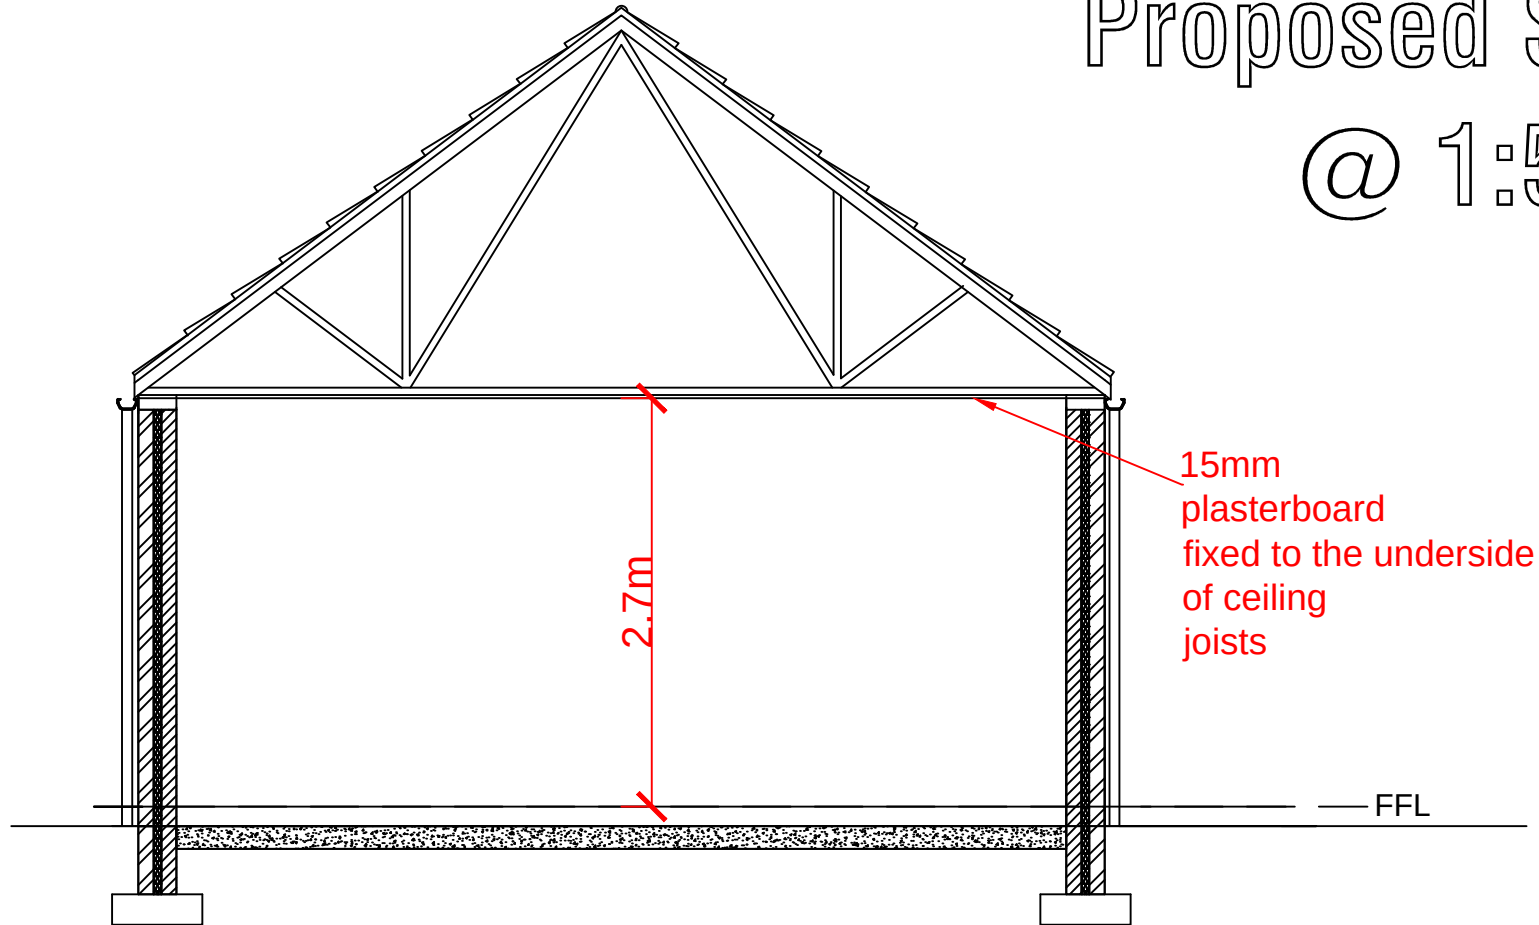

SCALE BAR 1:50

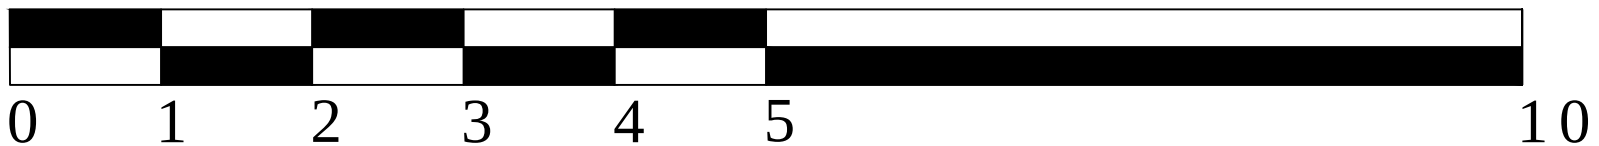

Grantley Lowe	
chartered surveyors	
34 St Anne Street Liverpool L3 3DS	
t:0151 298 9669 f:0151 298 9670	
www.grantleylowe.co.uk	
Rev	Revisions
Client	Fairpark Care Limited
Job Title	Hullah Farm - 5 x Bay Garage
Drawing Title	Proposed Section
Draft / initial / schematic	☐
plan	☐
Planning	☒
Building Regulations	☐
Structural	☐
Construction	☐
As Built	☐
Scale	1:50 @ A4
Date	Aug 2022
Drawn By	WJJ
Drawing No.	3513-44
Rev	