



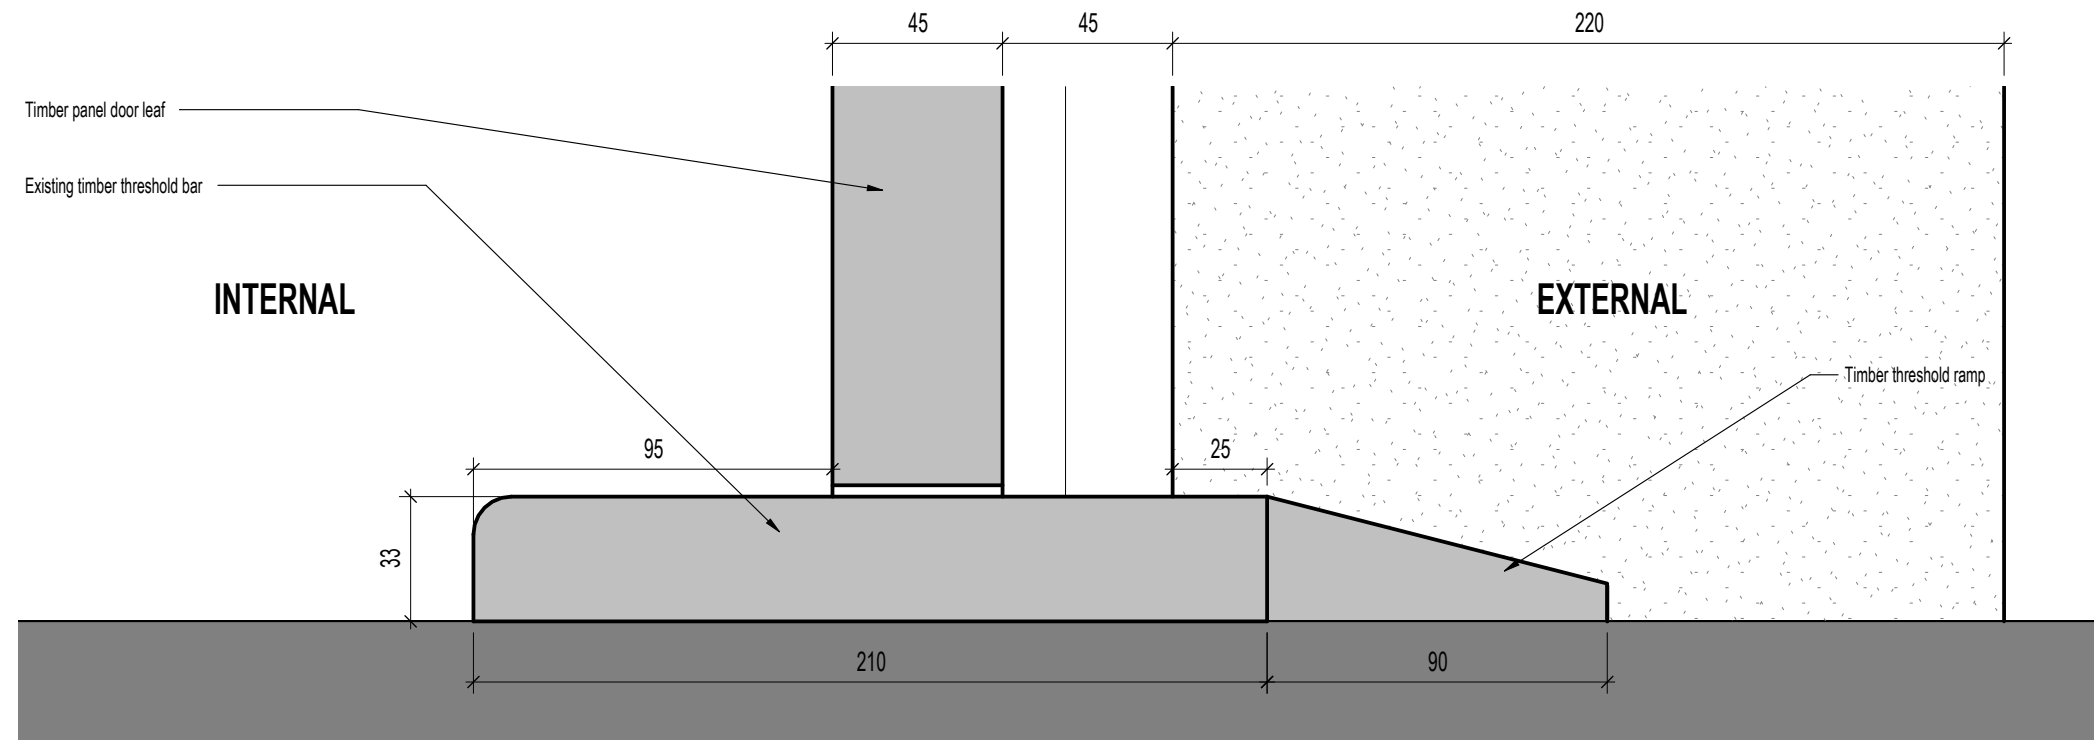

Door Threshold Section - Existing

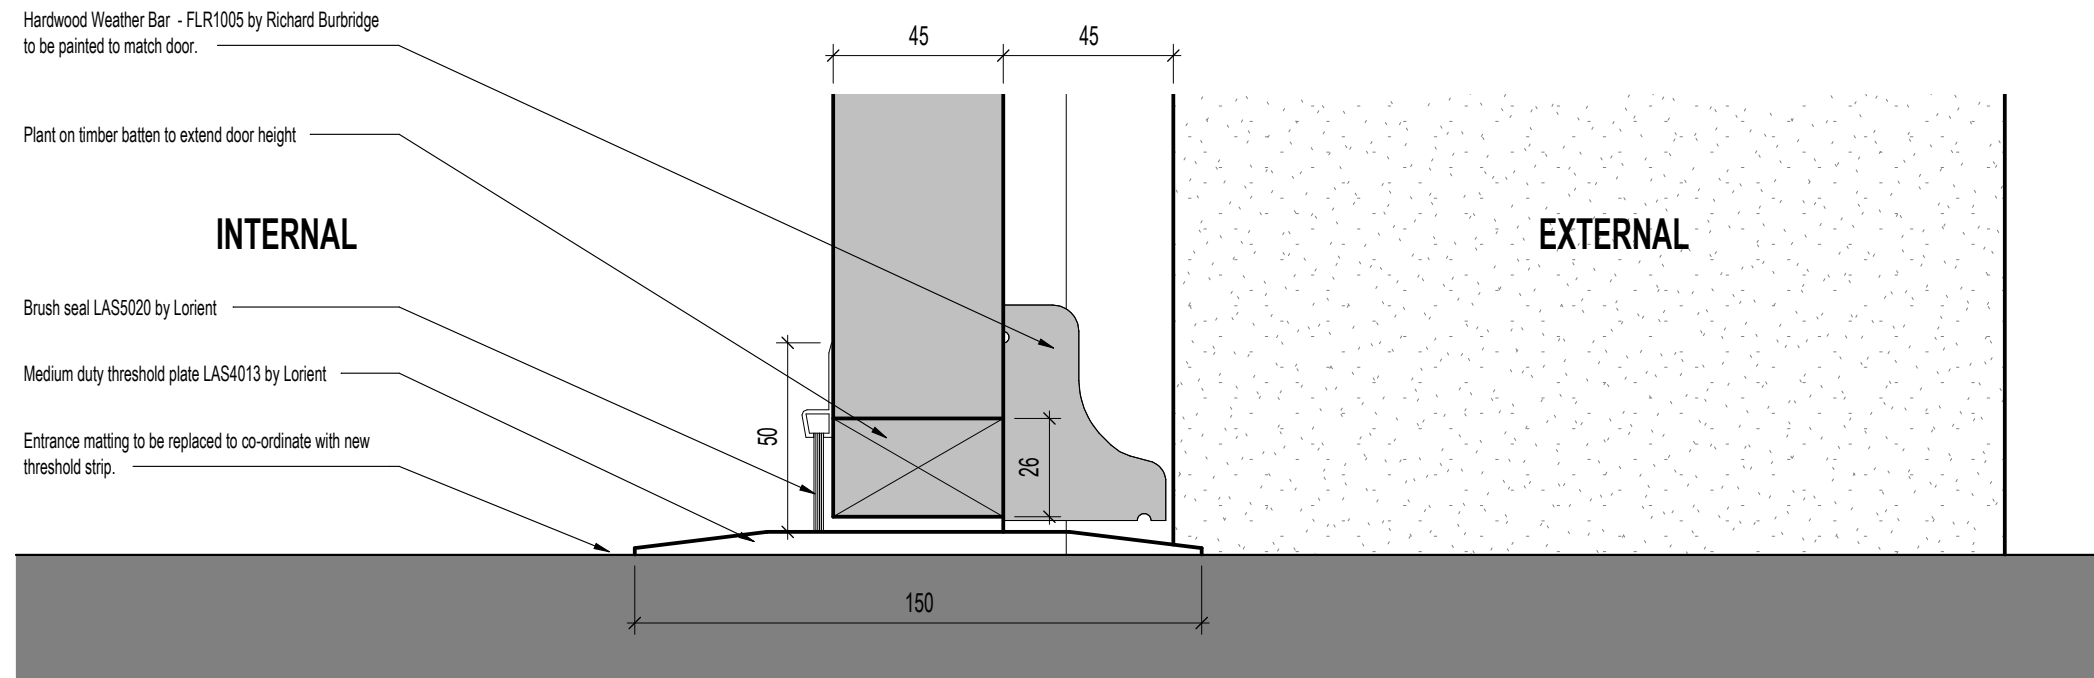

Door Threshold Section - Proposed

Construction (Design and Management) Regulations

Design risk assessments are carried out throughout the design stage of this project in accordance with company procedures and manuals. Where reasonably possible all areas of risk applicable to design and end use of the construction have been identified and then eliminated, mitigated or recorded as a residual risk. Note that general risks of which a competent designer or contractor should be aware are not included. This drawing is to be read in conjunction with the Pre-construction Information and all related documents prepared in accordance with the current Construction (Design and Management) Regulations 2015 and all applicable Health and Safety legislation as currently amended.

P0	First revision prepared for listed building consent application.	26/05/2022
REV	DESCRIPTION DRAWN BY CHECKED BY APPROVED BY	DATE
RIBA PLAN OF WORK WORKSTAGE	LEVEL OF MODEL DEFINITION (LoD)	

PURPOSE OF ISSUE - SUITABLE FOR ... STATUS or SUITABILITY

lawray architects
penseiri

CARDIFF 029 2052 8140
LONDON 0207 138 3560
WREXHAM 01978 357 887
www.lawray.co.uk

CLIENT
Glyndwr University

PROJECT TITLE
Accessible Entrance

DRAWING TITLE
Door Threshold Detail - Existing & Proposed

PROJECT No 1872	SCALE @ A3 1 : 2
DRAWING No BS1192:2007 +A2:2016) & BS EN ISO19650	1192: Project - Originator - Volume - Level - Type - Role - Number 19650: Project - Originator - Functional - Spatial - Form - Discipline - Number Breakdown Breakdown REVISION A-315001 P0
DO NOT SCALE	Any discrepancy or query concerning this drawing should be referred to the Architect Copyright © LAWRAY LIMITED Registered Office: Greenmeadow Springs, 1 Cae Gwrydd, Tongwynlais, CARDIFF CF15 7AB Reg. Co. No. 2724178, VAT Reg. No. 134 2146 06