



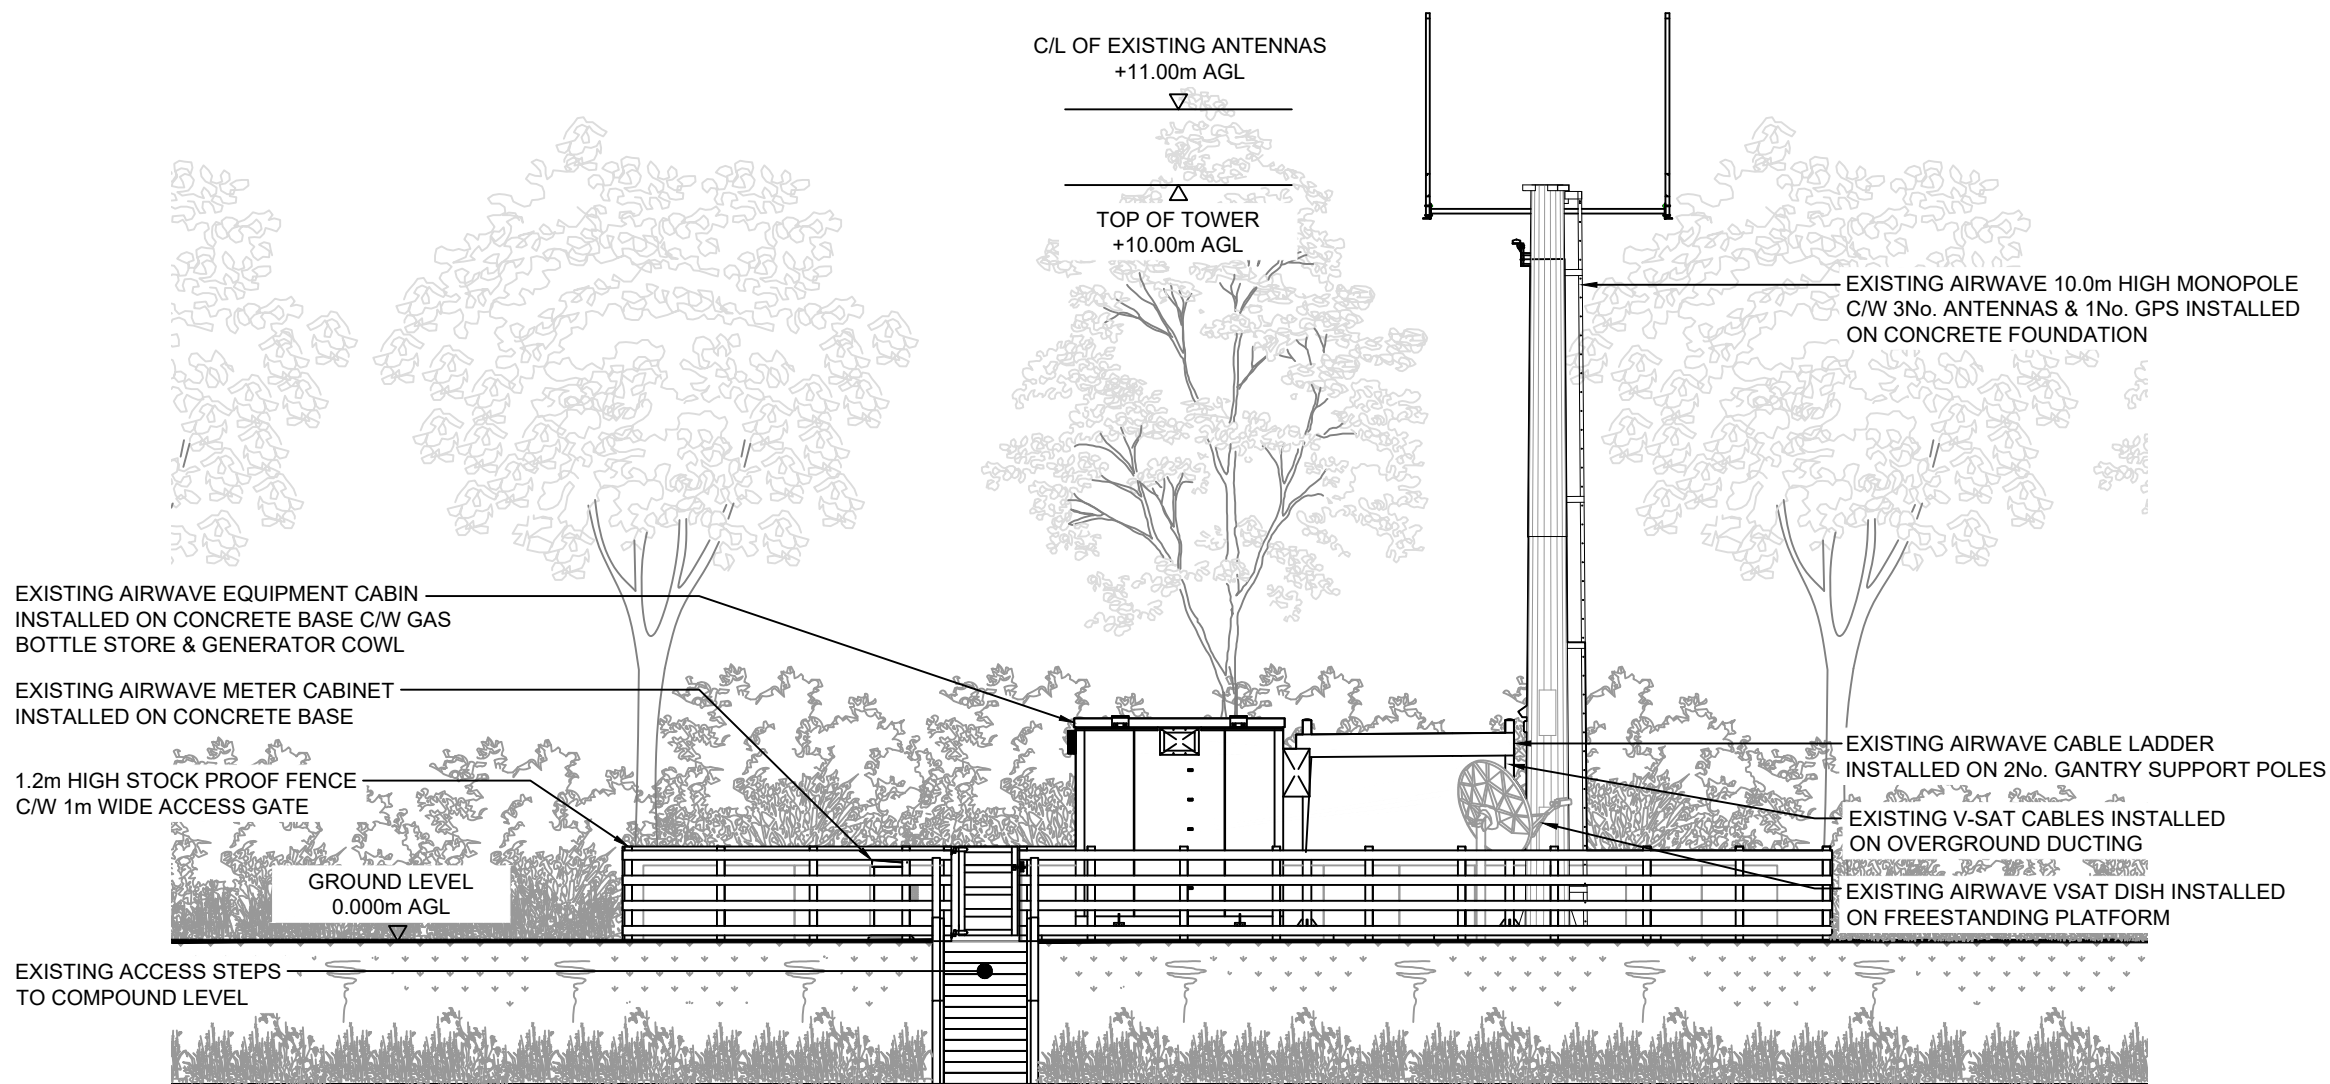

EXISTING SITE ELEVATION

(SCALE 1:100)

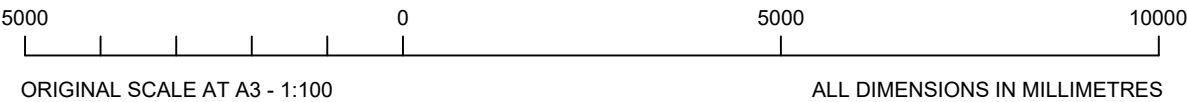

NOTE: ORIGINAL DRAWING SIZE A3

NOTES

1. This drawing to be read in conjunction with NWA068 Series drawings and standard Airwave drawings.
2. All dimensions are in mm unless otherwise stated.


A	28.04.22	PLANNING ISSUE	DB	AM
Rev	Date	Amendments	Drawn By	Approved By



HEYROD COMMUNICATIONS LTD

Tel: 0161 6224160
Fax: 0161 6224161

Thornley House,
Overens Street,
Oldham, OL4 1LA

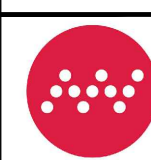


AIRWAVE
a Motorola Solutions Company

Job Title
**PANDY-GLYNN VALLEY TRAMWAY
CHIRK CASTLE, PANDY, GLYN CEIRIOG
WREXHAM, CLYWD, LL20 7NU**

Drawing Title
**PLANNING
EXISTING SITE ELEVATION
SHEET 04**

Scale 1:100	Version V.1	
Drawn by DB	Checked by AM	Approved by PW
Date Drawn 28.04.22	Date Checked 28.04.22	Date Approved 28.04.22

Drawing No. **NWA068-GA-04**

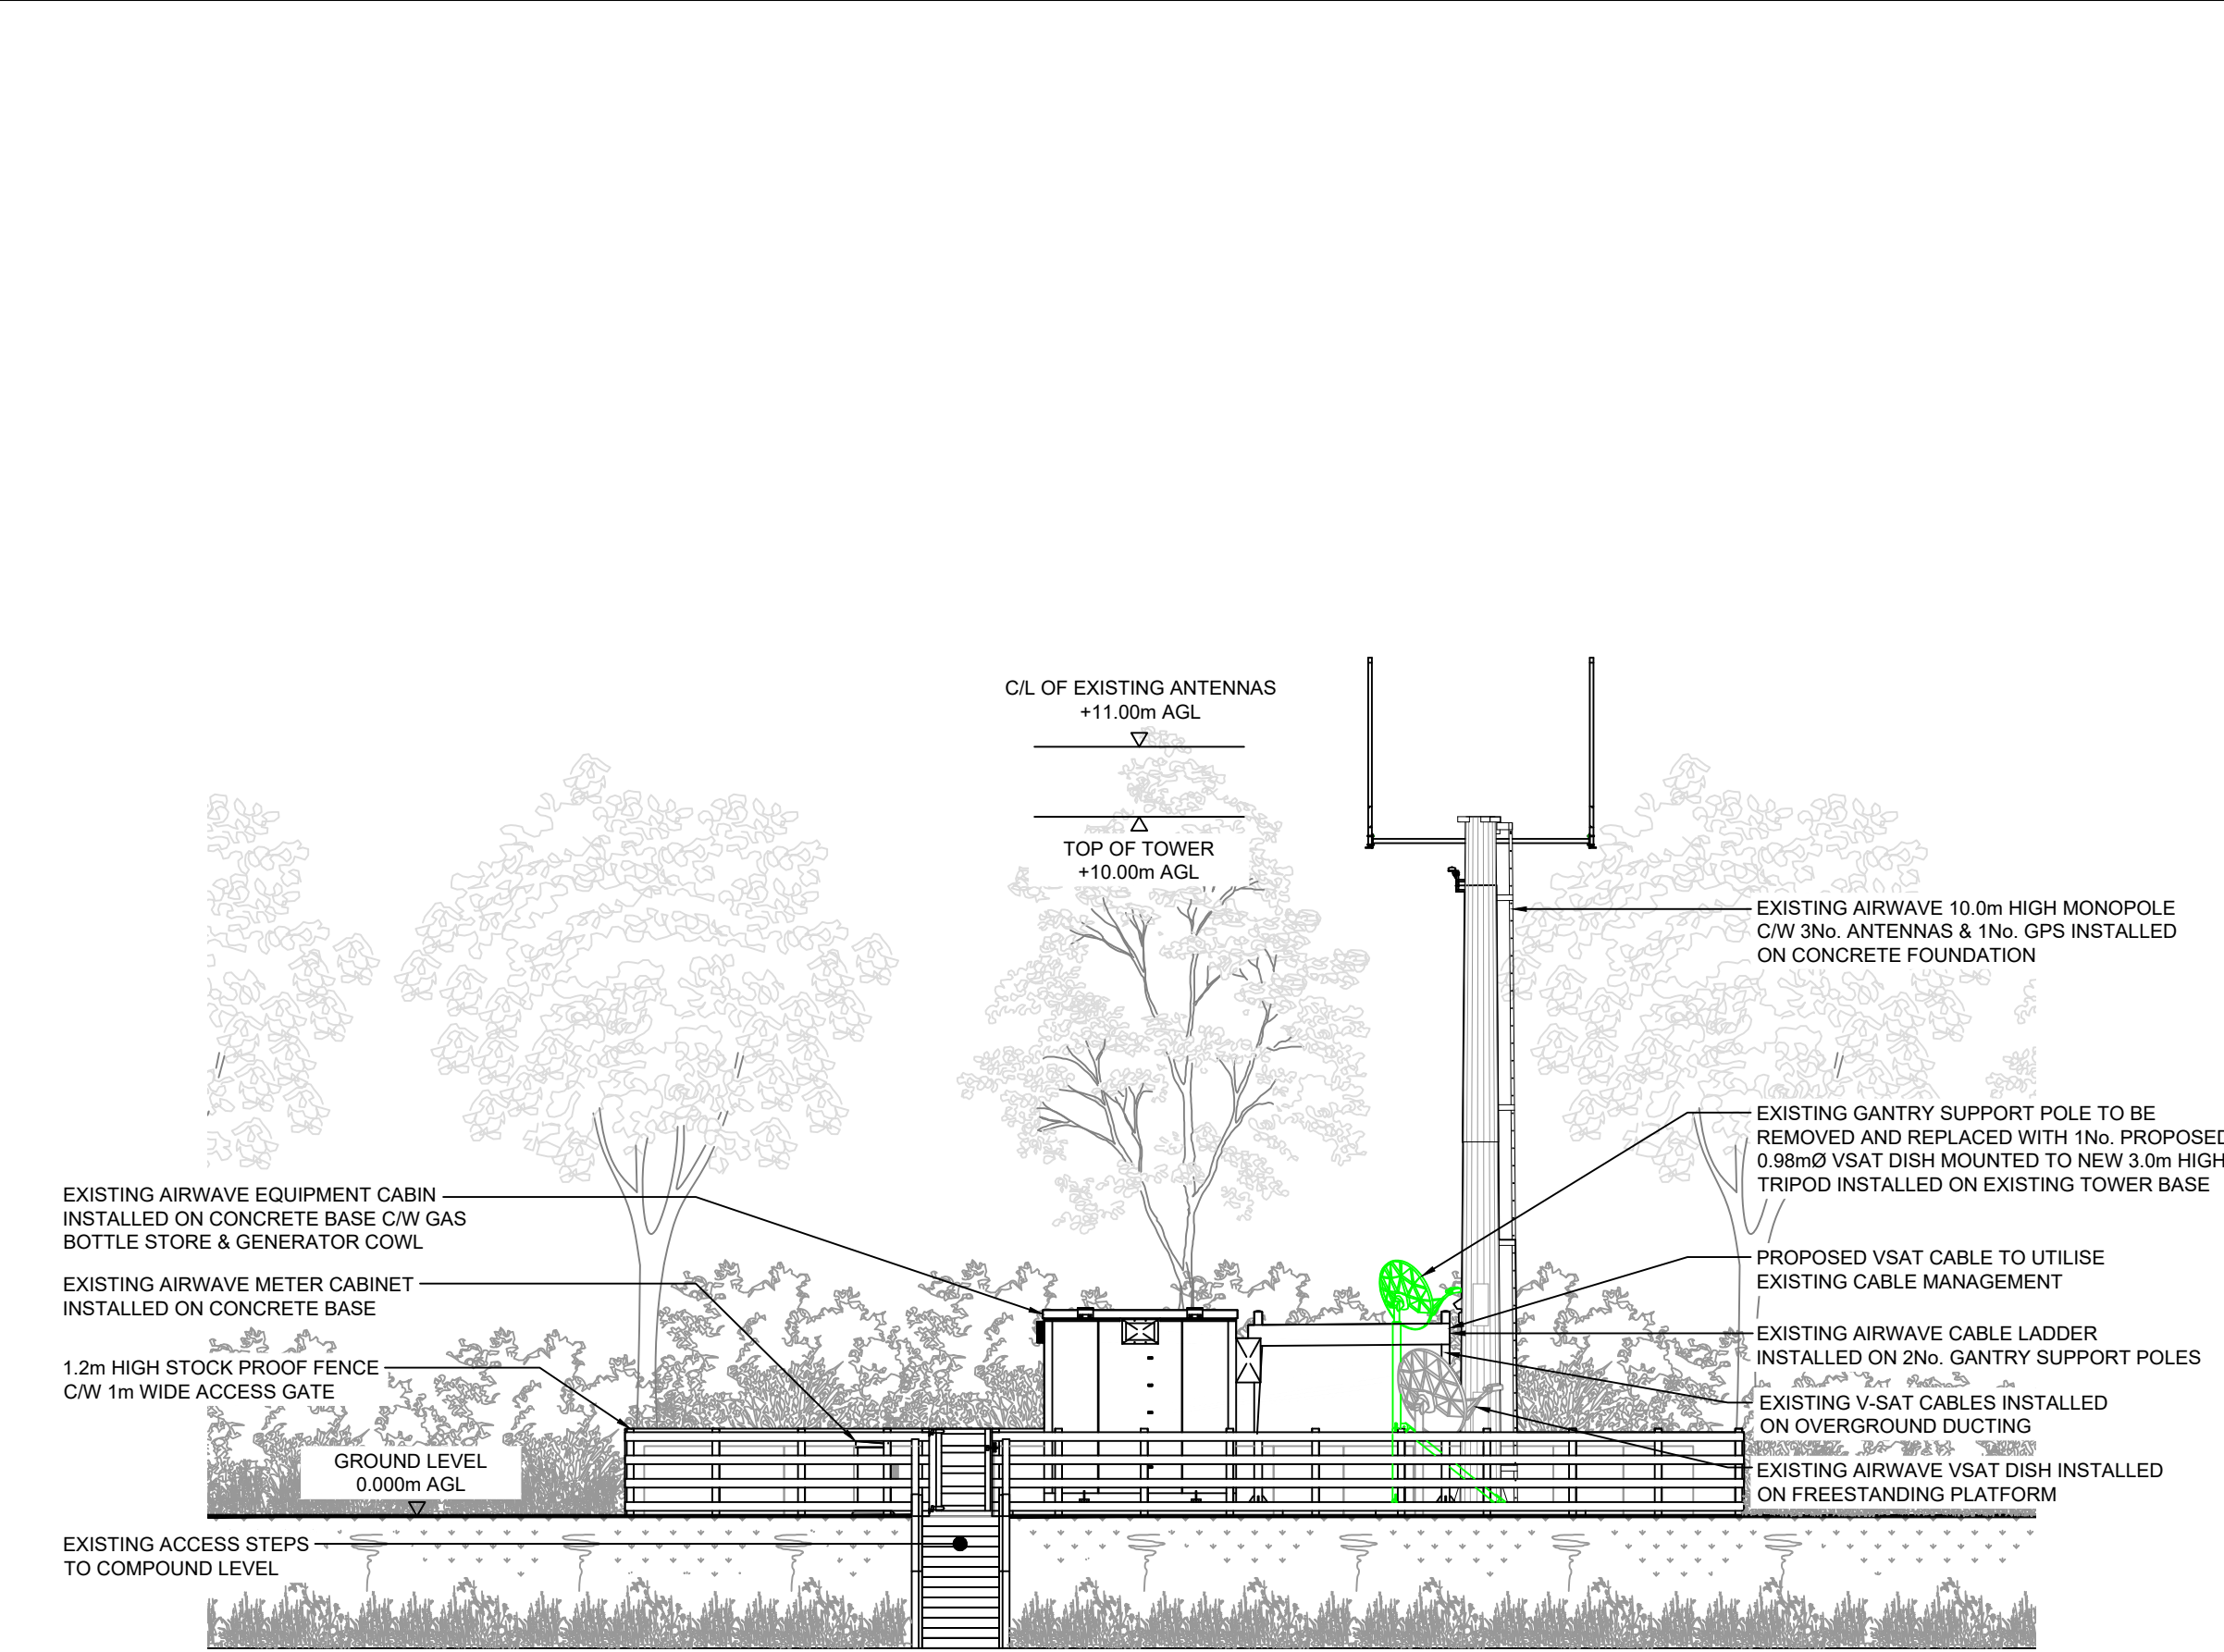

The design of this site is in accordance with the following design documentation:

Radio Base Station Design Guide & Specification	- Issue Date 03.02.06
Technical Guidance Notes	- TGN 0092 to TGN 0124 inclusive.

NOTE: ORIGINAL DRAWING SIZE A3

- NOTES
1. This drawing to be read in conjunction with NWA068 Series drawings and standard Airwave drawings.
 2. All dimensions are in mm unless otherwise stated.


A	28.04.22	PLANNING ISSUE	DB	AM
Rev	Date	Amendments	Drawn By	Approved By



HEYROD COMMUNICATIONS LTD

Tel: 0161 6224160
Fax: 0161 6224161

Thornley House,
Overens Street,
Oldham, OL4 1LA

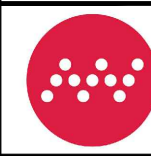

AIRWAVE
a Motorola Solutions Company

Job Title


PANDY-GLYNN VALLEY TRAMWAY
CHIRK CASTLE, PANDY, GLYN CEIRIOG
WREXHAM, CLYWD, LL20 7NU

Drawing Title

PLANNING
PROPOSED SITE ELEVATION
SHEET 05

Scale 1:100	Version V.1	Approved by PW
Drawn by DB	Checked by AM	Date Approved 28.04.22
Date Drawn 28.04.22	Date Checked 28.04.22	

Drawing No. NWA068-GA-05

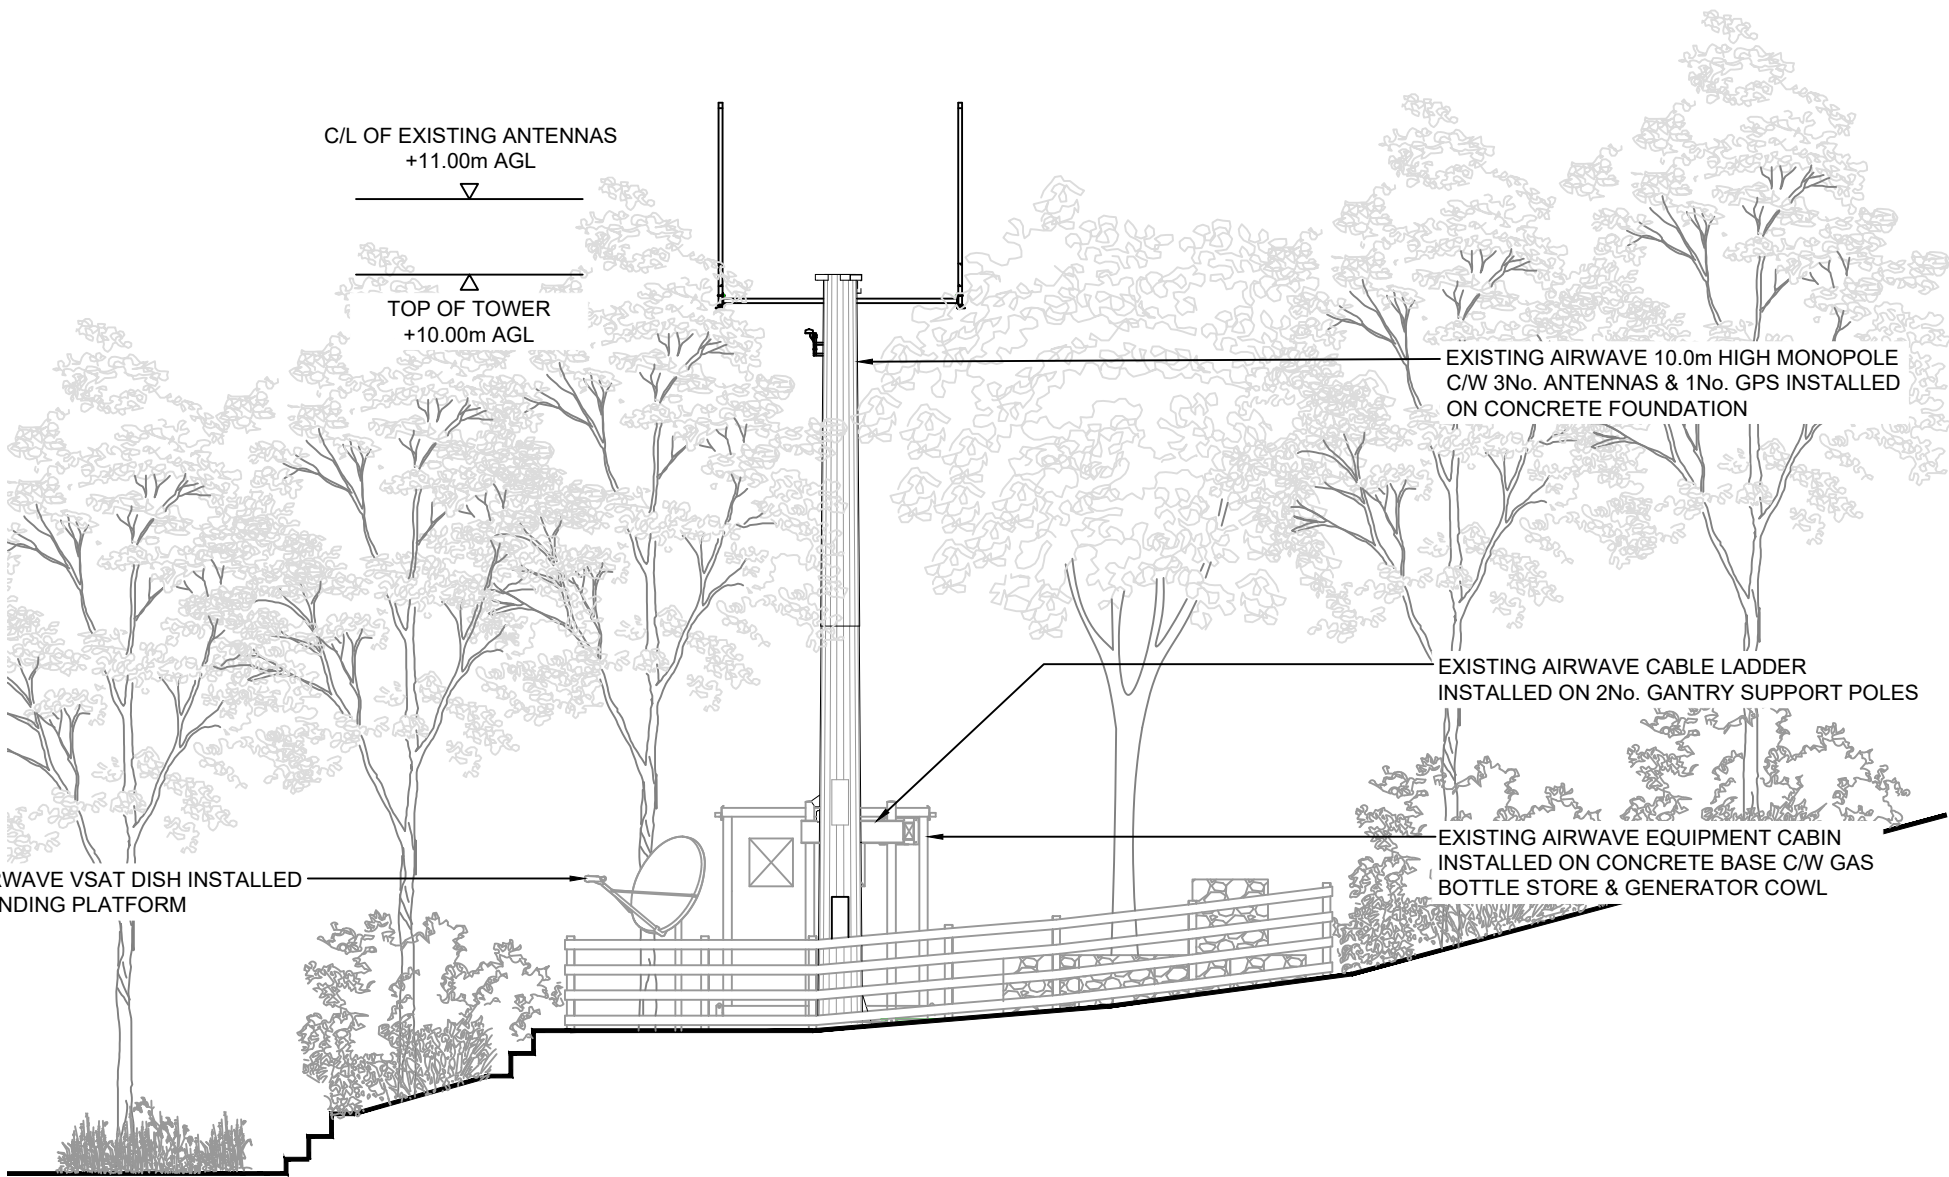

EXISTING SOUTH SITE ELEVATION
(SCALE 1:100)

The design of this site is in accordance with the following design documentation:

Radio Base Station Design Guide & Specification	- Issue Date 03.02.06
Technical Guidance Notes	- TGN 0092 to TGN 0124 inclusive.

NOTE: ORIGINAL DRAWING SIZE A3

- NOTES
1. This drawing to be read in conjunction with NWA068 Series drawings and standard Airwave drawings.
 2. All dimensions are in mm unless otherwise stated.


A	23.06.22	PLANNING ISSUE	DB	AM
Rev	Date	Amendments	Drawn By	Approved By



HEYROD COMMUNICATIONS LTD

Tel: 0161 6224160
Fax: 0161 6224161

Thornley House,
Overens Street,
Oldham, OL4 1LA

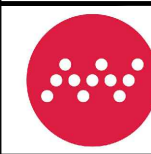

AIRWAVE
a Motorola Solutions Company


Job Title

PANDY-GLYNN VALLEY TRAMWAY
CHIRK CASTLE, PANDY, GLYN CEIRIOG
WREXHAM, CLYWD, LL20 7NU

Drawing Title

PLANNING
EXISTING SOUTH SITE ELEVATION
SHEET 08

Scale 1:100	Version V.1	
Drawn by DB	Checked by AM	Approved by PW
Date Drawn 28.04.22	Date Checked 28.04.22	Date Approved 28.04.22
Drawing No. NWA068-GA-08		

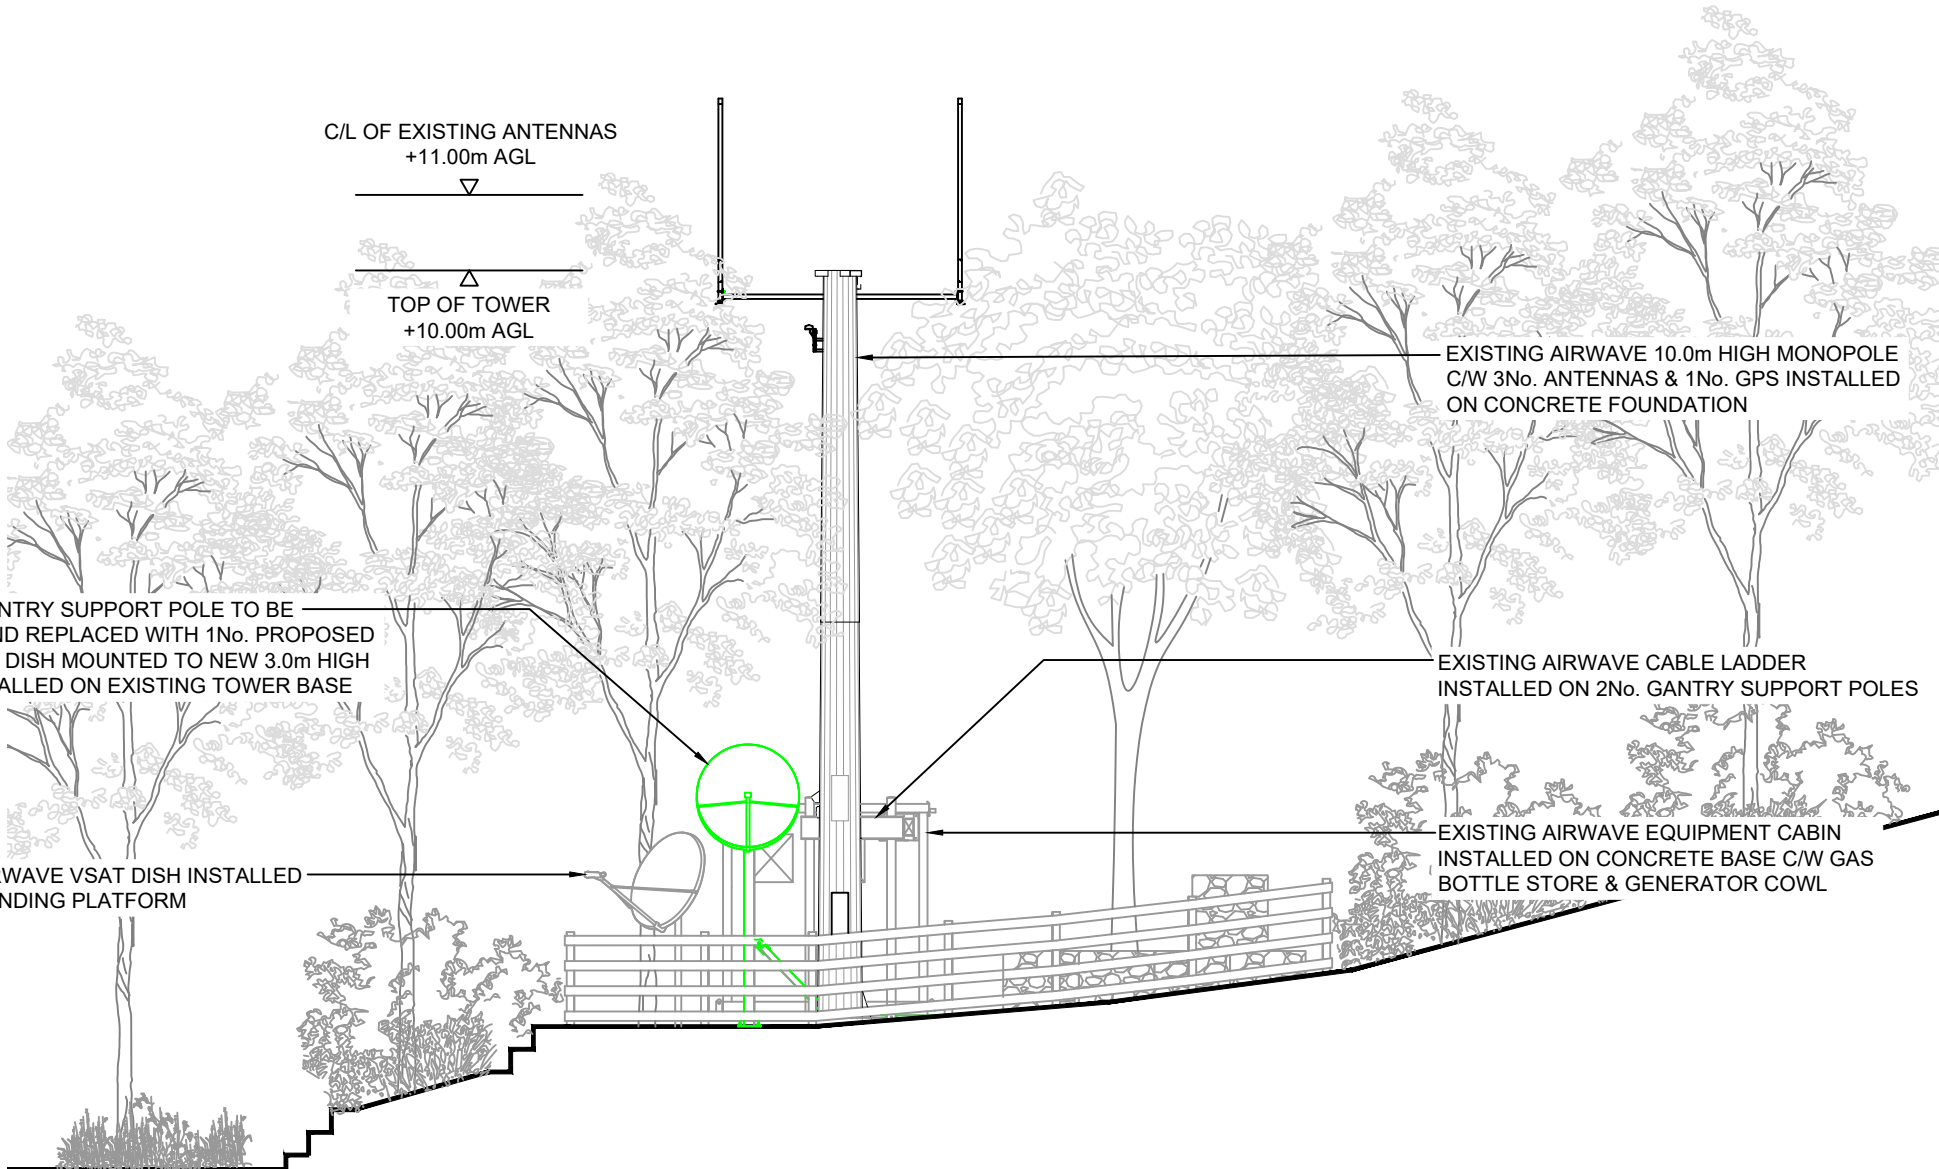

PROPOSED SOUTH SITE ELEVATION
(SCALE 1:100)

The design of this site is in accordance with the following design documentation:

Radio Base Station Design Guide & Specification - Issue Date 03.02.06
Technical Guidance Notes - TGN 0092 to TGN 0124 inclusive.

NOTE: ORIGINAL DRAWING SIZE A3

NOTES

1. This drawing to be read in conjunction with NWA068 Series drawings and standard Airwave drawings.

2. All dimensions are in mm unless otherwise stated.

A	23.06.22	PLANNING ISSUE	DB	AM
Rev	Date	Amendments	Drawn By	Approved By

HEYROD COMMUNICATIONS LTD

Tel: 0161 6224160
Fax: 0161 6224161

Thornley House,
Overens Street,
Oldham, OL4 1LA

AIRWAVE
a Motorola Solutions Company


Job Title

PANDY-GLYNN VALLEY TRAMWAY
CHIRK CASTLE, PANDY, GLYN CEIRIOG
WREXHAM, CLYWD, LL20 7NU

Drawing Title

PLANNING
PROPOSED SOUTH SITE ELEVATION
SHEET 09

Scale N/A	Version V.1	
Drawn by DB	Checked by AM	Approved by PW
Date Drawn 28.04.22	Date Checked 28.04.22	Date Approved 28.04.22
Drawing No.		NWA068-GA-09

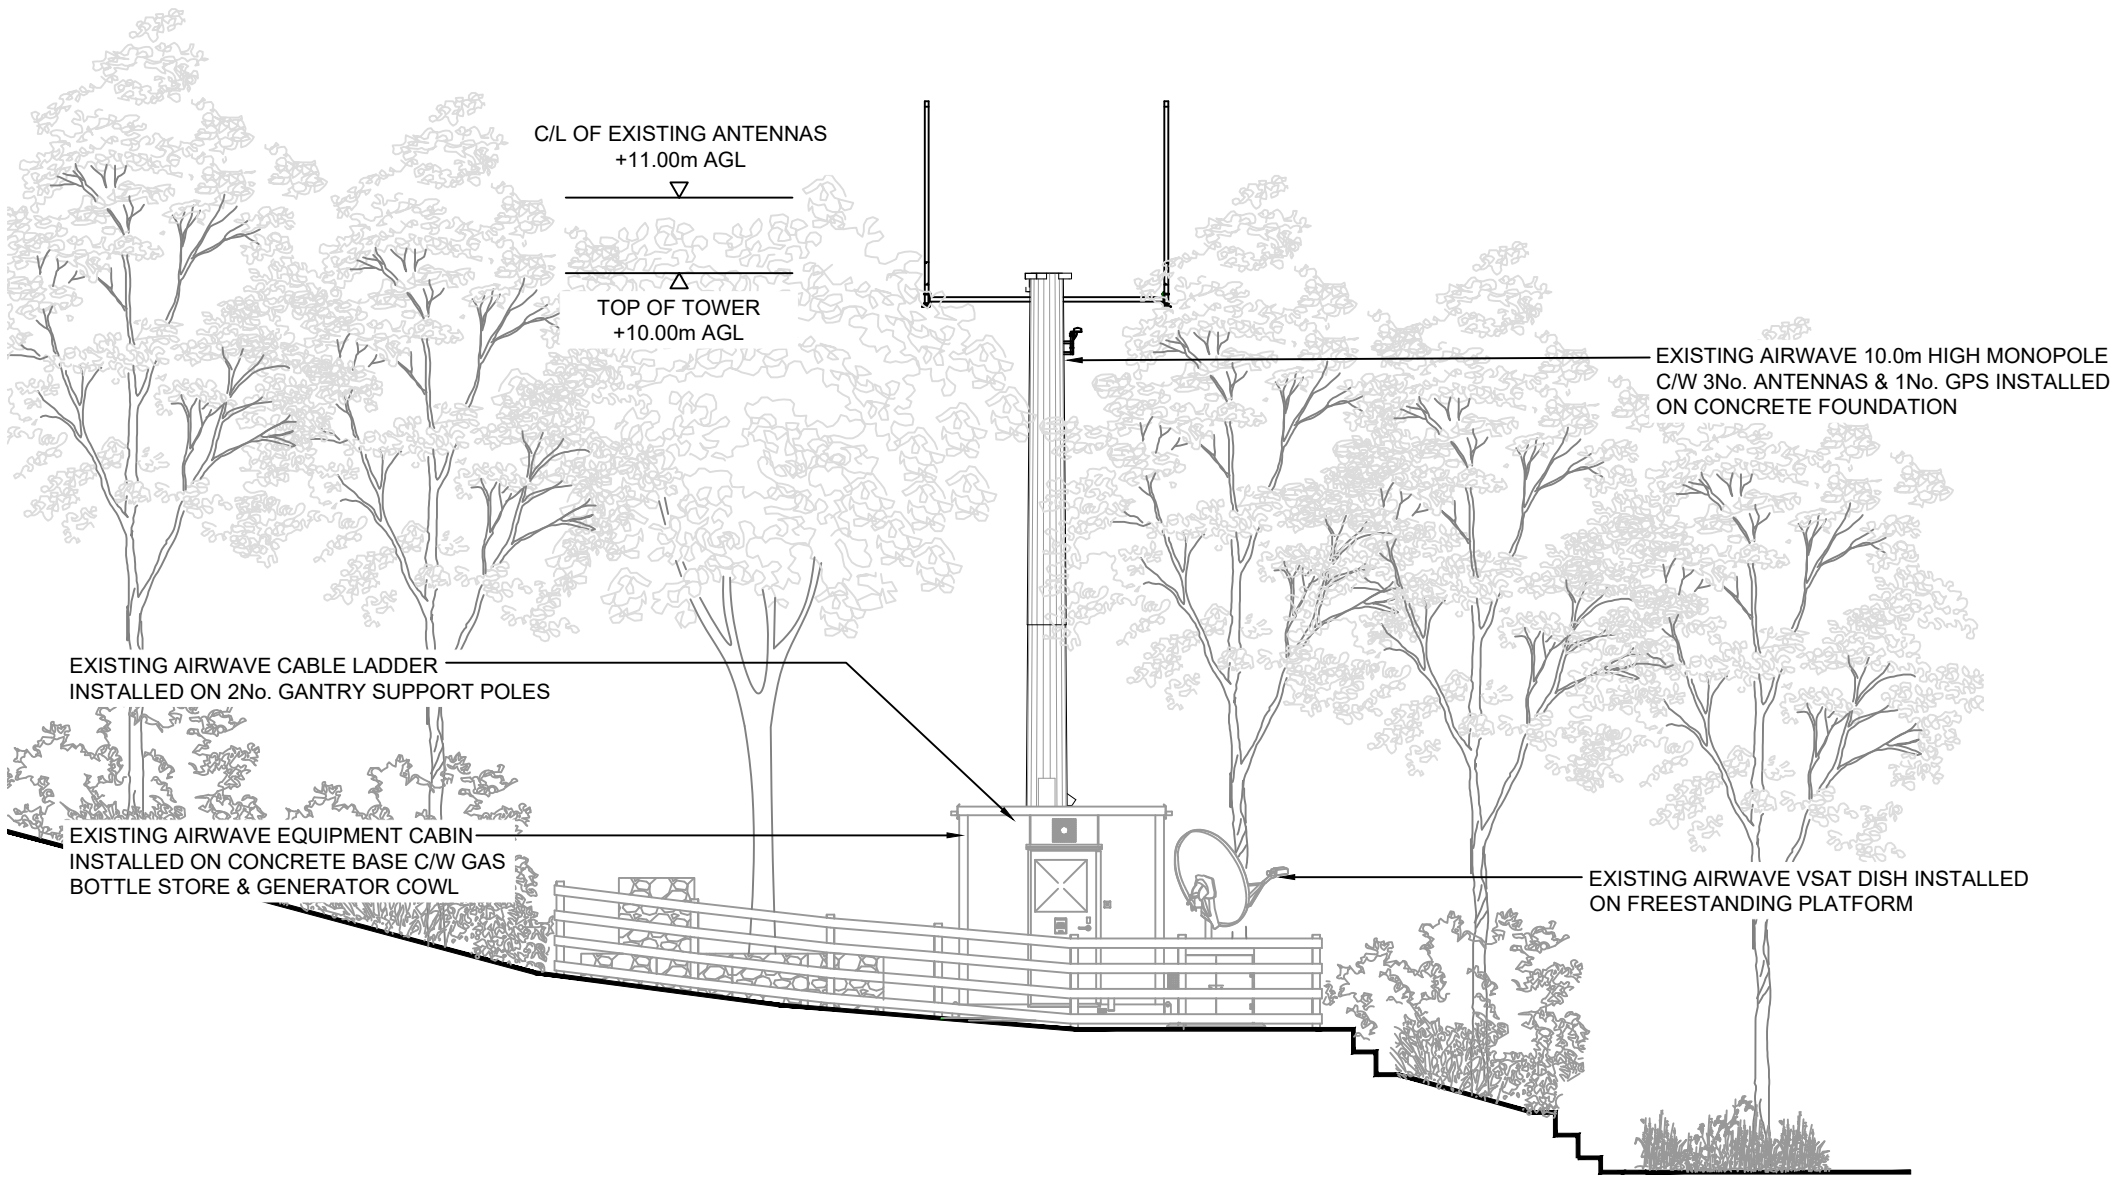

EXISTING NORTH SITE ELEVATION
(SCALE 1:100)

The design of this site is in accordance with the following design documentation:

Radio Base Station Design Guide & Specification	- Issue Date 03.02.06
Technical Guidance Notes	- TGN 0092 to TGN 0124 inclusive.

NOTE: ORIGINAL DRAWING SIZE A3

NOTES

1. This drawing to be read in conjunction with NWA068 Series drawings and standard Airwave drawings.
2. All dimensions are in mm unless otherwise stated.


A	23.06.22	PLANNING ISSUE	DB	AM
Rev	Date	Amendments	Drawn By	Approved By



HEYROD COMMUNICATIONS LTD

Tel: 0161 6224160
Fax: 0161 6224161

Thornley House,
Overens Street,
Oldham, OL4 1LA

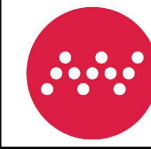


AIRWAVE
a Motorola Solutions Company

Job Title
PANDY-GLYNN VALLEY TRAMWAY
CHIRK CASTLE, PANDY, GLYN CEIRIOG
WREXHAM, CLYWD, LL20 7NU

Drawing Title
PLANNING
EXISTING NORTH SITE ELEVATION
SHEET 10

Scale N/A	Version V.1	
Drawn by DB	Checked by AM	Approved by PW
Date Drawn 28.04.22	Date Checked 28.04.22	Date Approved 28.04.22
Drawing No. NWA068-GA-10		

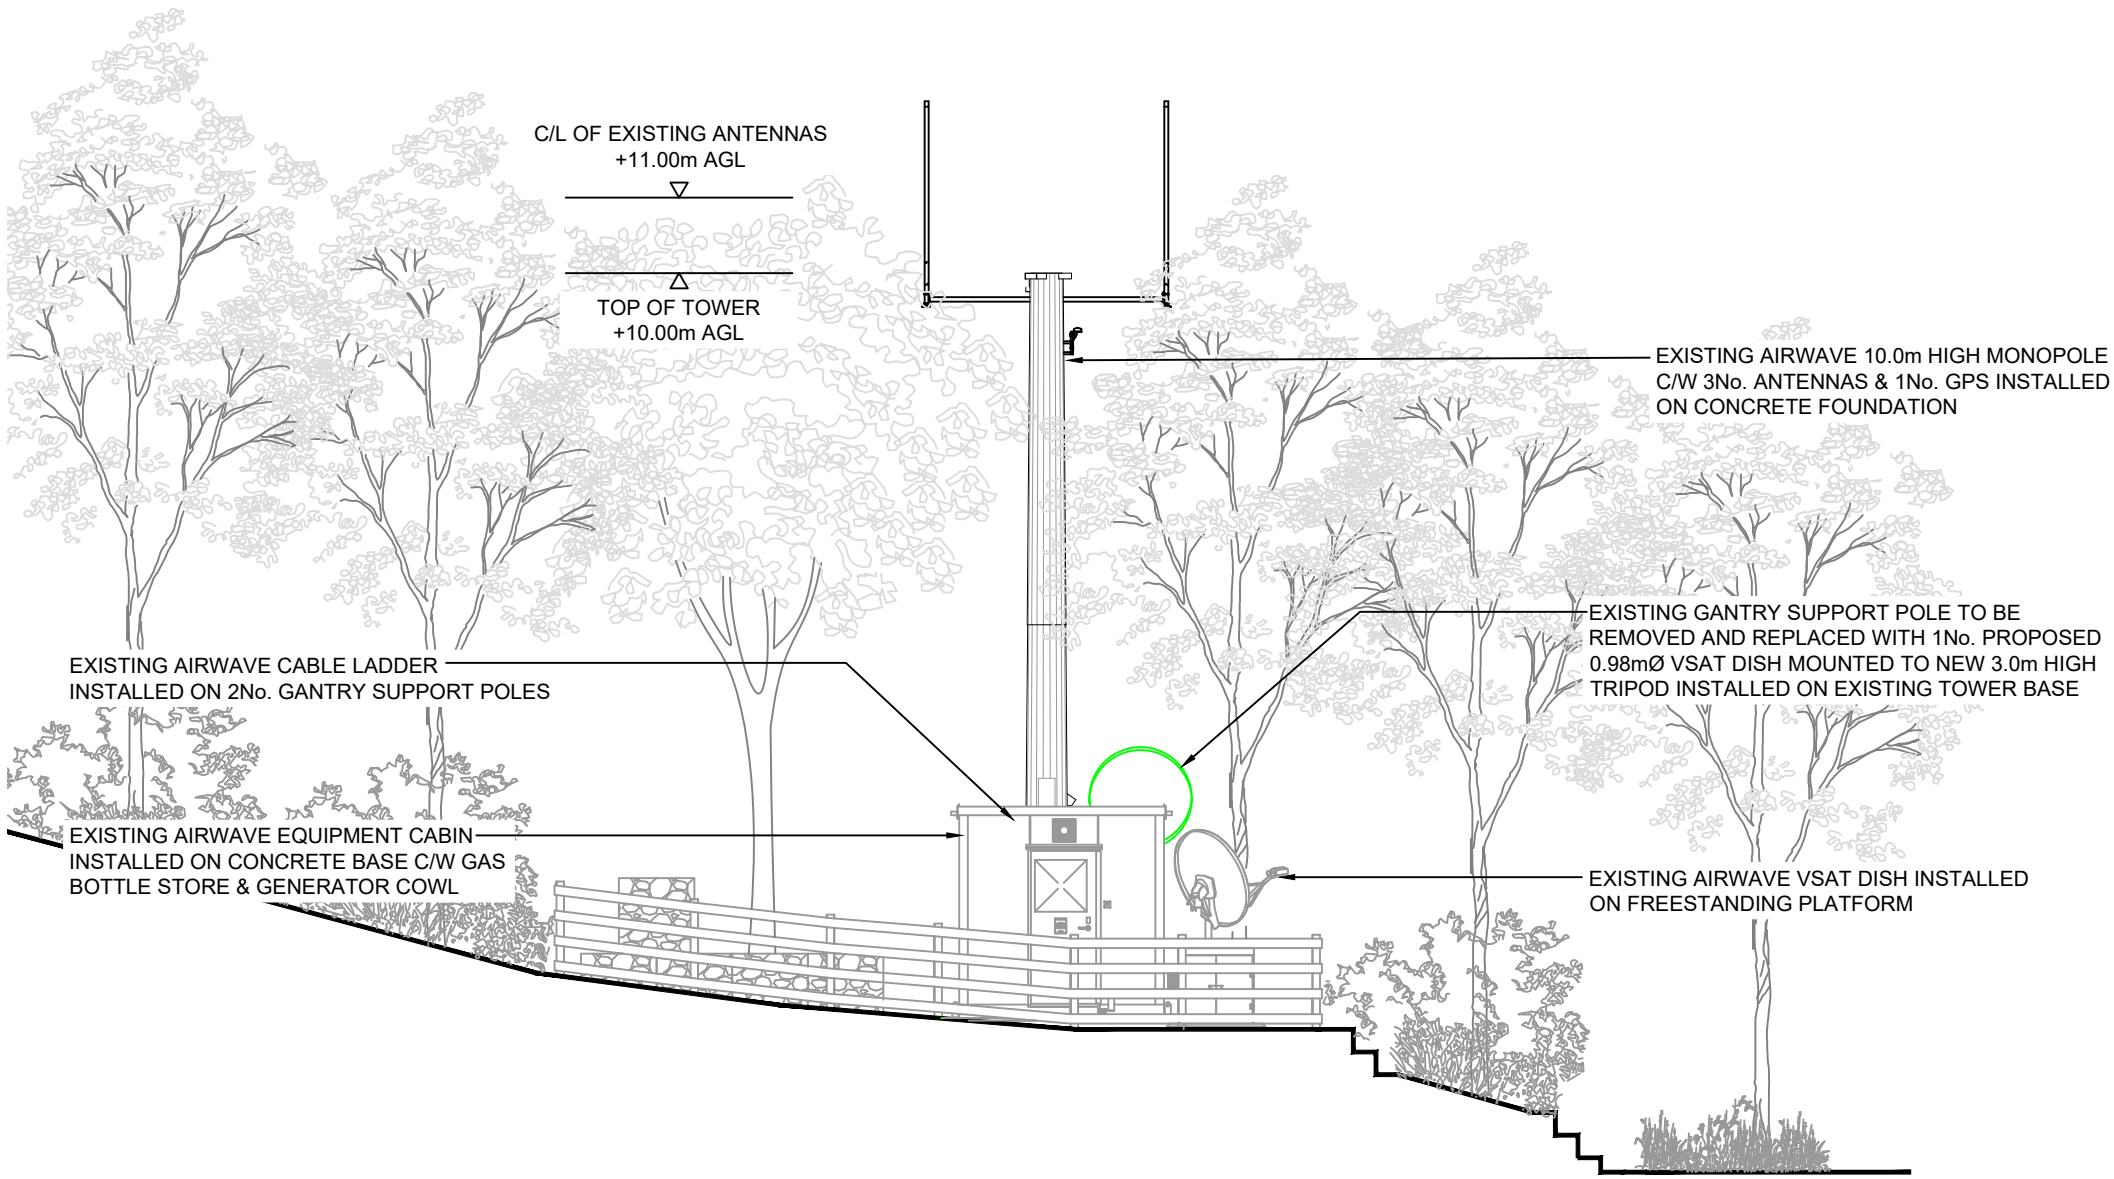

PROPOSED NORTH SITE ELEVATION
(SCALE 1:100)

The design of this site is in accordance with the following design documentation:

Radio Base Station Design Guide & Specification	- Issue Date 03.02.06
Technical Guidance Notes	- TGN 0092 to TGN 0124 inclusive.

NOTE: ORIGINAL DRAWING SIZE A3

- NOTES
1. This drawing to be read in conjunction with NWA068 Series drawings and standard Airwave drawings.
 2. All dimensions are in mm unless otherwise stated.


A	23.06.22	PLANNING ISSUE	DB	AM
Rev	Date	Amendments	Drawn By	Approved By



HEYROD COMMUNICATIONS LTD

Tel: 0161 6224160
Fax: 0161 6224161

Thornley House,
Overens Street,
Oldham, OL4 1LA

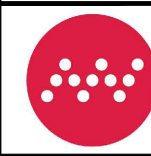

AIRWAVE
a Motorola Solutions Company


Job Title

PANDY-GLYNN VALLEY TRAMWAY
CHIRK CASTLE, PANDY, GLYN CEIRIOG
WREXHAM, CLYWD, LL20 7NU

Drawing Title

PLANNING
PROPOSED NORTH SITE ELEVATION
SHEET 11

Scale N/A	Version V.1	
Drawn by DB	Checked by AM	Approved by PW
Date Drawn 28.04.22	Date Checked 28.04.22	Date Approved 28.04.22
Drawing No. NWA068-GA-11		

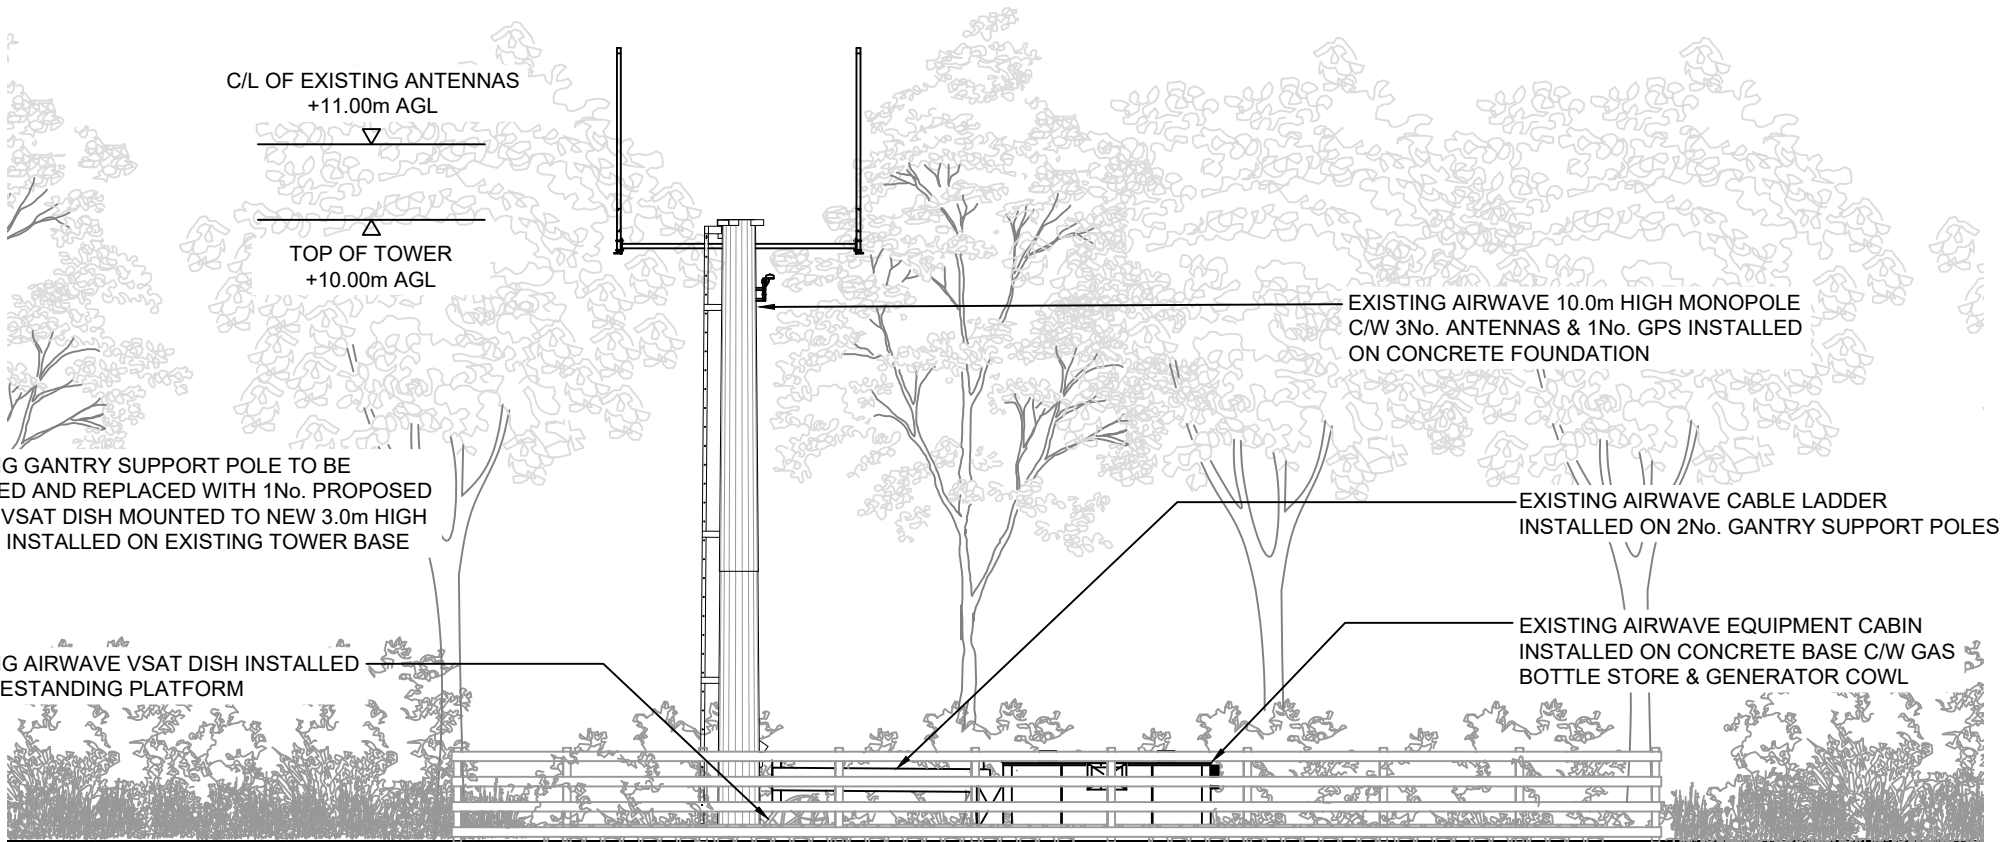

EXISTING WEST SITE ELEVATION
(SCALE 1:100)

The design of this site is in accordance with the following design documentation:

Radio Base Station Design Guide & Specification	- Issue Date 03.02.06
Technical Guidance Notes	- TGN 0092 to TGN 0124 inclusive.

NOTE: ORIGINAL DRAWING SIZE A3

NOTES

1. This drawing to be read in conjunction with NWA068 Series drawings and standard Airwave drawings.
2. All dimensions are in mm unless otherwise stated.


A	23.06.22	PLANNING ISSUE	DB	AM
Rev	Date	Amendments	Drawn By	Approved By



HEYROD COMMUNICATIONS LTD

Thornley House,
Overens Street,
Oldham, OL4 1LA

Tel: 0161 6224160
Fax: 0161 6224161

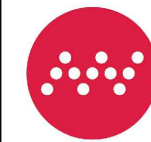


AIRWAVE
a Motorola Solutions Company

Job Title
PANDY-GLYNN VALLEY TRAMWAY
CHIRK CASTLE, PANDY, GLYN CEIRIOG
WREXHAM, CLYWD, LL20 7NU

Drawing Title
PLANNING
EXISTING WEST SITE ELEVATION
SHEET 12

Scale N/A	Version V.1	
Drawn by DB	Checked by AM	Approved by PW
Date Drawn 28.04.22	Date Checked 28.04.22	Date Approved 28.04.22
Drawing No. NWA068-GA-12		

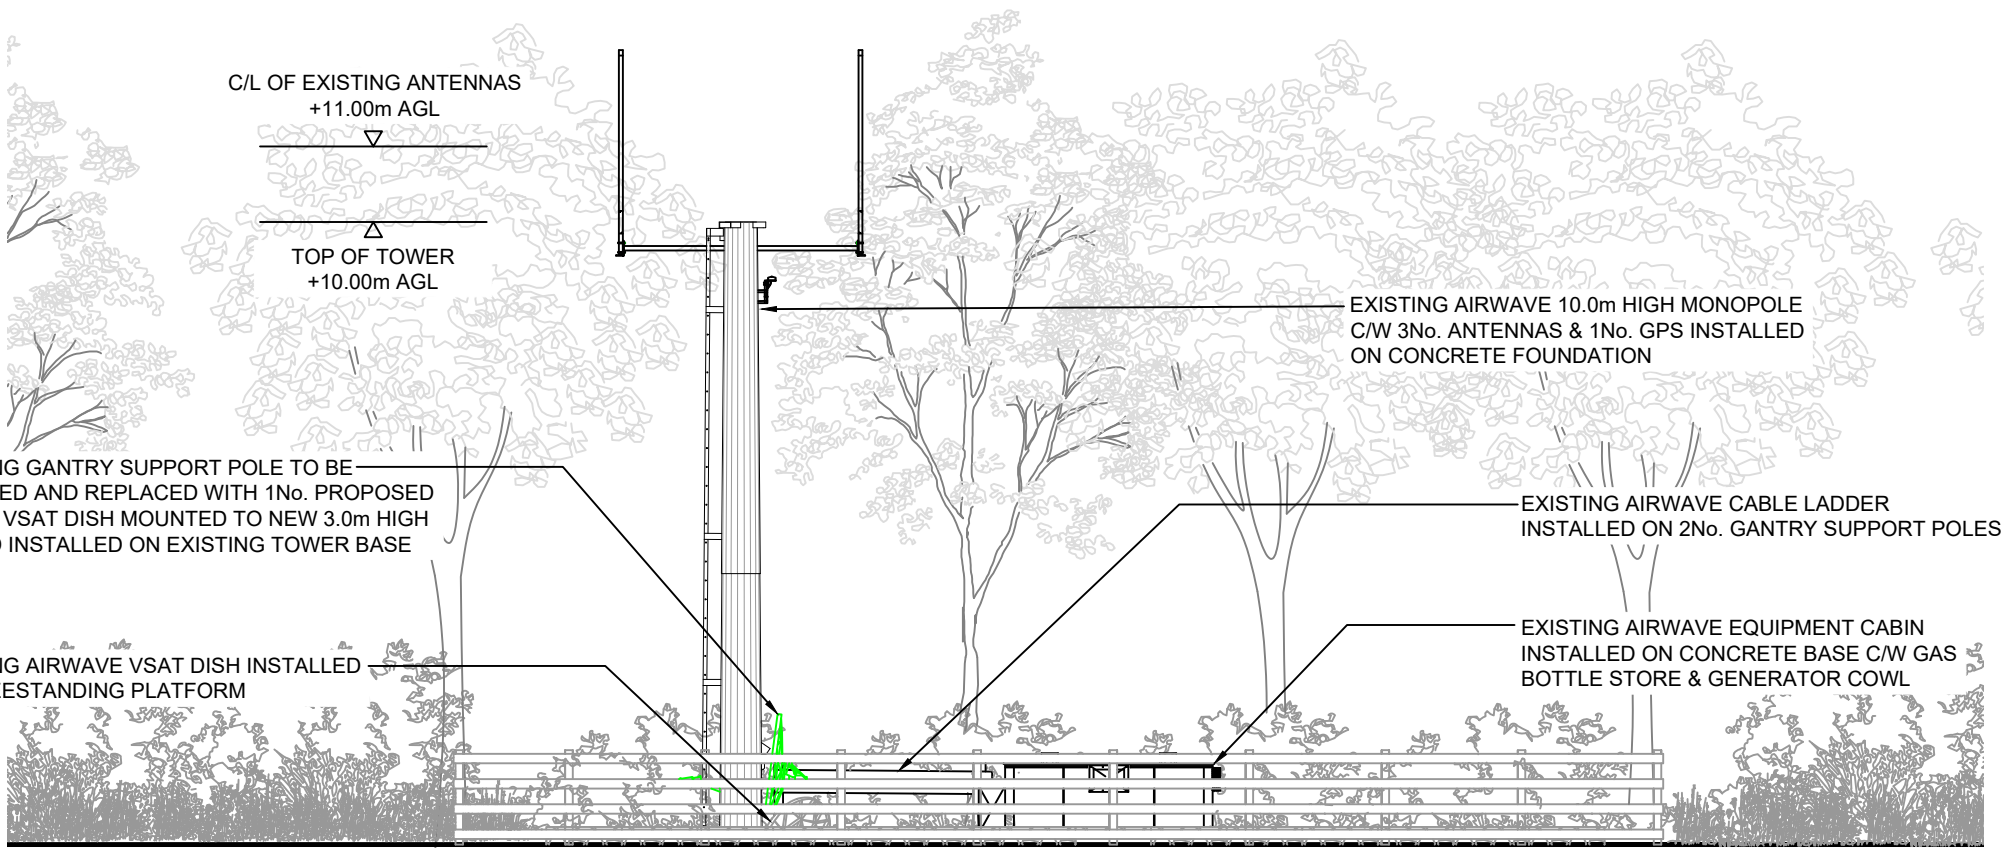

PROPOSED WEST SITE ELEVATION
(SCALE 1:100)

The design of this site is in accordance with the following design documentation:

Radio Base Station Design Guide & Specification	- Issue Date 03.02.06
Technical Guidance Notes	- TGN 0092 to TGN 0124 inclusive.

NOTE: ORIGINAL DRAWING SIZE A3

NOTES

1. This drawing to be read in conjunction with NWA068 Series drawings and standard Airwave drawings.

2. All dimensions are in mm unless otherwise stated.

A	23.06.22	PLANNING ISSUE	DB	AM
Rev	Date	Amendments	Drawn By	Approved By

HEYROD COMMUNICATIONS LTD

Tel: 0161 6224160

Fax: 0161 6224161

Thornley House,

Overens Street,

Oldham, OL4 1LA

AIRWAVE

a Motorola Solutions Company

Job Title

PANDY-GLYNN VALLEY TRAMWAY
CHIRK CASTLE, PANDY, GLYN CEIRIOG
WREXHAM, CLYWD, LL20 7NU

Drawing Title

PLANNING
PROPOSED WEST SITE ELEVATION
SHEET 13

Scale N/A	Version V.1	
Drawn by DB	Checked by AM	Approved by PW
Date Drawn 28.04.22	Date Checked 28.04.22	Date Approved 28.04.22
Drawing No. NWA068-GA-13		