
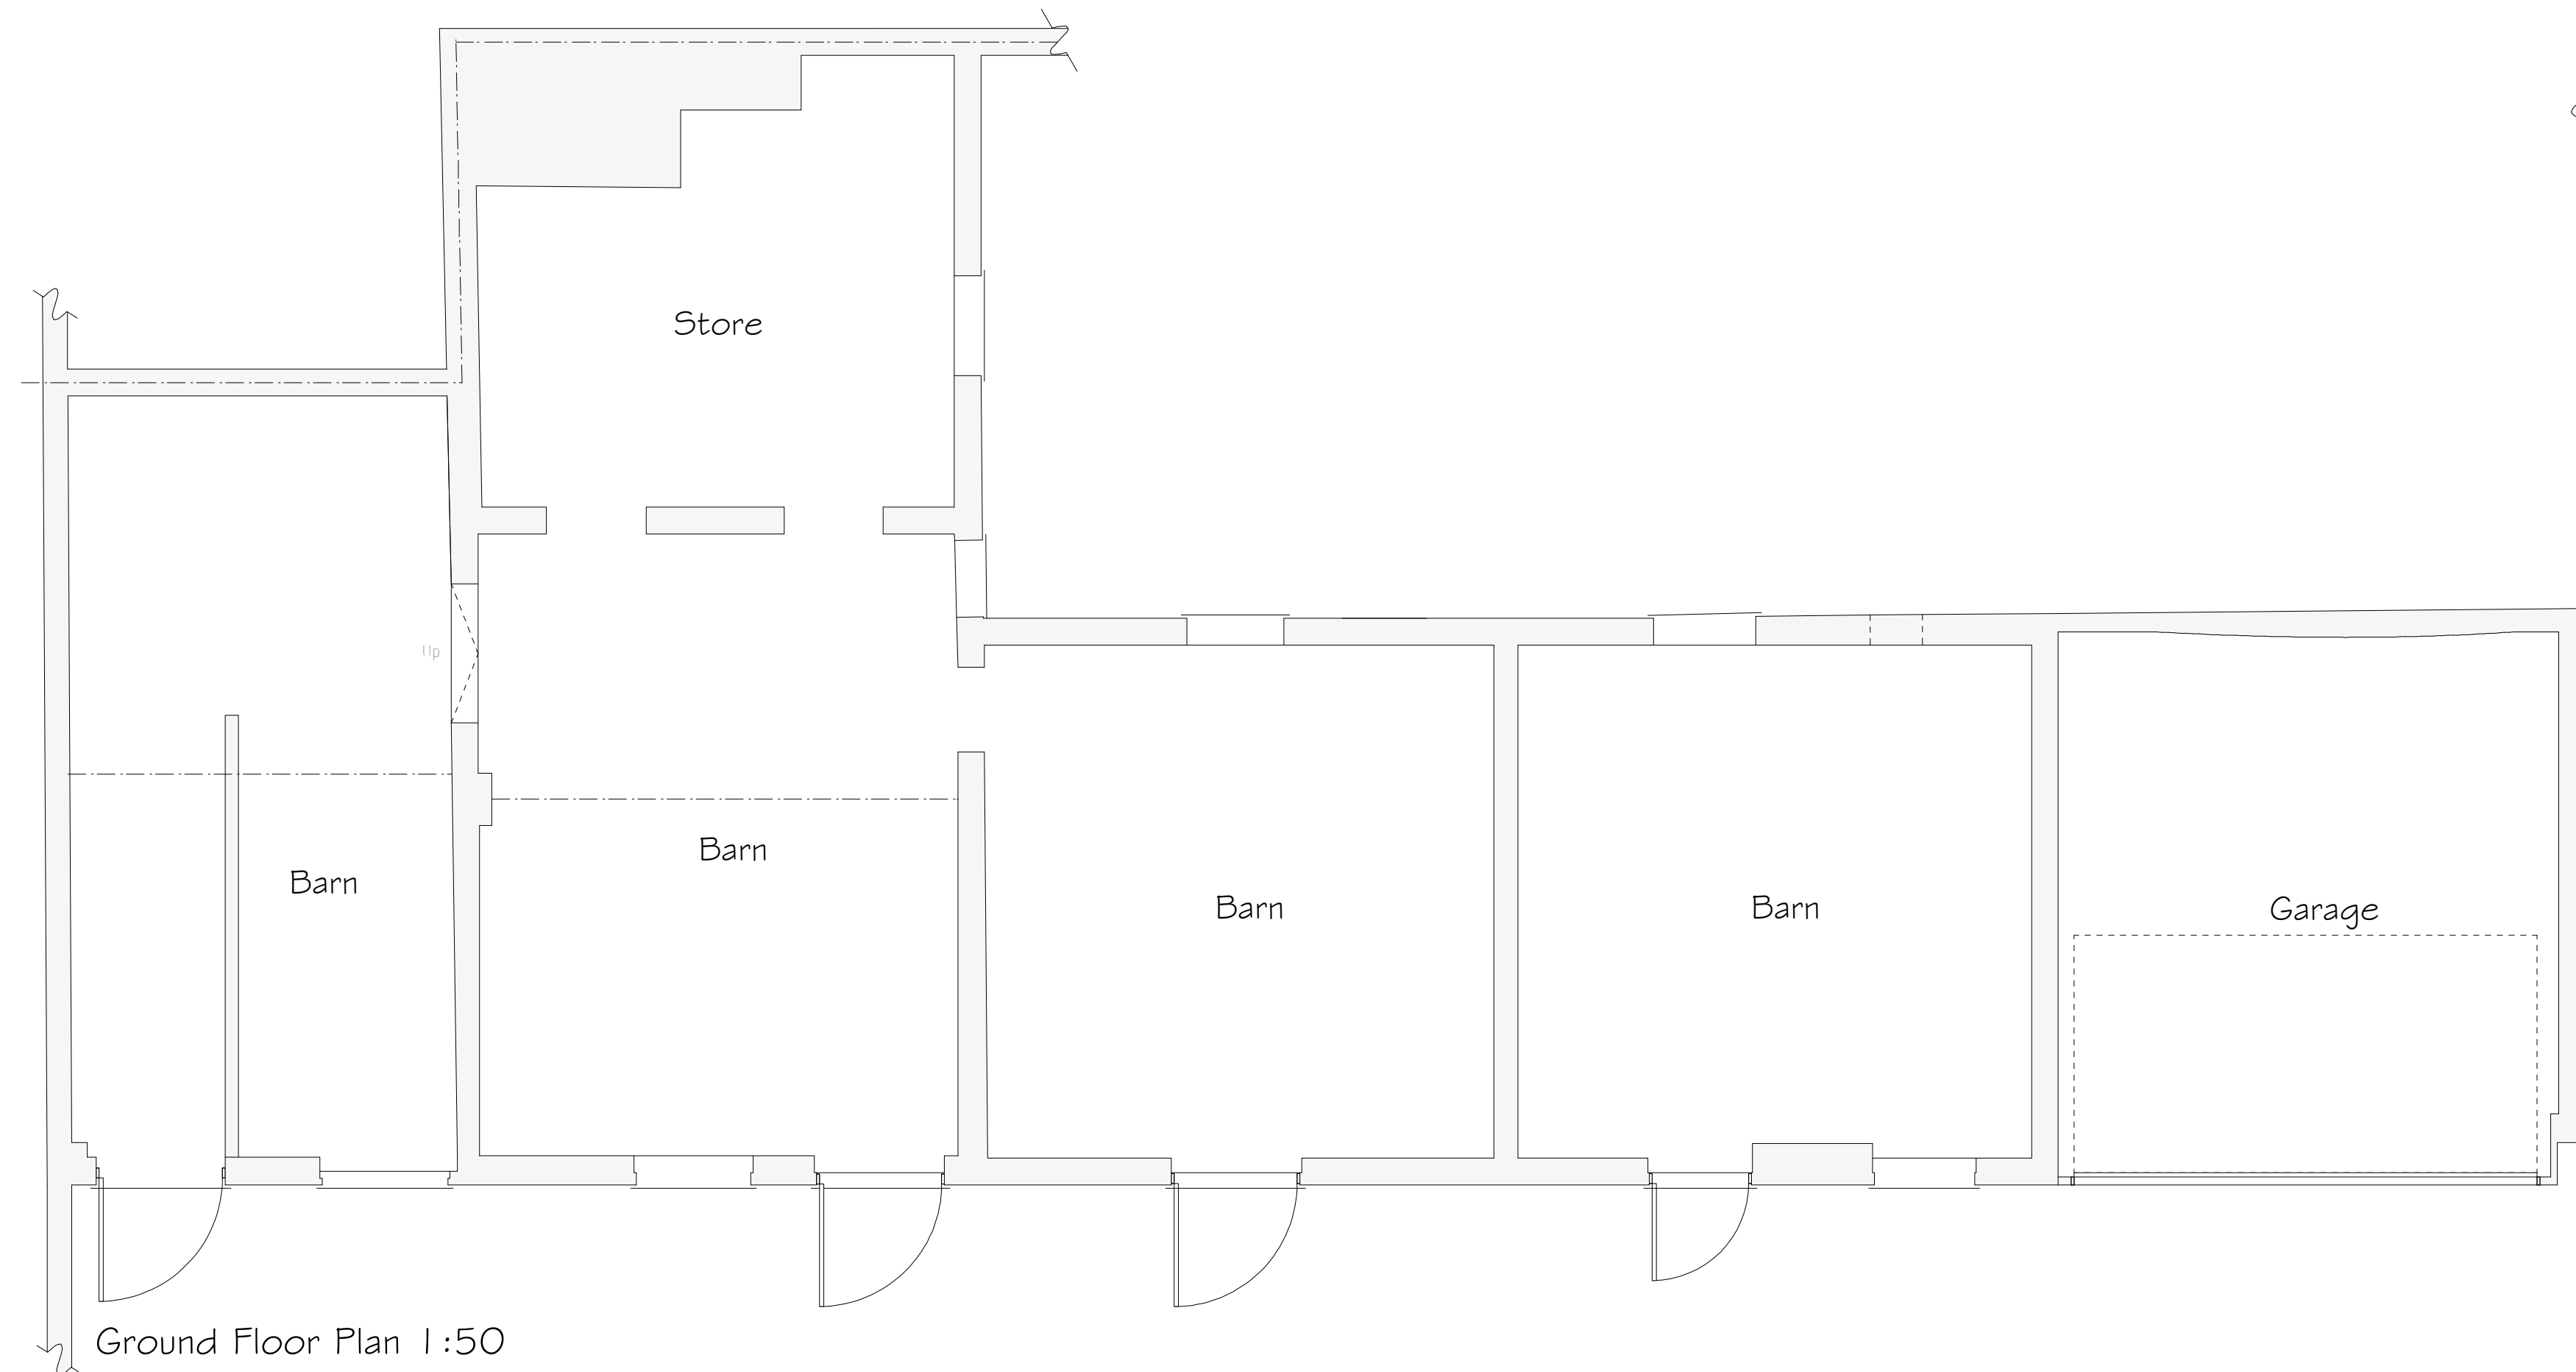
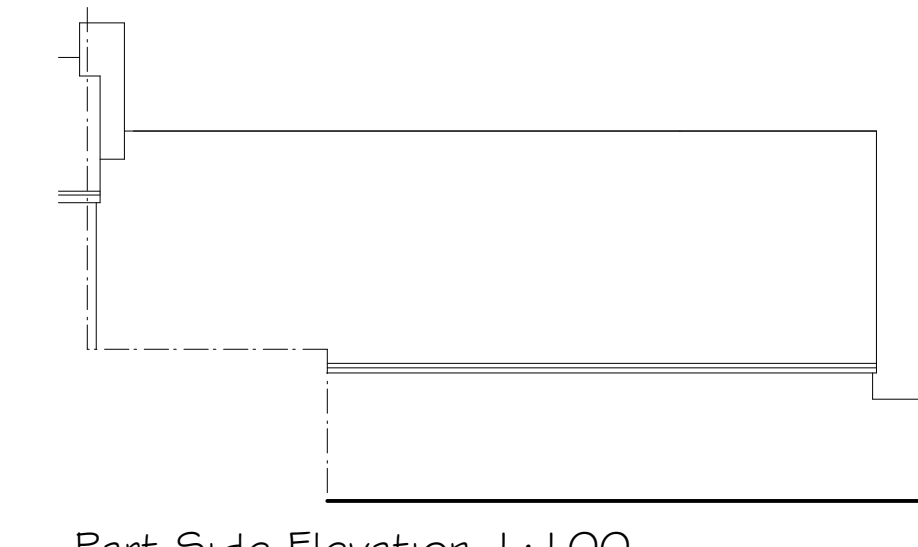
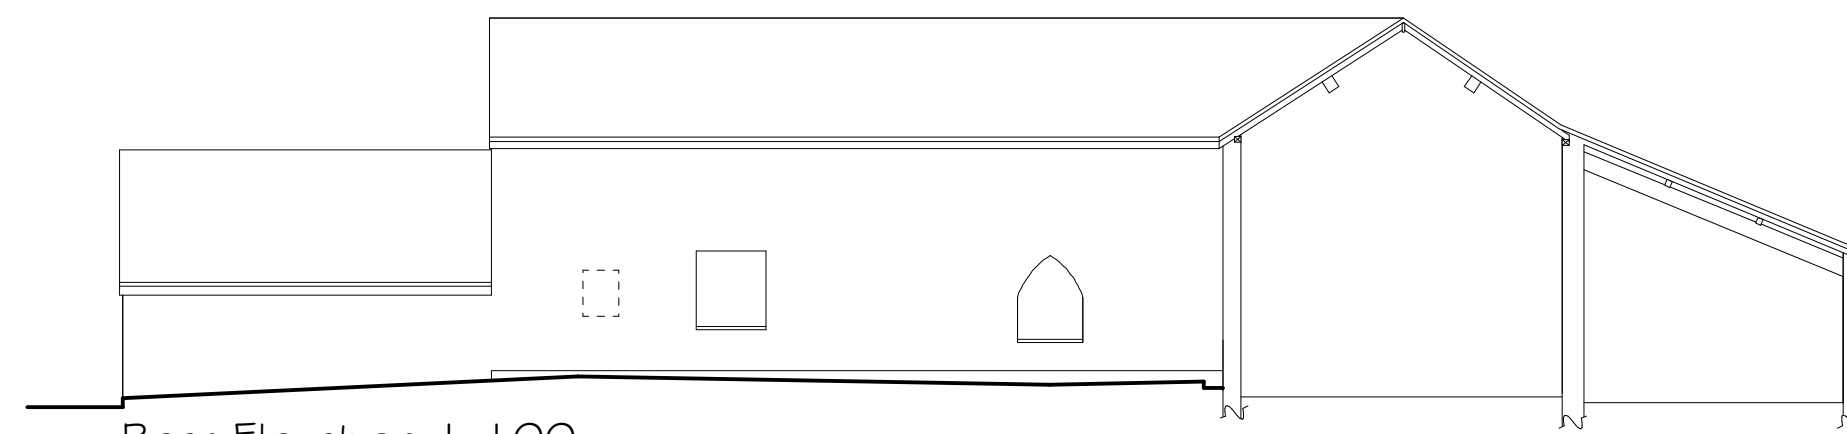
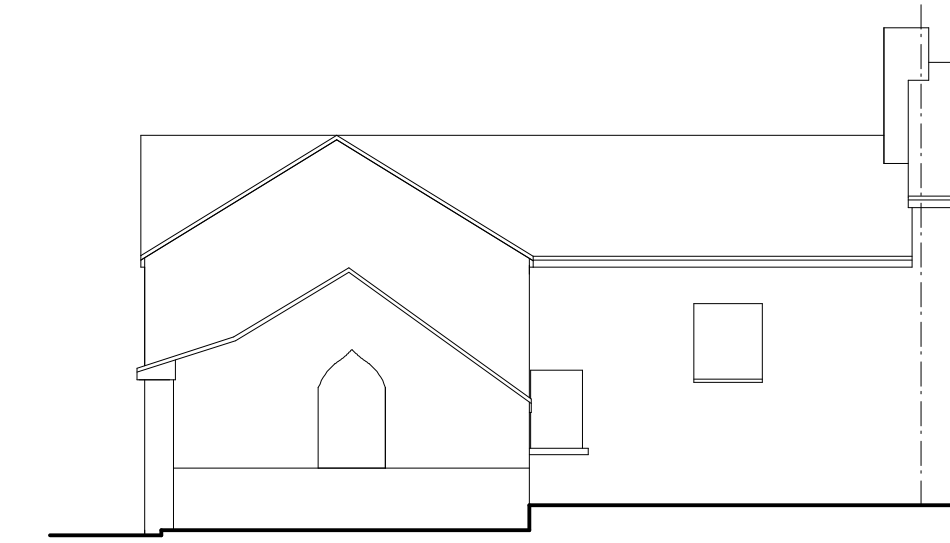


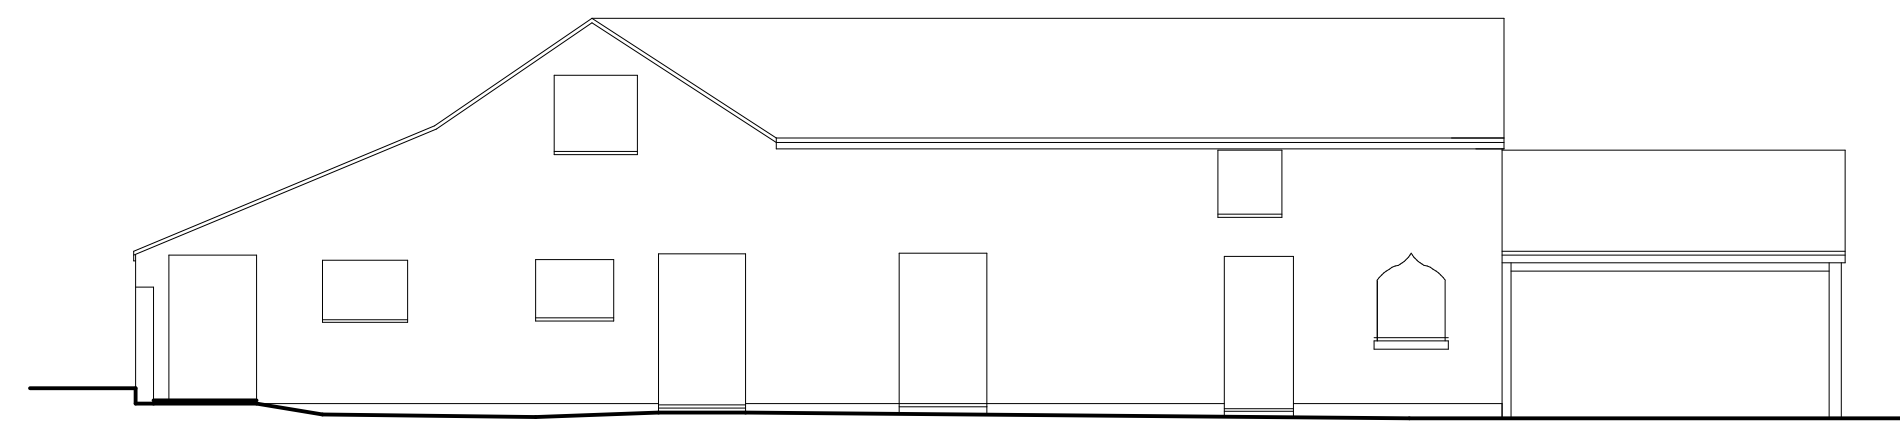

A	08/22	Existing First Floor element added	D.J.E
Rev	Date	Detail	Initial

Project:
Proposed conversion of
Barns at Springfield Farm,
Marford, Wrexham.
LL12 8TD.

Title:	Scale: (A1)
Existing	1:50 \$
	1:100

Drawn By: D.J.Edwards	Date: April 2021
--------------------------	---------------------

Drawing No: JLC 165/001	Sheet: 1 of 1
----------------------------	------------------