



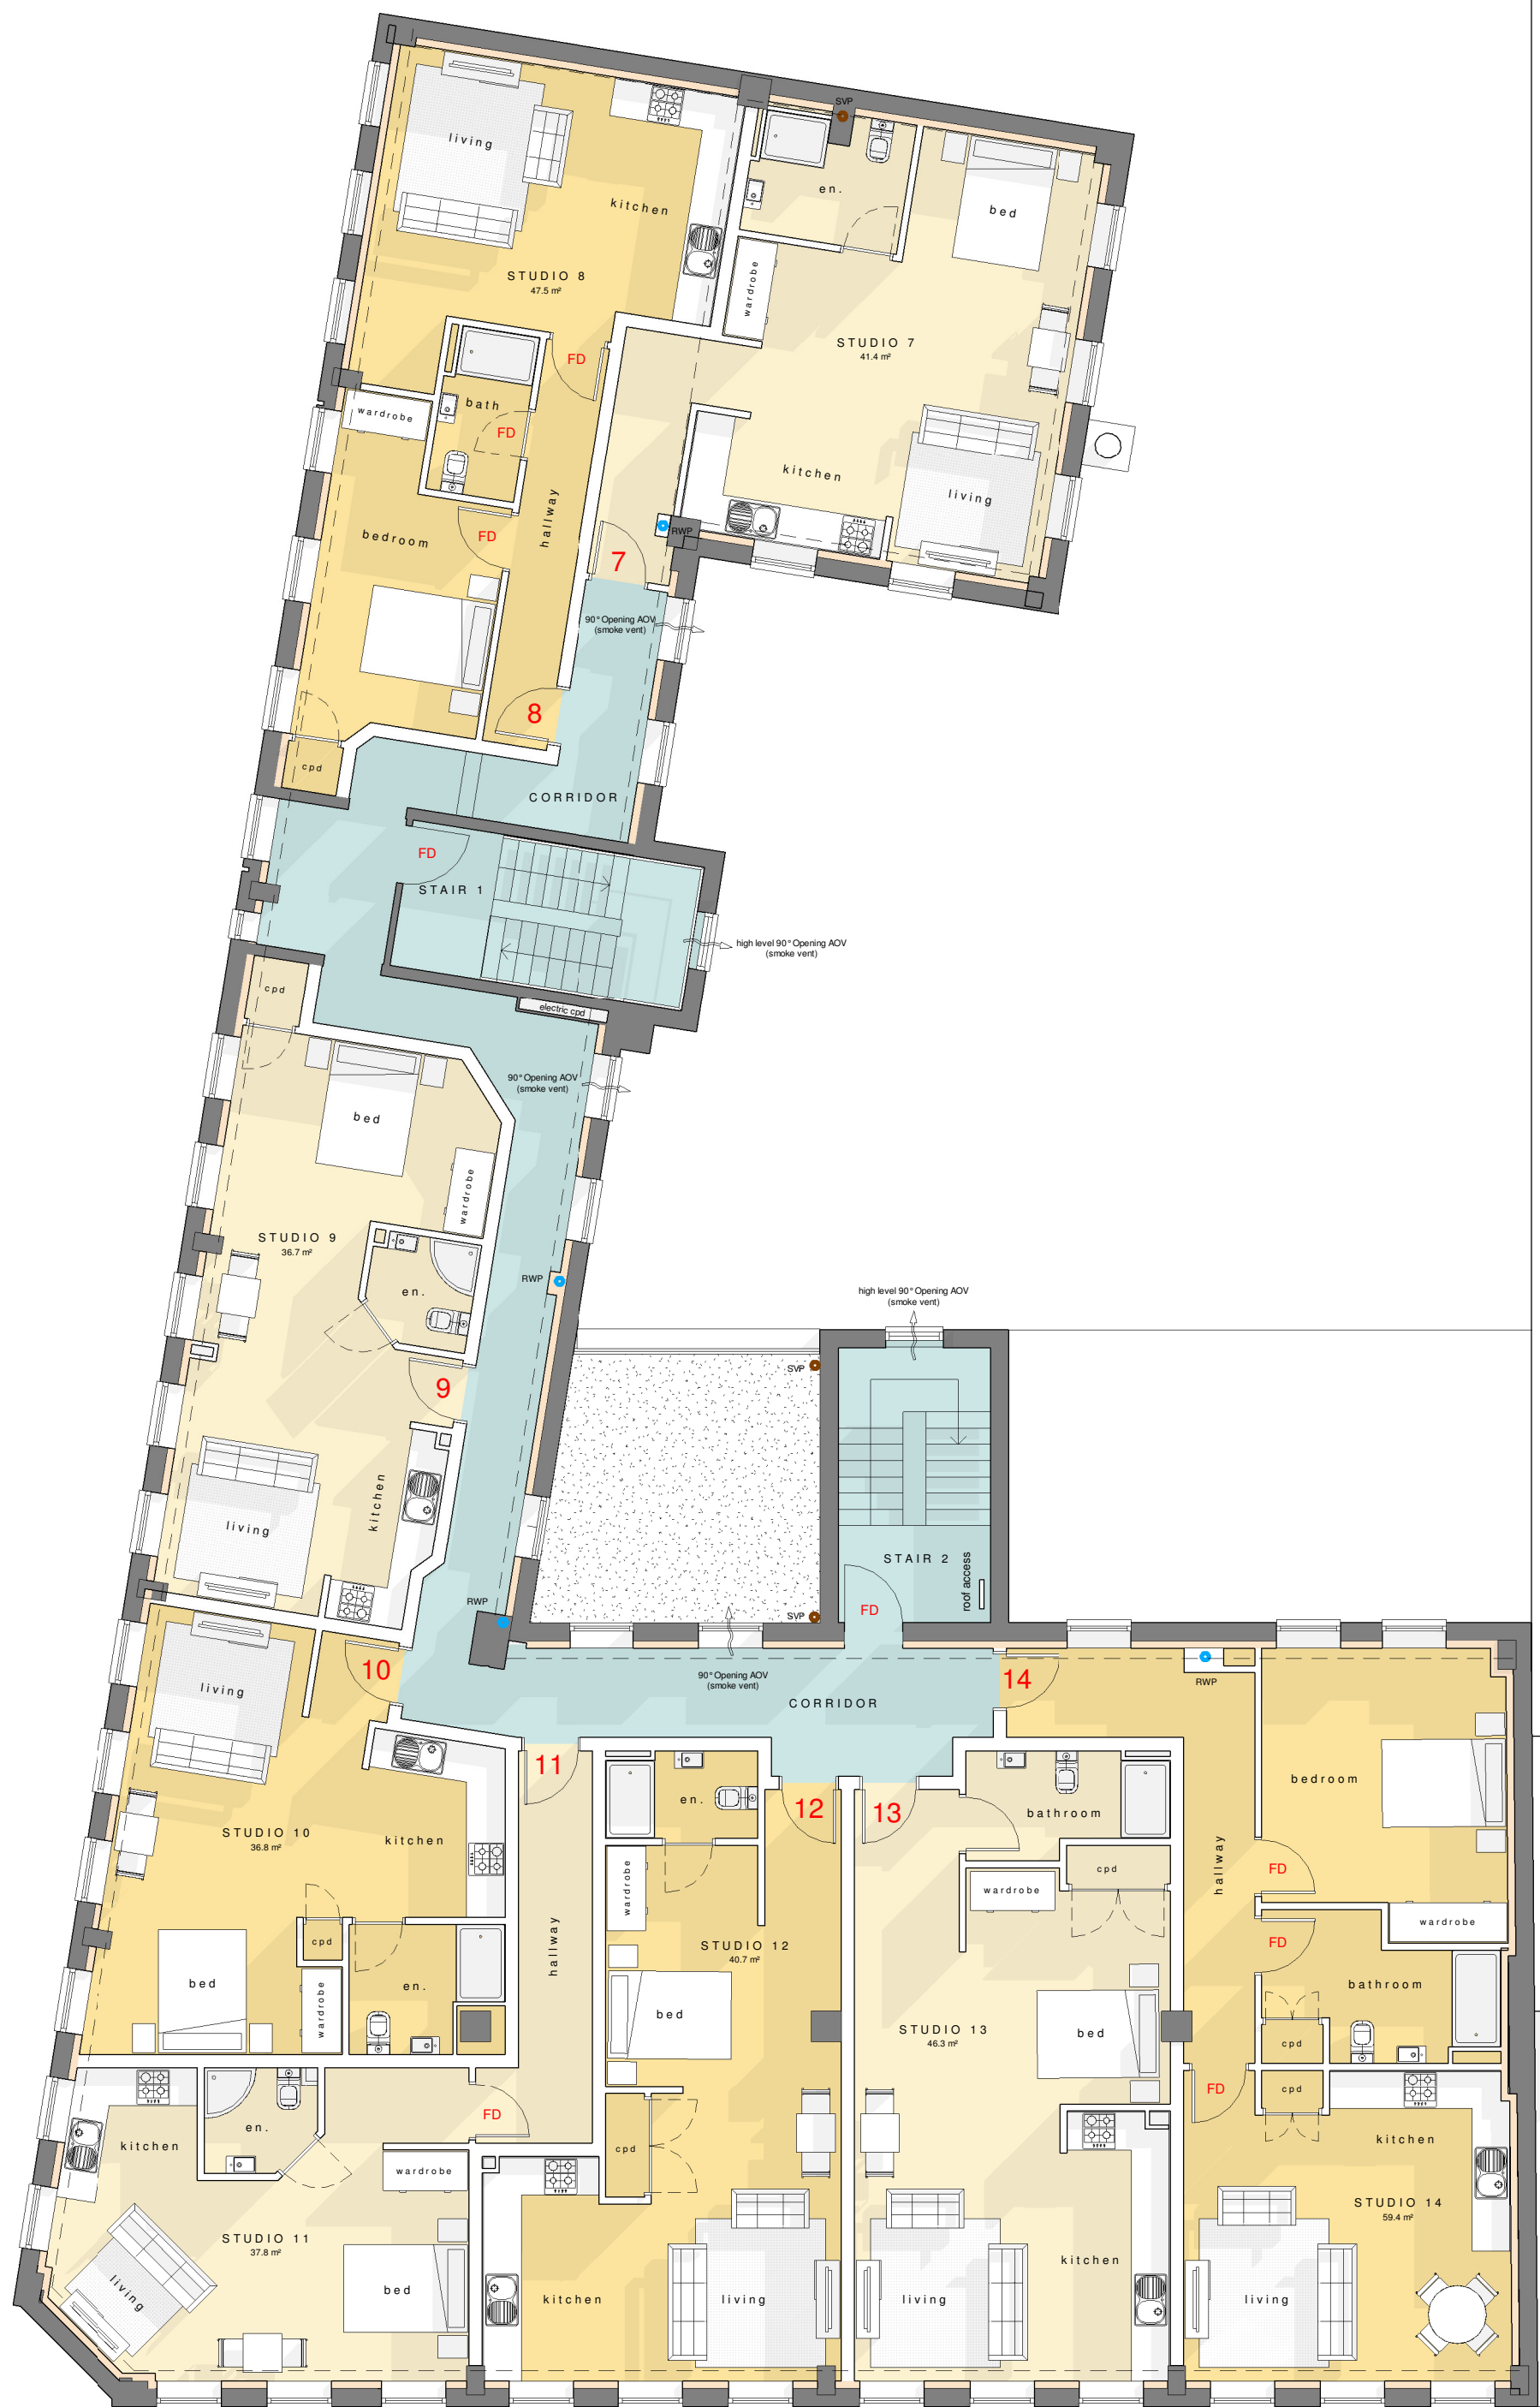

second floor 'as proposed'

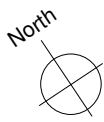

C	07/12/2022	AC	Apartment 12 & 13 amended following planners comments
B	11/05/2022	KL	Apartment 7 kitchen layout amended
A	03/05/2022	KL	Apartment 7 & 10 amended following clients comments
Rev	Date	Drawn	Description

		Clerk Bank House Clerk Bank LEEK Staffordshire ST13 5HE t: 01538 373477 f: 01538 386503 e : info@ctdarchitects.co.uk w : www.ctdarchitects.co.uk	ctd architects © 2022 • This drawing is copyright. • All dimensions to be checked on site before proceeding. • Contractor must notify the architect of any discrepancies before proceeding. • Contractor to check/adjust dimensions of new work to suit existing conditions. Do not assume existing structure or details are plumb, square or level. • All drawings to be read in conjunction with all other consultants drawings and specs.									
Client  M1 Investments Ltd.	Project Imperial Buildings Kings Street, Wrexham, LL11 1HF		Scale	1 : 100	Size	A2	Drawn	KL	Chk'd	KL	Date	29/04/22
	Title second floor 'as proposed'		Status	PLANNING ISSUE								
			Job No.	2217		Drawing No		AL12		Rev. C		