




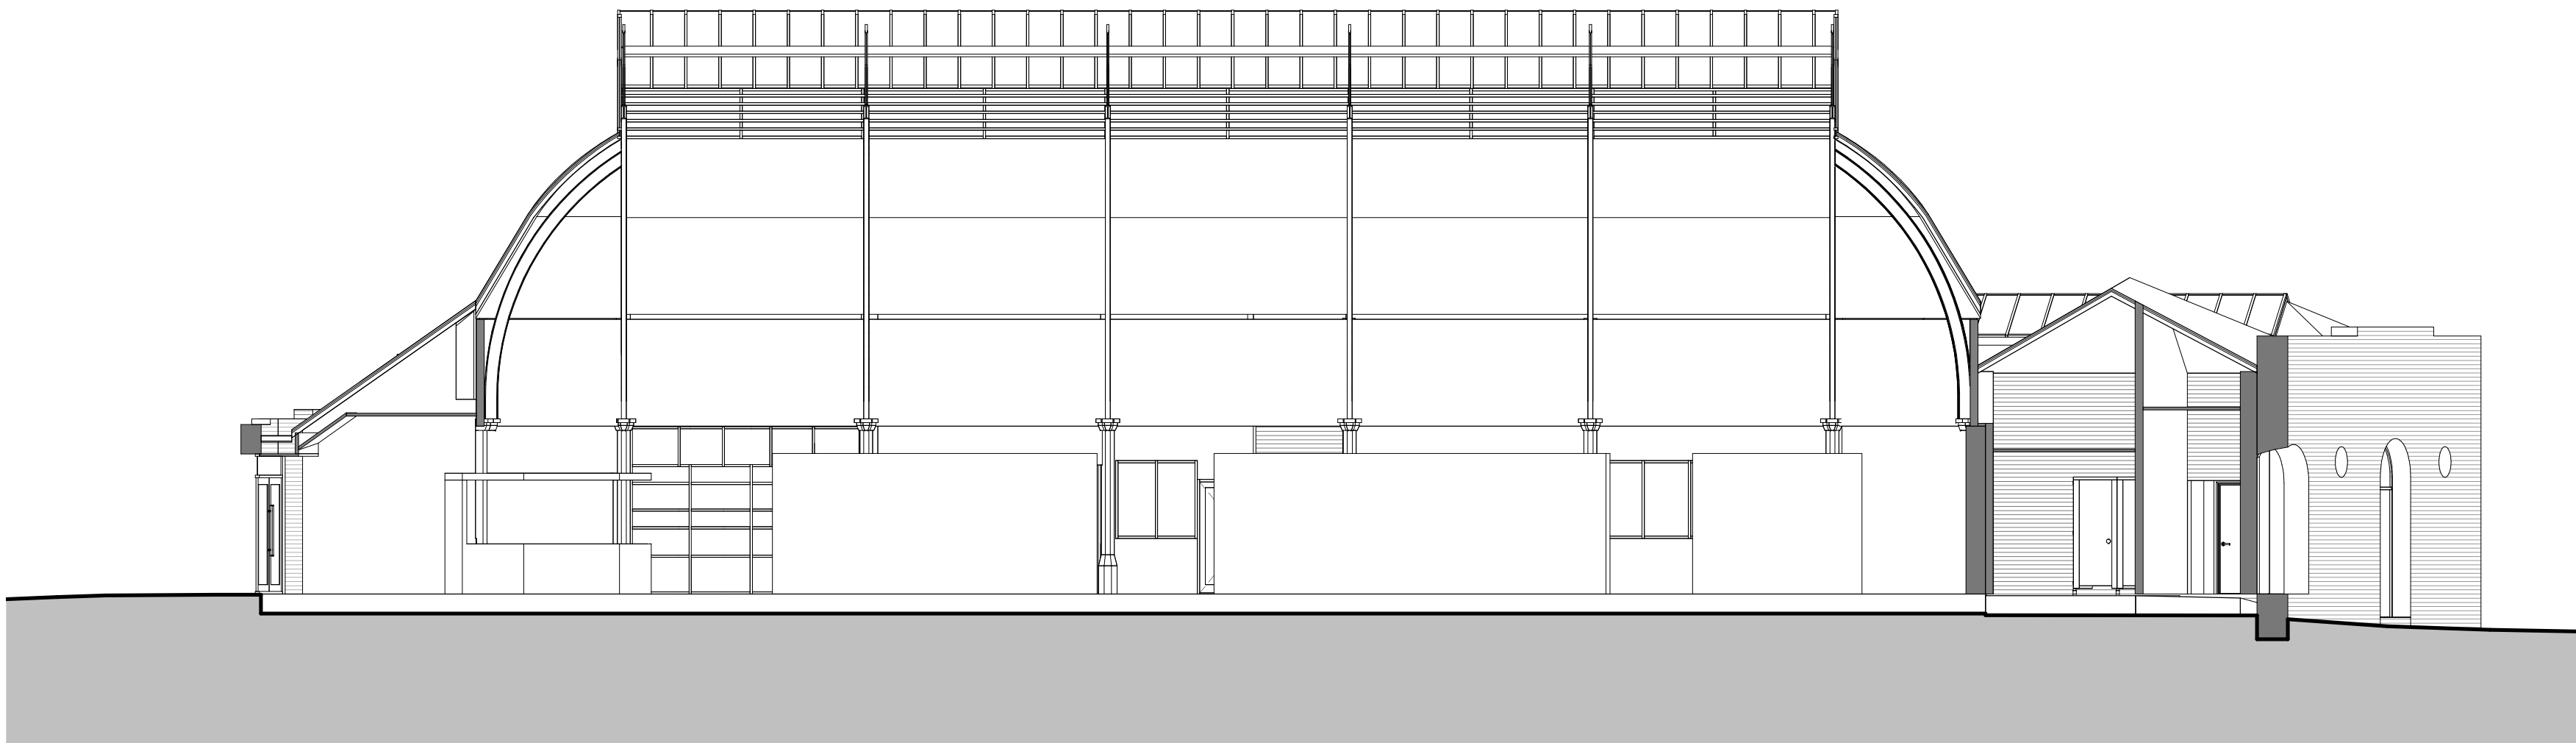

1 Section 1
1 : 100

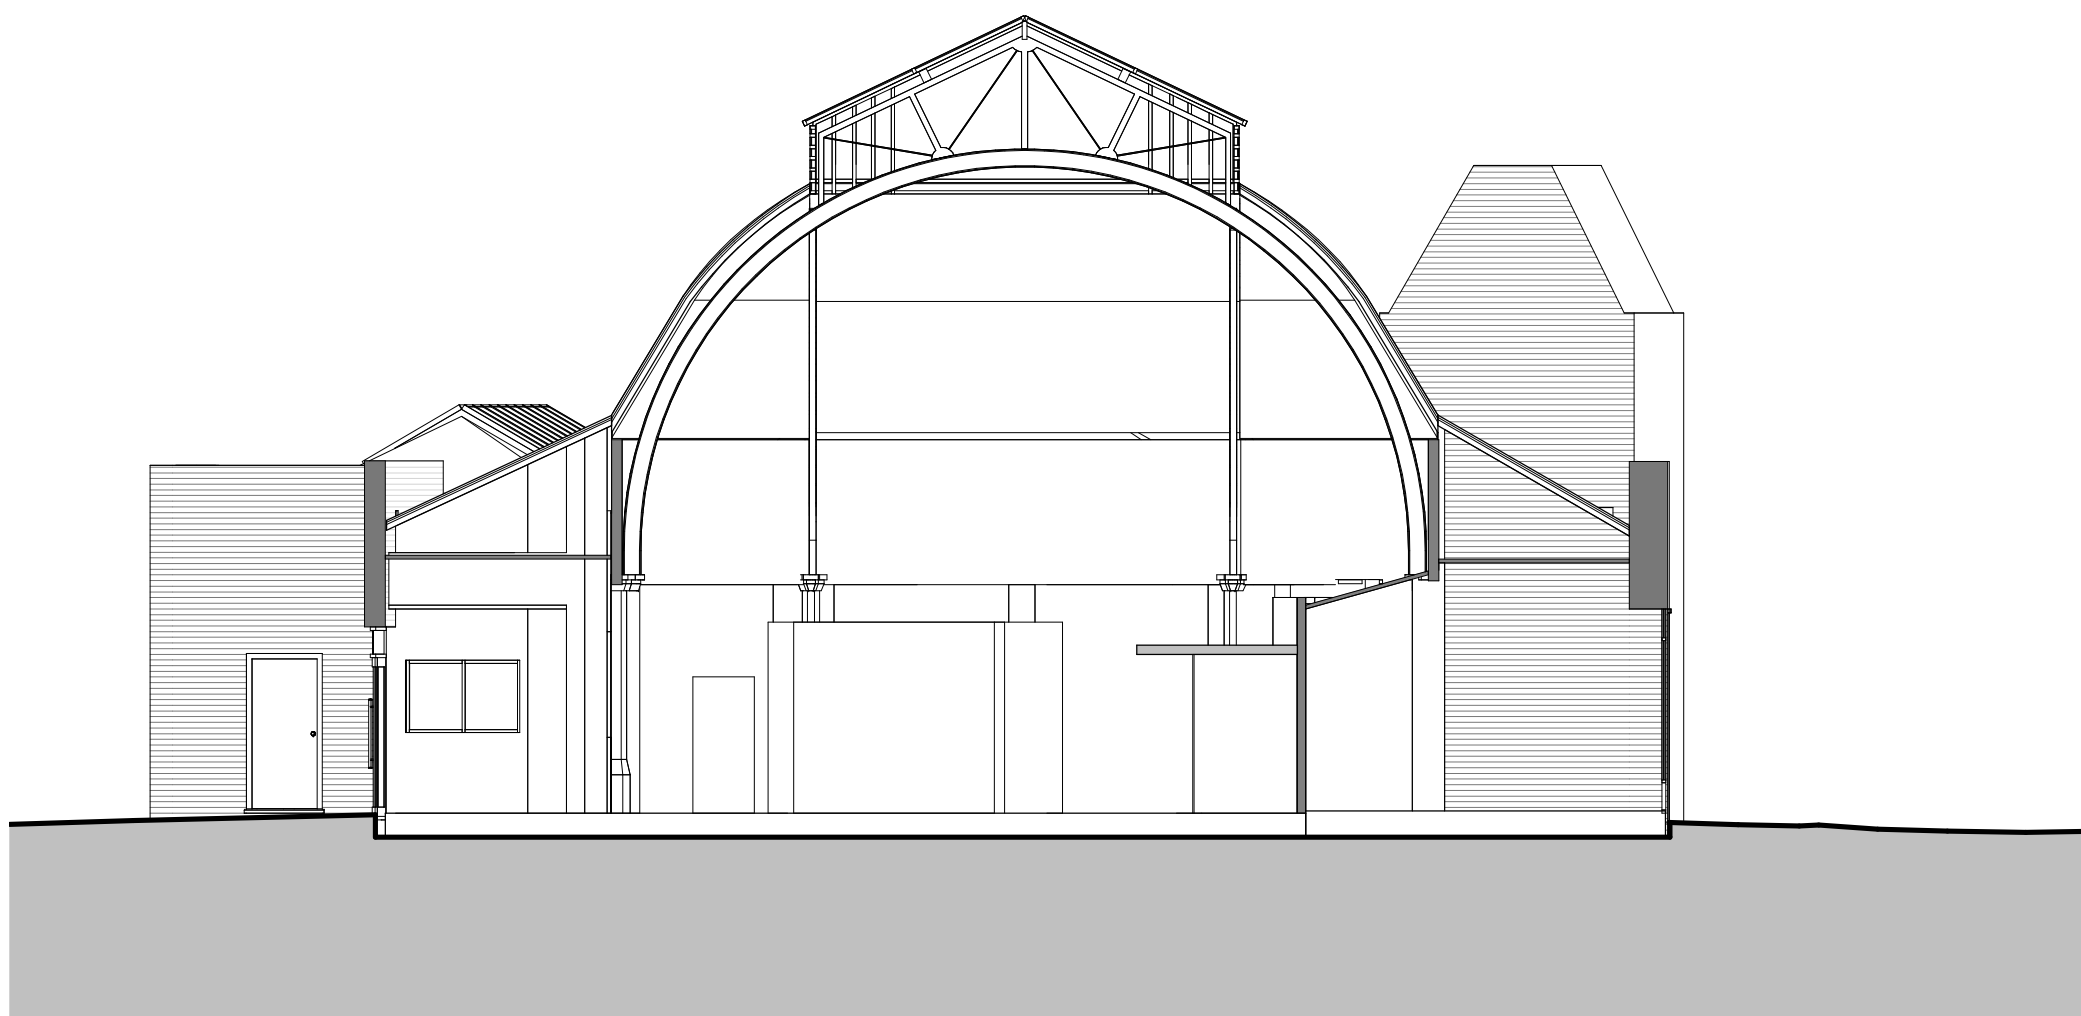

2 Section 2
1 : 100

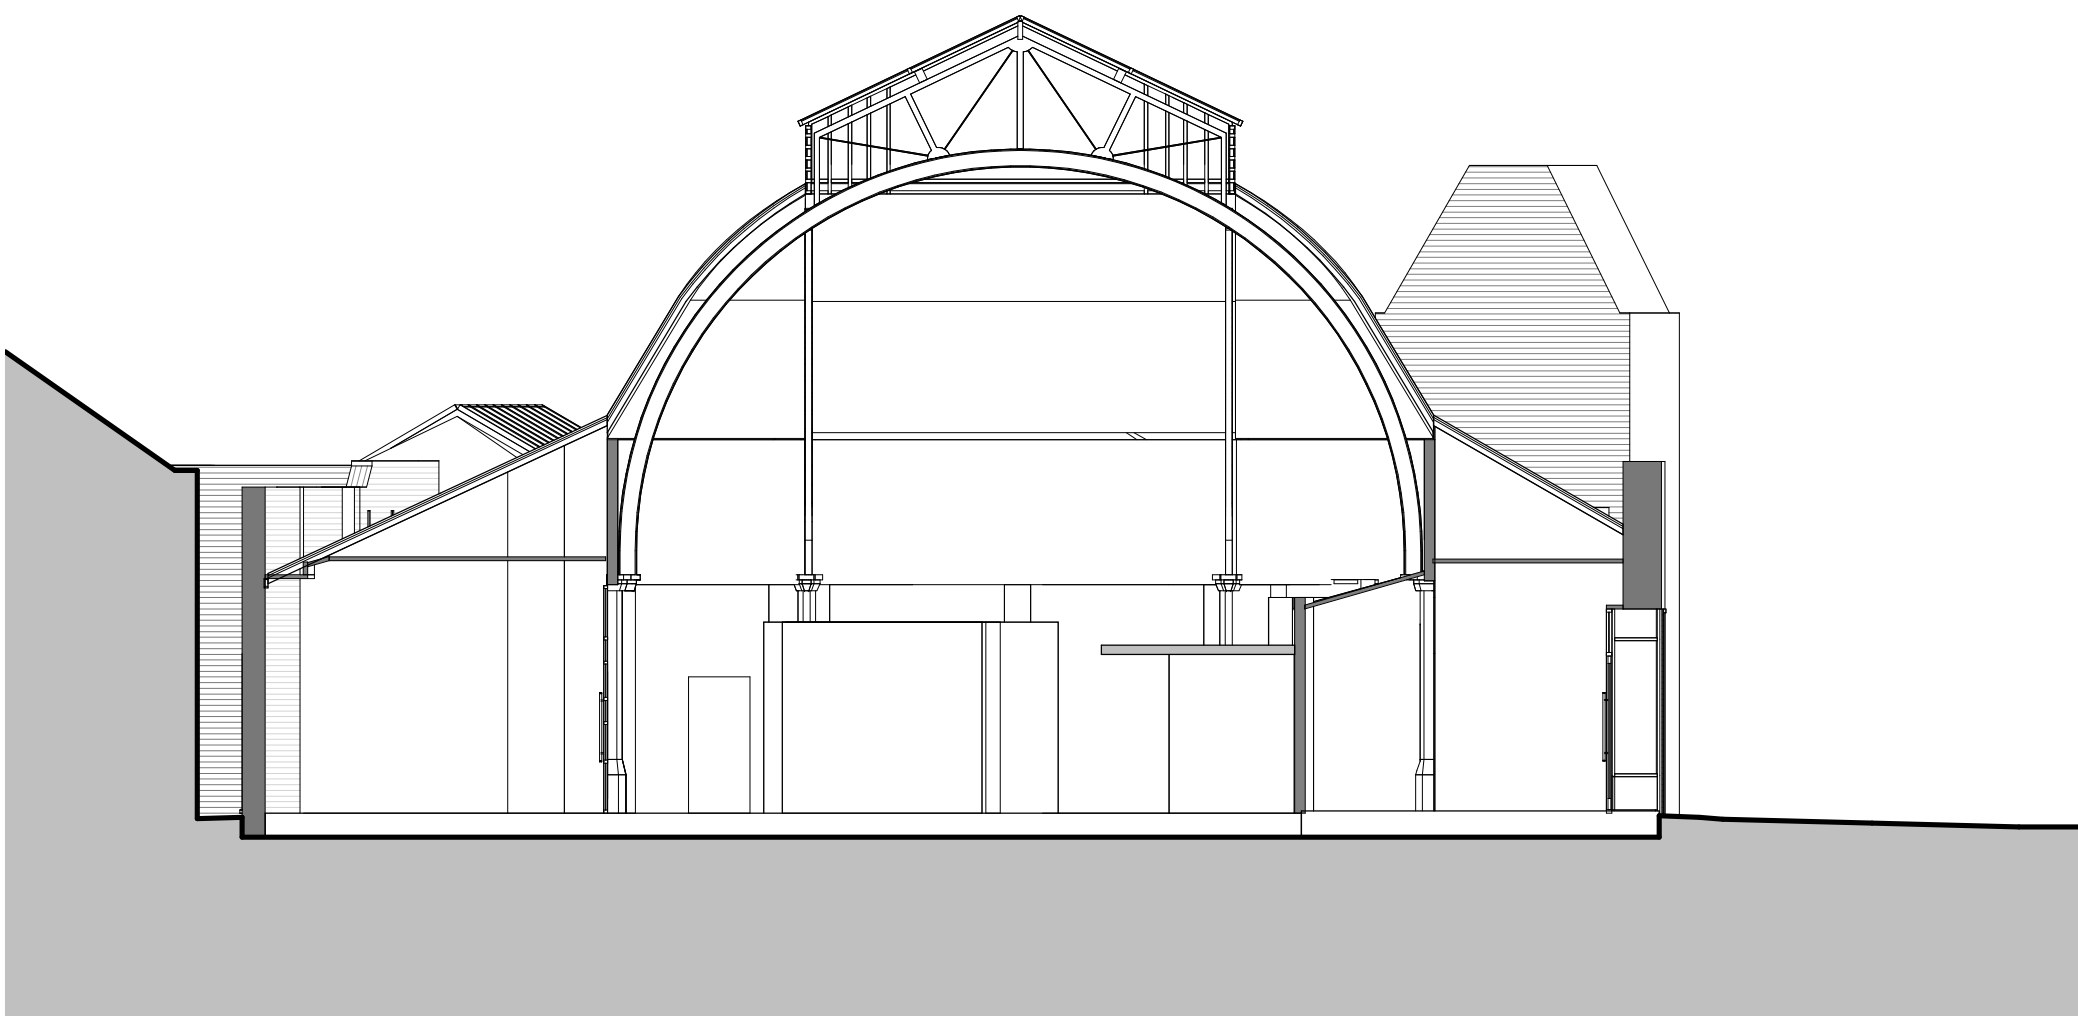

3 Section 3
1 : 100

P1 - Initial Issue of Stage 3 Drawings CB CB CB	23/12/2021
P0 - Initial Issue of Drawing LF CB CB	22/11/2021
REV. DESCRIPTION DRAWN BY CHECKED BY APPROVED BY	DATE
RIBA PLAN OF WORK 2013 WORKSTAGE	LEVEL OF MODEL DEFINITION (LoD)
Stage 3 - Spatial Coordination	LoD 3 - Approximate Model
PURPOSE OF ISSUE - SUITABLE FOR ...	BS1192 STATUS
Information	Status S0 - Initial Status or WIP



CARDIFF 029 2052 8140
LONDON 0207 138 3560
WREXHAM 01978 357 887
www.lawray.co.uk
CLIENT
WCBC

PROJECT TITLE
Wrexham General Market

DRAWING TITLE
Existing Sections - Sheet 1

PROJECT No 0001 SCALE @ A1 1 : 100

DRAWING No 1192: Project - Originator - Volume - Level - Type - Role - Number	REVISION
1851192.001	
1900: Project - Originator - Functional - Spatial - Form - Discipline - Number	
4422010.0	
00.00.000000	
WGM-LAW-Z-Z-DR-	A-033001 P1

DO NOT SCALE Any discrepancy or query concerning this drawing should be referred to the Architect
Copyright © LAWRAY LIMITED
Registered Office: Greenmeadow Springs, 1 Cae Gwydd, Trefyniaw, CARDIFF CF15 7AB
Reg. Co. No. 2724178, VAT Reg. No. 134 2148 06