



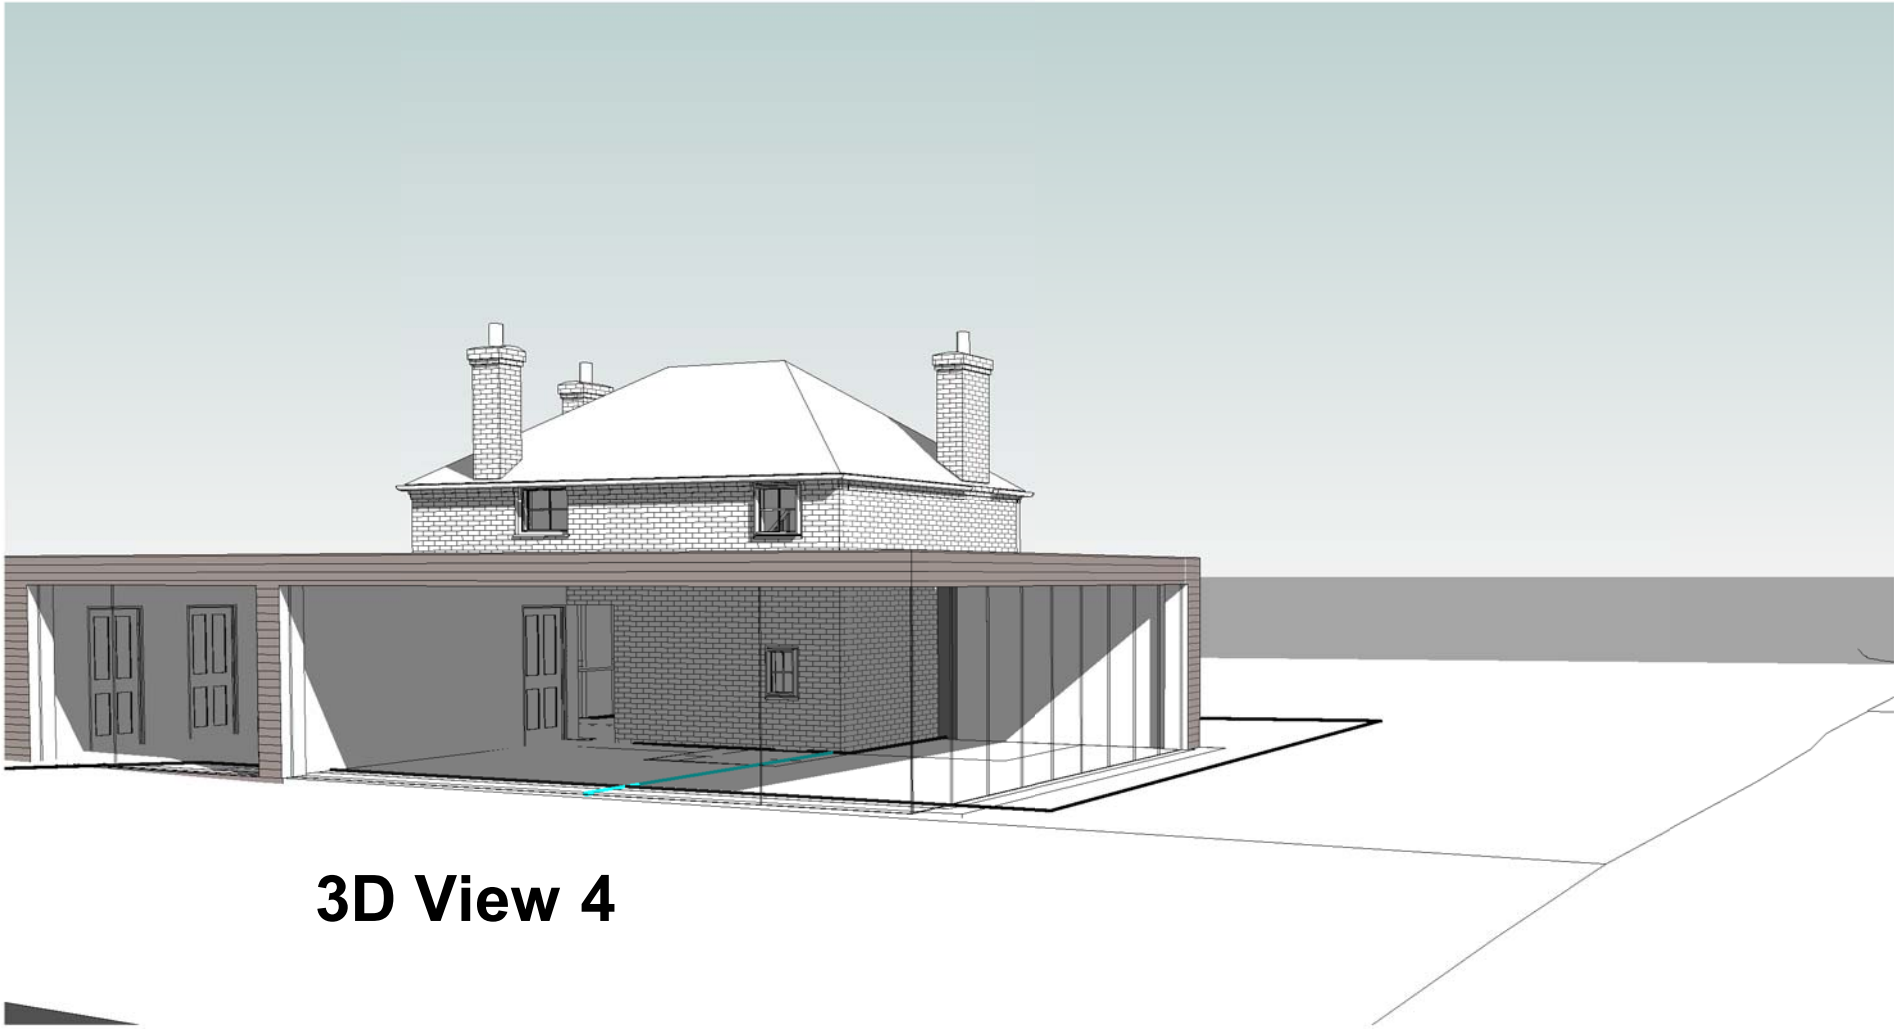

3D View 4

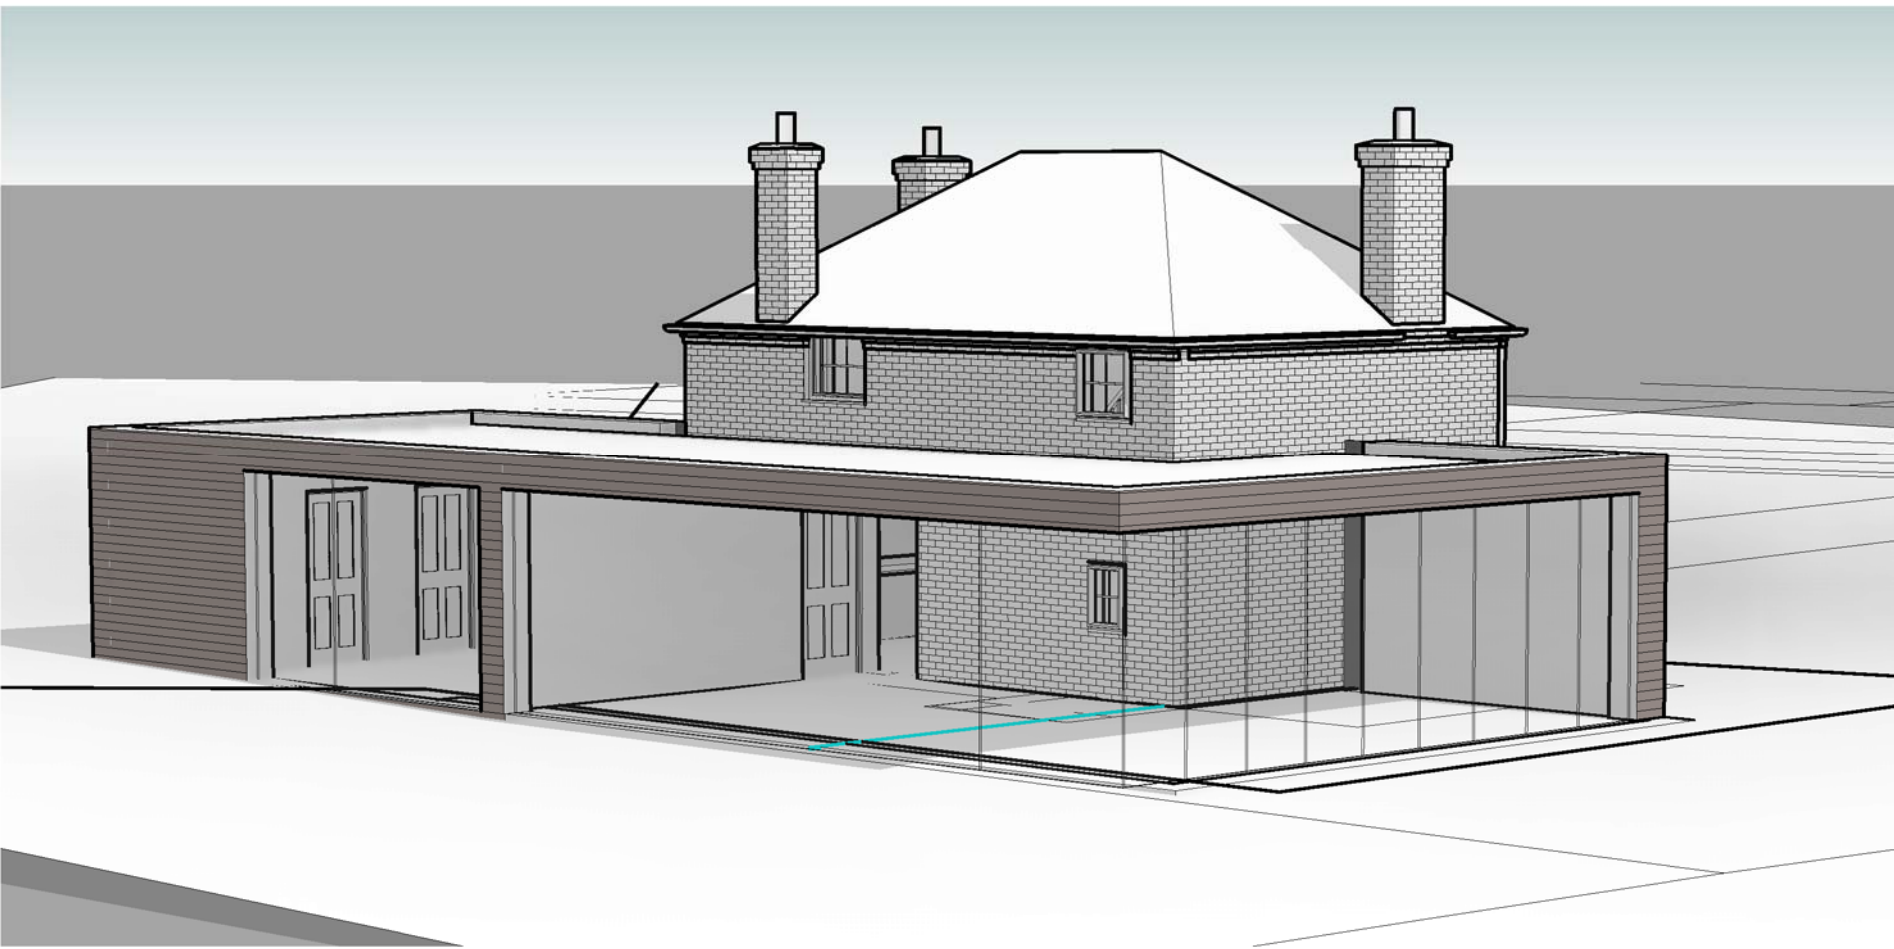

3D View 6



3D View 9

The Contractor is responsible for checking all dimensions, tolerances and references. Any discrepancy is to be notified to jig before proceeding with the work.

Where an item is covered by drawings to different scales, the larger scale drawing is to take precedence. Do not scale drawings, figured dimensions are to be worked to in all cases

This drawing is copyright © JIG Architects

Revisions			
B	10/22	JRJ	Planning Amendments
A	08/22	JRJ	Planning Amendments

JIG

RIBA Chartered Practice

Architects

Unit 16 Mold Business Park, Wrexham Road, Mold, Flintshire CH7 1XP

Tel: 01352 744889 | Fax: 01352 700769 | Email: admin@jigarchitects.com

ClientMr M Roberts

ProjectGraig Cottage

Drawing TitleViews

Scale as indicated @ A2	Drawing No.	Revision			
Drawn jrj	A101	A	B		
Checked cgr	Job No. 1732				
Date 11/05/21					