


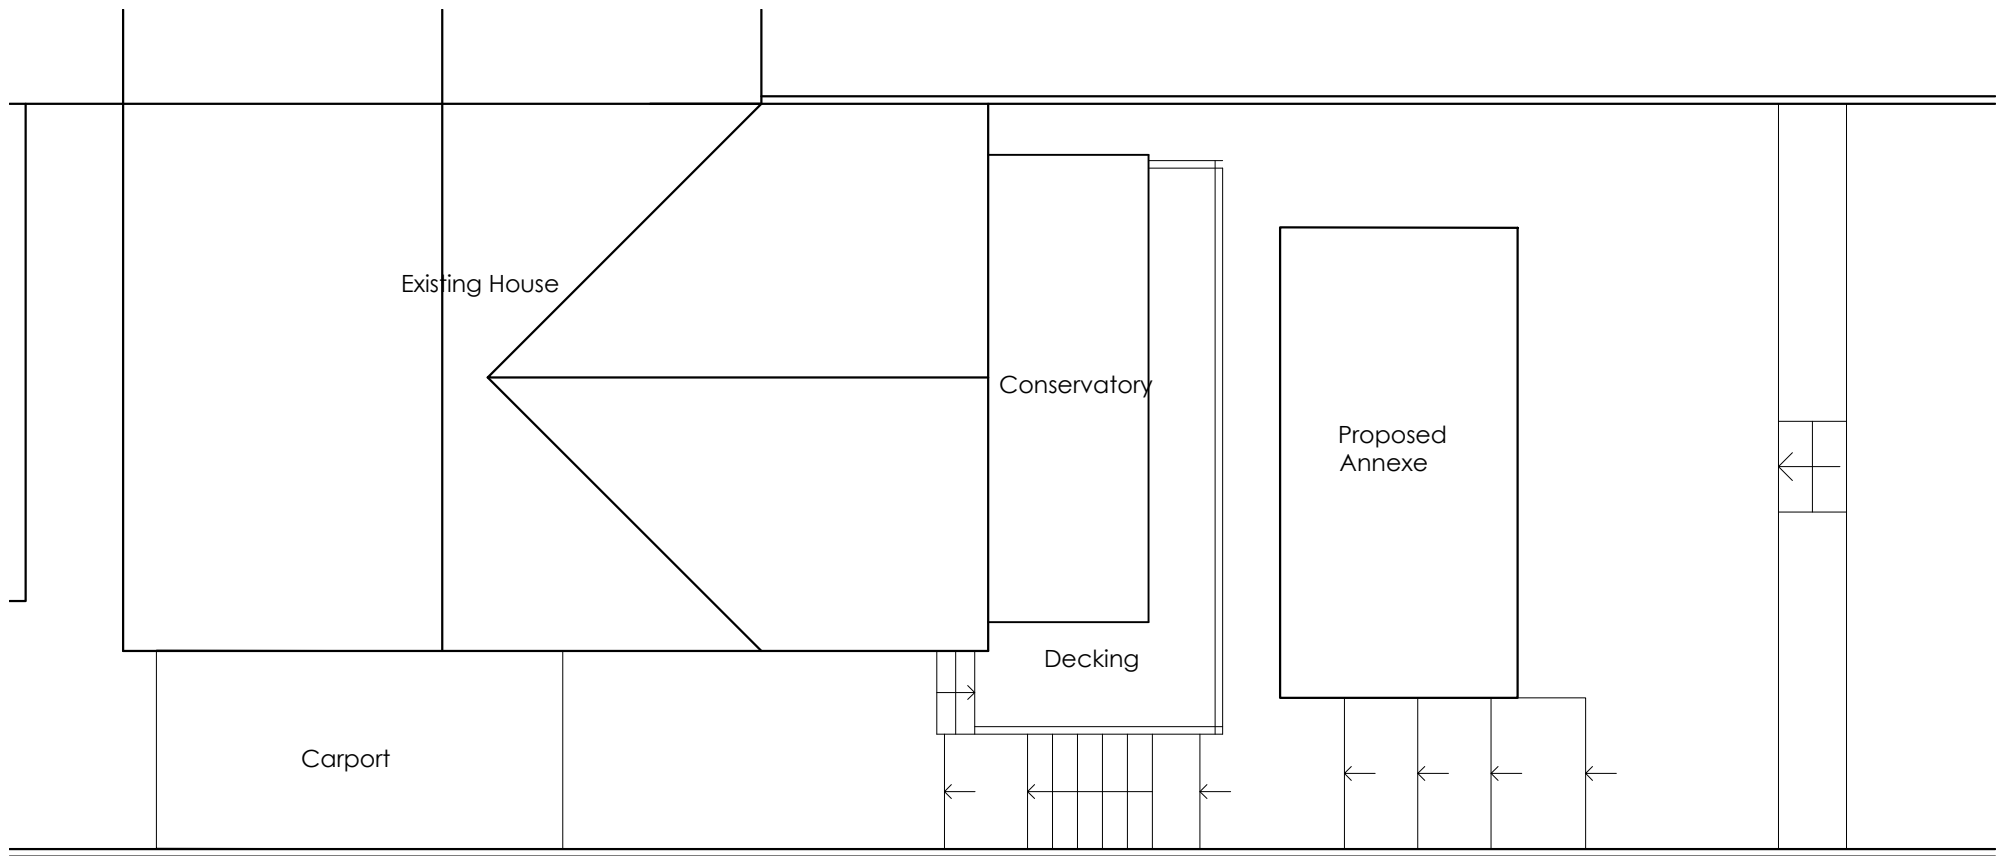

15 Hall View
Caego
Wrexham
Proposed Block Plan 1:100 @ A4