


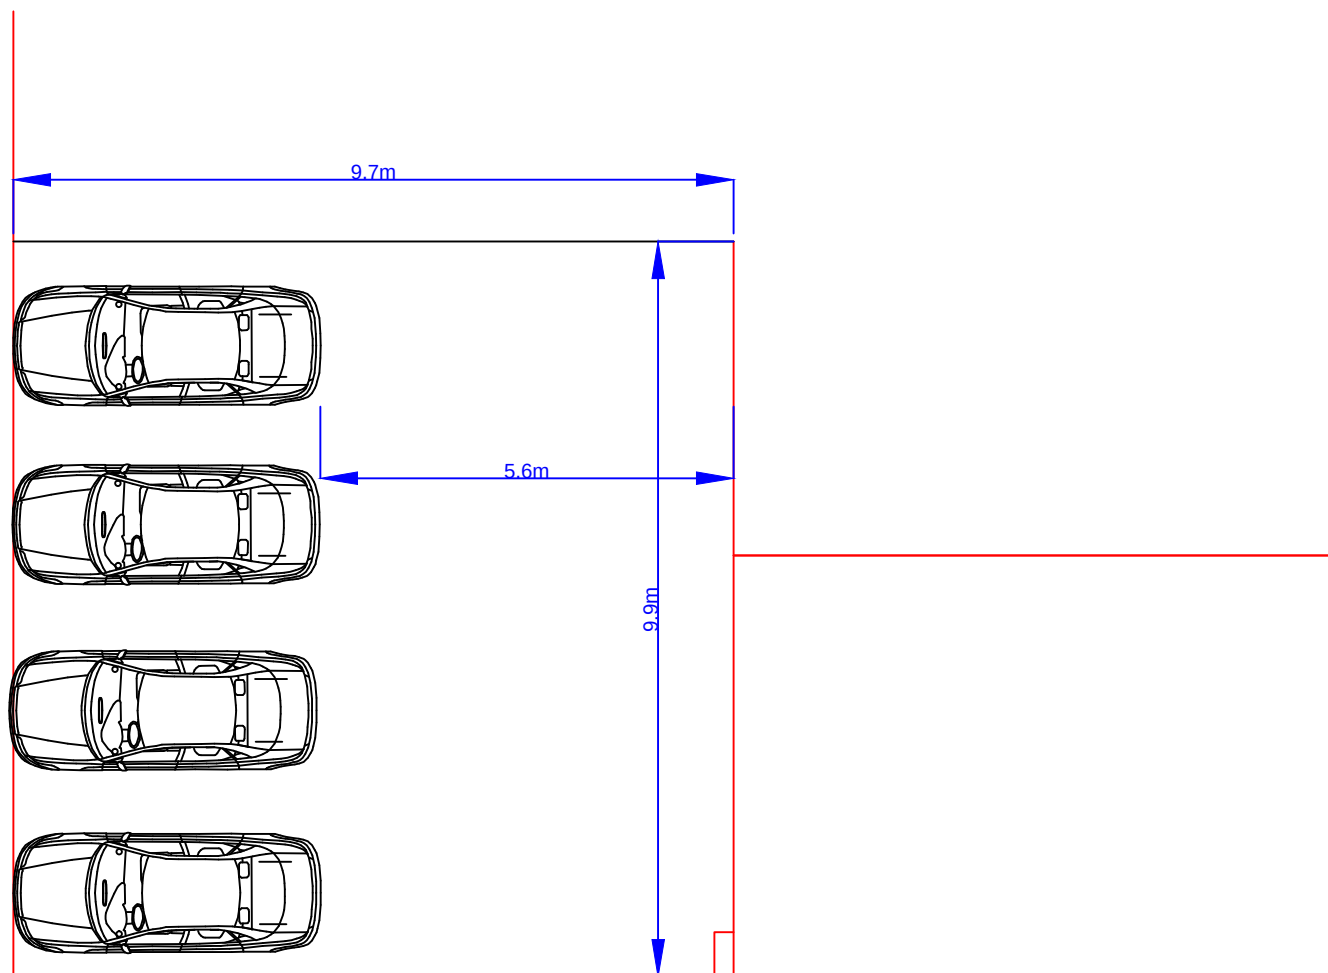

Access is full length with no gates

PROJECT TITLE 1 Central Buildings Hall Street Wrexham Clwyd, LL14 2LD	DRAWING TITLE Proposed Parking	Access HDPC					DRAWING NUMBER LR/HSW/016	REV 4
		SIZE A4	SCALE 1:100	DATE Feb 2022	DRAWN S.L.B.	CHECKED 	APPROVED 	

0 10 mm