

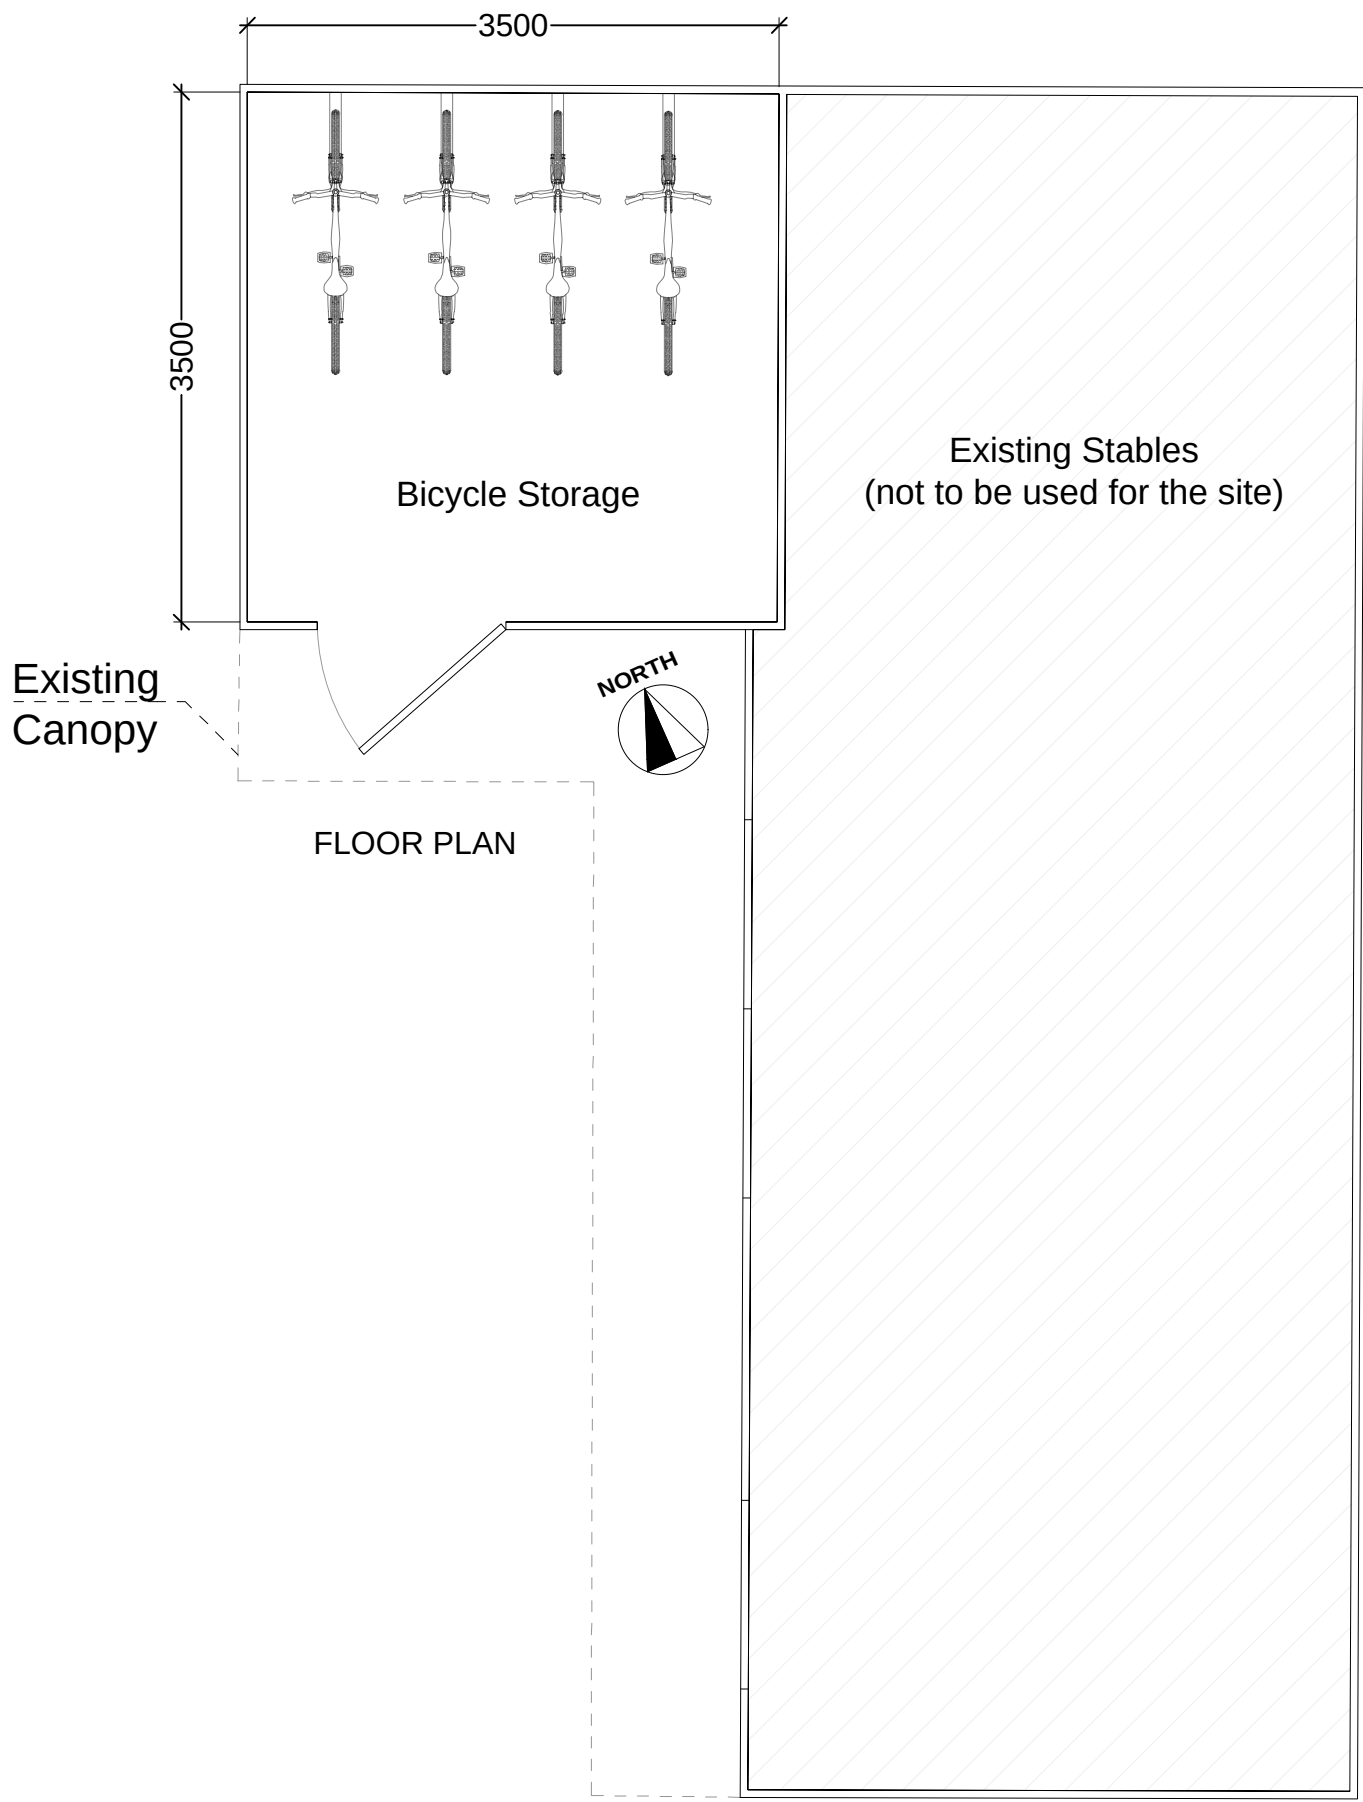
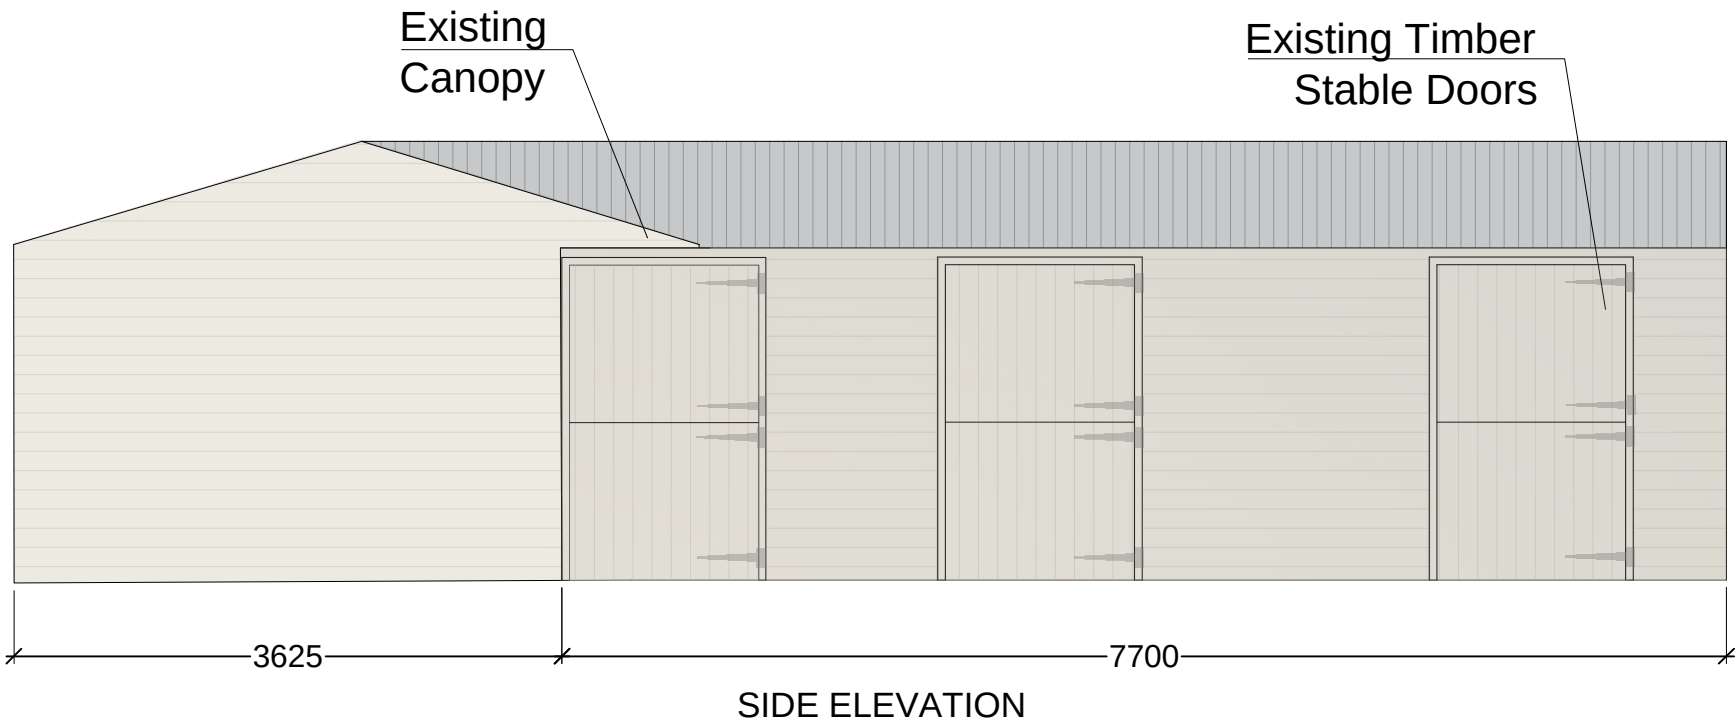


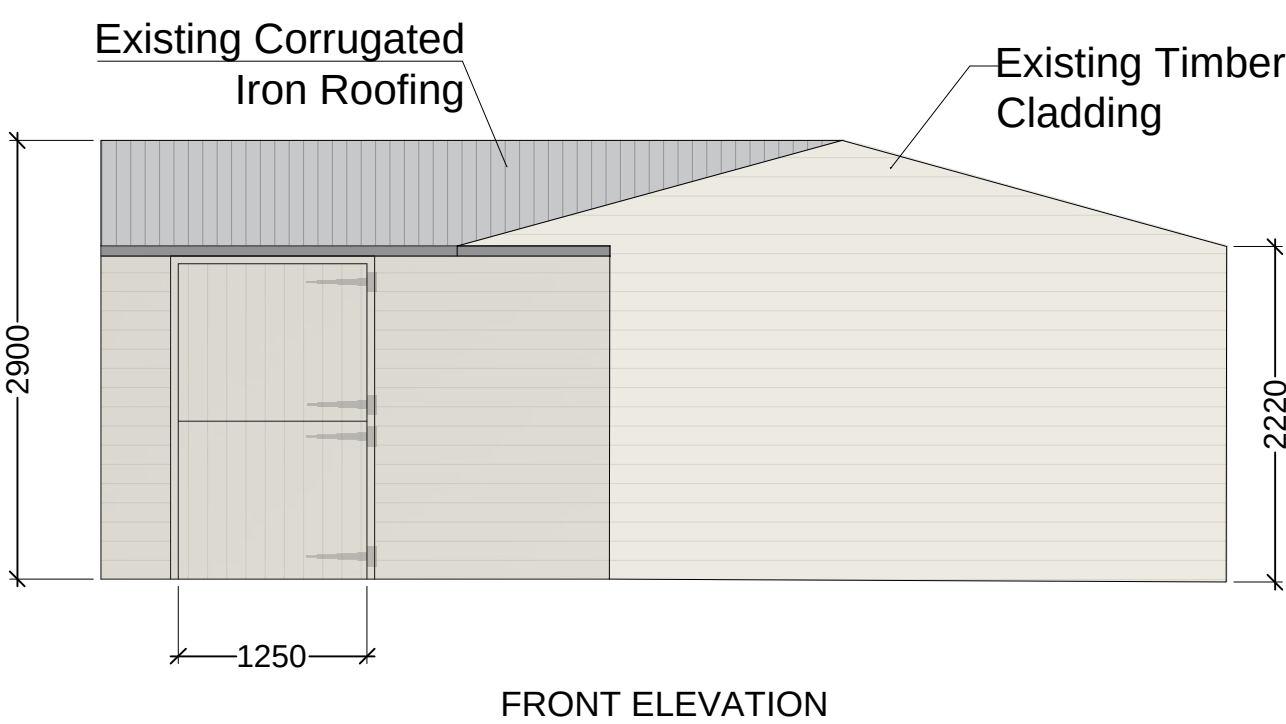

Existing Stables to be utilised for bicycle storage.

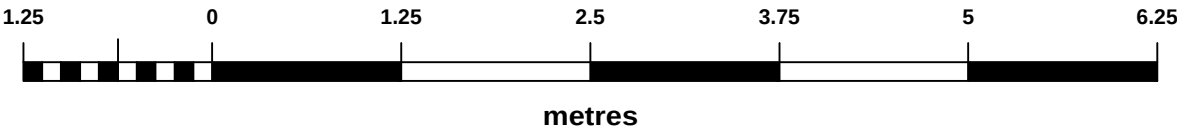

W: WWW.GLAMPITECT.CO.UK
E: CONTACT@GLAMPITECT.CO.UK
T: 0131 202 9002

Date	Description	Rev	By
------	-------------	-----	----

Revision Description

Project:
Proposed Glamping Site - For Tom Cliffe
Oak Mead, The Golly, Burton Green, Rossett, Wrexham
LL12 0AL

Drawing Title:
BICYCLE STORAGE ELEVATIONS

Drawing Number:
220324-01-09

Revision:	-
Date:	19.04.2022
Scale:	1:50 @ A2
Drawn By:	EC
CAD Dwg File:	-
Checked By:	TA

Issue Status:
Full Planning Application