


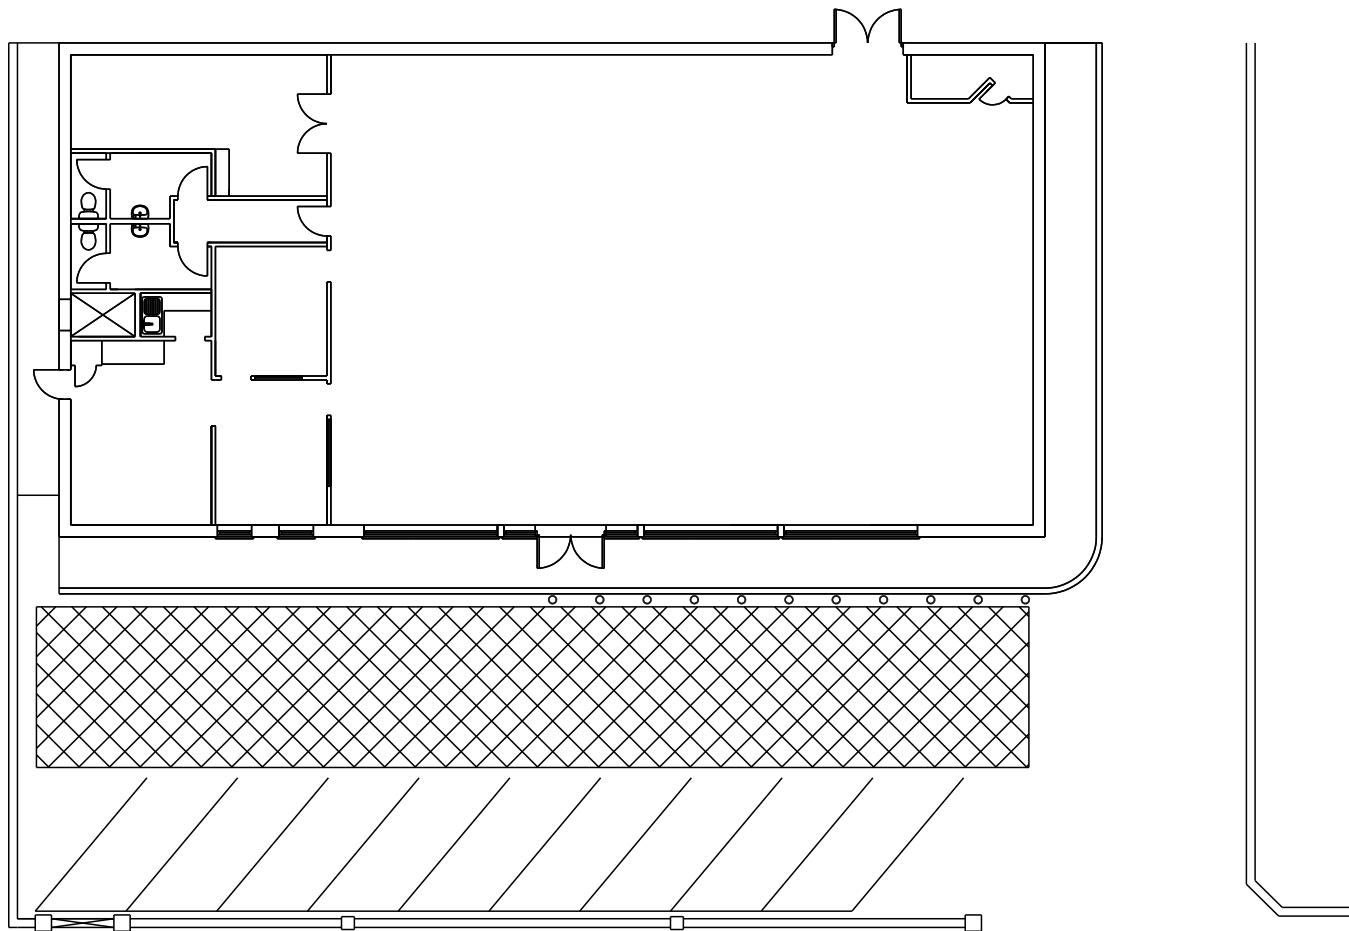

120 RHOSNESNI LANE
WREXHAM
LL12 7NB
DRAWING SCALE @ A4 1:200

B	DRAWING UPDATED TO SUIT PARKING		22.09.2022
A	1st ISSUE		30.08.2022
REV MARK	REVISION DESCRIPTION	REVISION DATE	
WREXHAM			
DOCUMENT NUMBER			
DRAWING TITLE		PLAN ON 120 RHOSNESNI LANE	
CONTRACT		120 Rhosnesni Lane	
MODELLED BY			ISSUE DATE
CONTRACT NO			SCALE 1:200
DRAWING No		SK01	REVISION No. B