


PRESENT PARKING MARKED IN GREEN
BLUE WALL

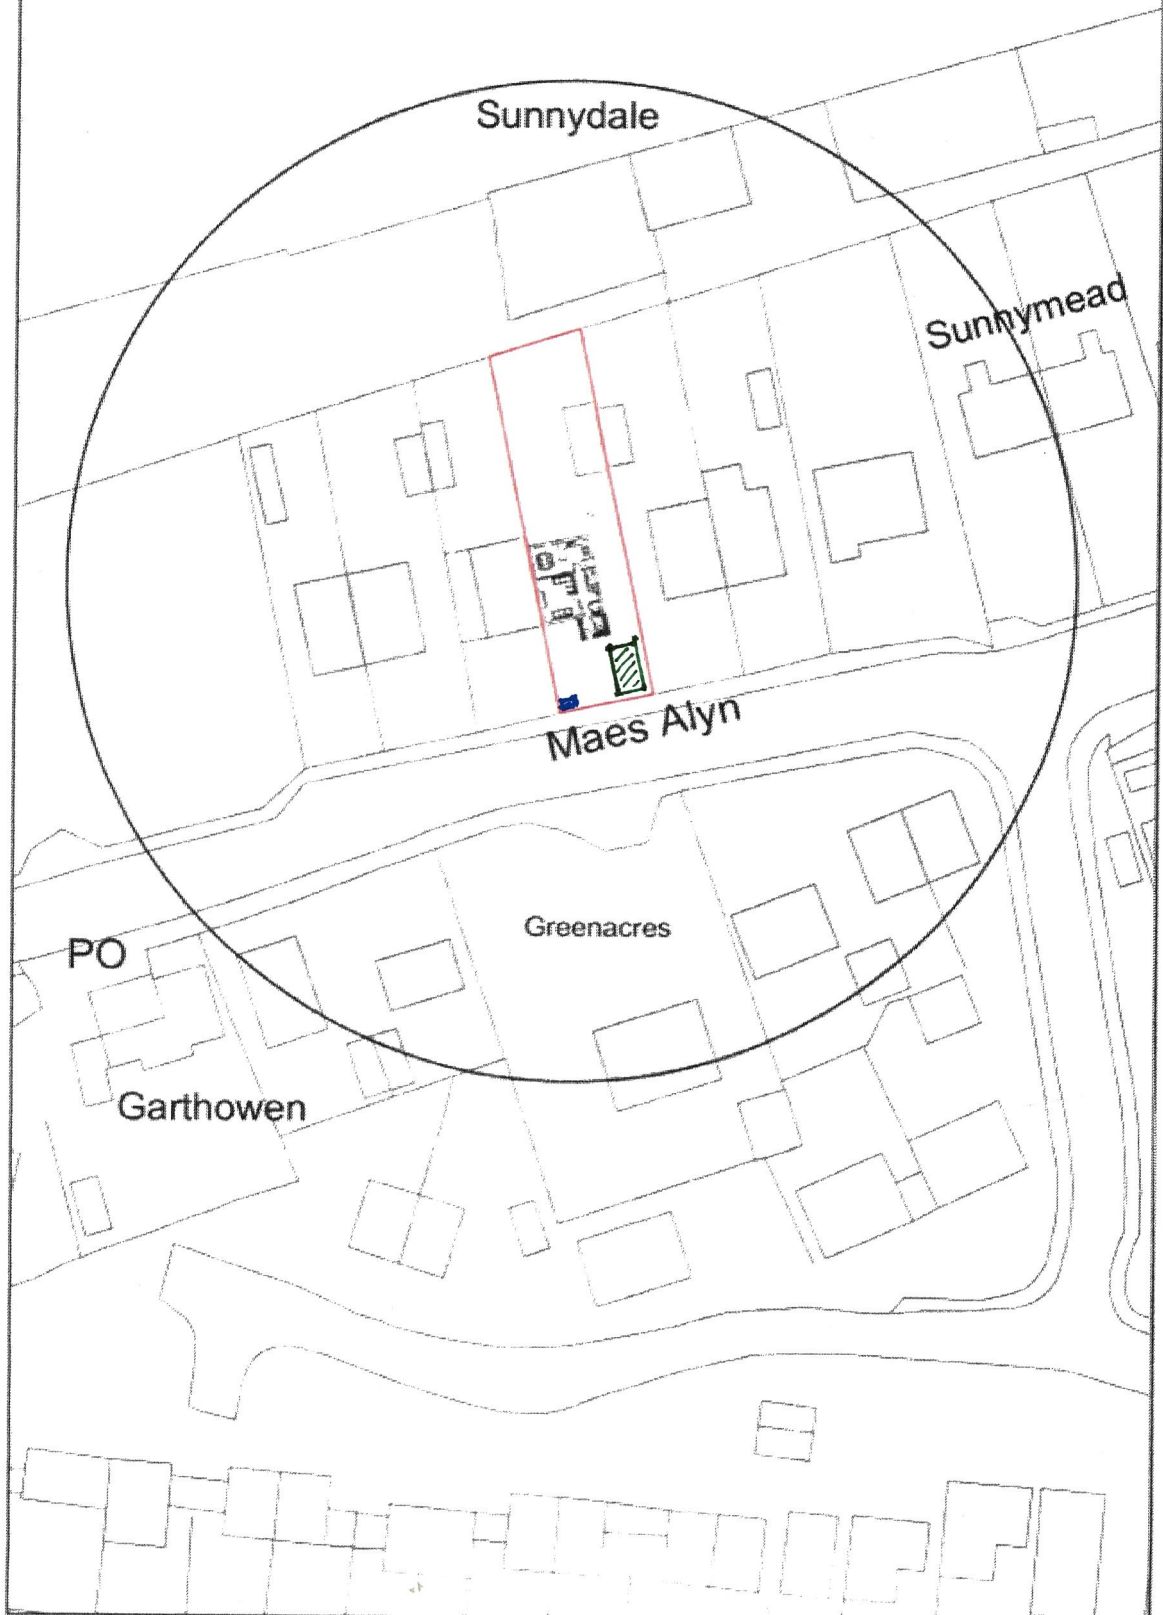

Site Plan 1:500